MATCHLINE - SEE SHEET NO. UEL2.61.J4

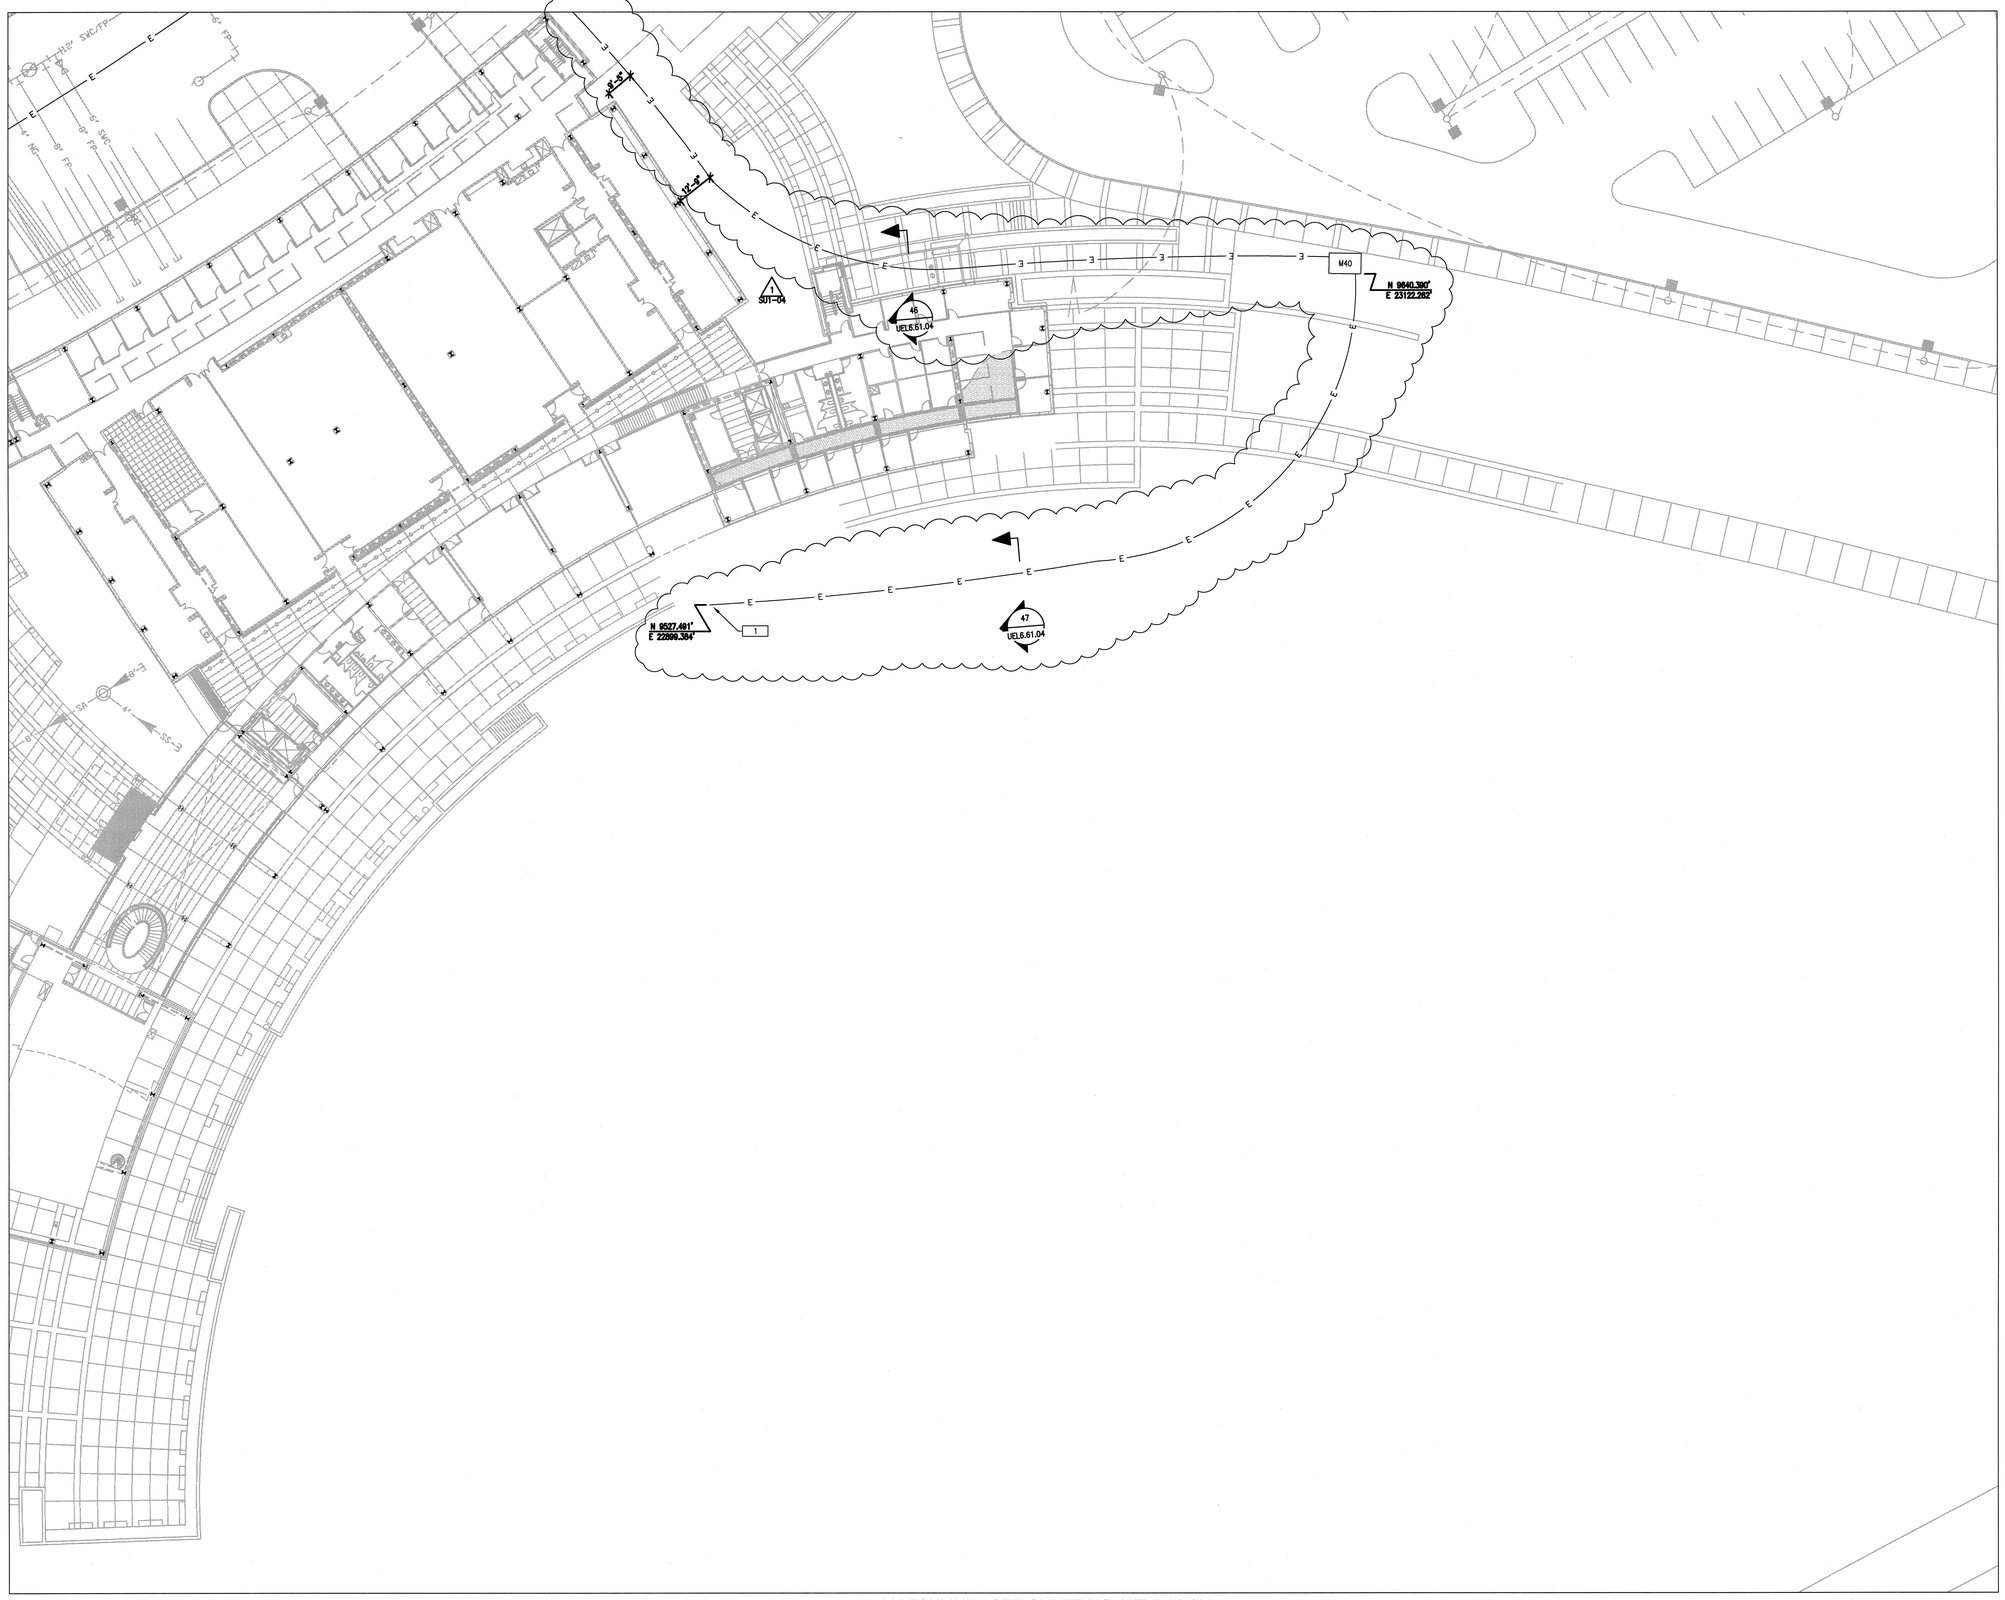

MATCHLINE - SEE SHEET NO. UEL2.61.H5

MATCHLINE - SEE SHEET NO. UEL2.61.J6

GENERAL NOTES:

1. ALL POWER CONDUITS ARE 5" AND COMMUNICATION CONDUITS ARE 4" UNLESS NOTED OTHERWISE.
2. SEE DRAWINGS UEL6.61.08, UEL6.61.09 FOR MANHOLE, HANDHOLE, PULL BOX AND DUCTBANK REINFORCEMENT DETAILS.
3. CONTRACTOR SHALL COORDINATE WITH CONSTRUCTION MANAGER THE INSTALLATION OF DUCTBANKS WITH BUILDING LAYOUTS.
4. CONTRACTOR SHALL MAKE NO SPLICES IN THE MANHOLE UNLESS NOTED OTHERWISE.
5. COMMUNICATION CABLE INSTALLATION SHALL BE COORDINATED WITH THE CONSTRUCTION SCHEDULE AND CABLE SHALL BE COILED UP IN THE NEAREST MANHOLE TO BE PULLED INTO THE BUILDING WHEN REQUIRED.
6. PROVIDE 2" DRAIN PIPE FROM THE MANHOLE SUMP UPTO THE DAYLIGHT AREA.

KEY NOTES:

1 NOT USED.

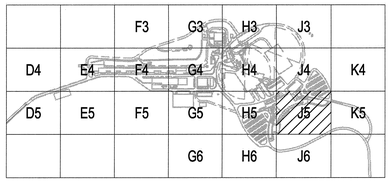

KEY PLAN

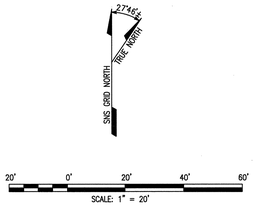

108040000-U8E-8000-A170

Knight/Jacobs

Knight/Jacobs Joint Venture
701 Scarboro Road, MS 8253
Oak Ridge, TN 37830
865-241-9433
fax 865-241-3400

KNIGHT
Knight Advanced Technology
4710 E. Elwood, Bldg. 1, Pl
Phoenix, AZ 85040

UT-BATTELLE

Oak Ridge National Laboratory
managed for the DEPARTMENT OF ENERGY under
U.S. GOVERNMENT contract DE-AC05-00OR22725
UT-BATTELLE, LLC. • Oak Ridge, Tennessee

PROJECT NAME:
SPALLATION NEUTRON SOURCE

SITE UTILITIES
ELECTRICAL PLAN
BLOCK J5

1	48	49	50	PLANT	BLDG	FL	SH.	OF	TYPE	CLASS
3	U	X	X	8	8000		1	1	P	U

51	52	53			
NC	NA		WBS 1.8.4	UEL2.61.J5	REV 1

RPE			
DSN	P.DESHMUKH	10/30/01	
DRW	J.BROWN	10/30/01	
CHK	P.DESHMUKH	10/30/01	
DEPT			
PE	C.GARREN	11/15/01	
PJ	T.MCLAUGHLIN	11/15/01	
REQ			
UTB	J.LAWSON	11/15/01	

1 2-6-02
REV. DATE
DRAWING APPROVALS

REV	CHANGE TYPE	CHANGE CONTROL SYSTEM	CHANGE REQUEST NUMBER	DESCRIPTION	DSN	CHK	DEPT	DATE	PE	DATE	PJ	DATE	REQ	DATE	UTB	DATE	RPE	RPE NO	DATE	ST	CV	EC	EE	EM	IE	M	PD	SE	AR
1	A	4	4	LAND IMPROVEMENT REVISIONS – 2/8/02	PD	PD											VGS	106009	2/8/02	RW	BN	--	AK	--	BJ	--	JH	--	WS
0				CERTIFIED FOR CONSTRUCTION + BASIS OF AWARD – 10/30/2001	PD	PD			CLG	11/15/01	TMC	11/15/01			JRL	11/15/01	VGS	106009	10/30/01	RW	AW	BS	AK	BS	BJ	--	BS	--	WS

REVISION OR ISSUE PURPOSE — REVISION APPROVALS — SQUAD CHECK

NO REPRESENTATION OR WARRANTY, EXPRESSED OR IMPLIED, IS MADE AS TO THE ACCURACY, COMPLETENESS OR USEFULNESS OF THE INFORMATION OR STATEMENTS CONTAINED IN THESE DRAWINGS, OR THAT THE USE OR DISCLOSURE OF ANY INFORMATION, APPARATUS, METHOD, OR PROCESS DISCLOSED IN THESE DRAWINGS MAY NOT INFRINGE PRIVATE RIGHTS OF OTHERS. NO LIABILITY IS ASSUMED WITH RESPECT TO THE USE OF, OR FOR DAMAGES RESULTING FROM THE USE OF ANY INFORMATION, APPARATUS, METHOD, OR PROCESS DISCLOSED IN THESE DRAWINGS. DRAWINGS MADE AVAILABLE FOR INFORMATION TO BIDDER ARE NOT TO BE USED FOR OTHER PURPOSES AND ARE TO BE RETURNED UPON REQUEST OF THE FORWARDING CONTRACTOR.

NUMBER OF SECTION OR DETAIL
DRAWING ON WHICH SECTION OR DETAIL IS SHOWN OR TAKEN
SECTION AND DETAIL KEY

THIS DOCUMENT CONTROLLED BY
CHANGE CONTROL SYSTEM 4
ENGINEERING PROCEDURE SNS-ENG-0001