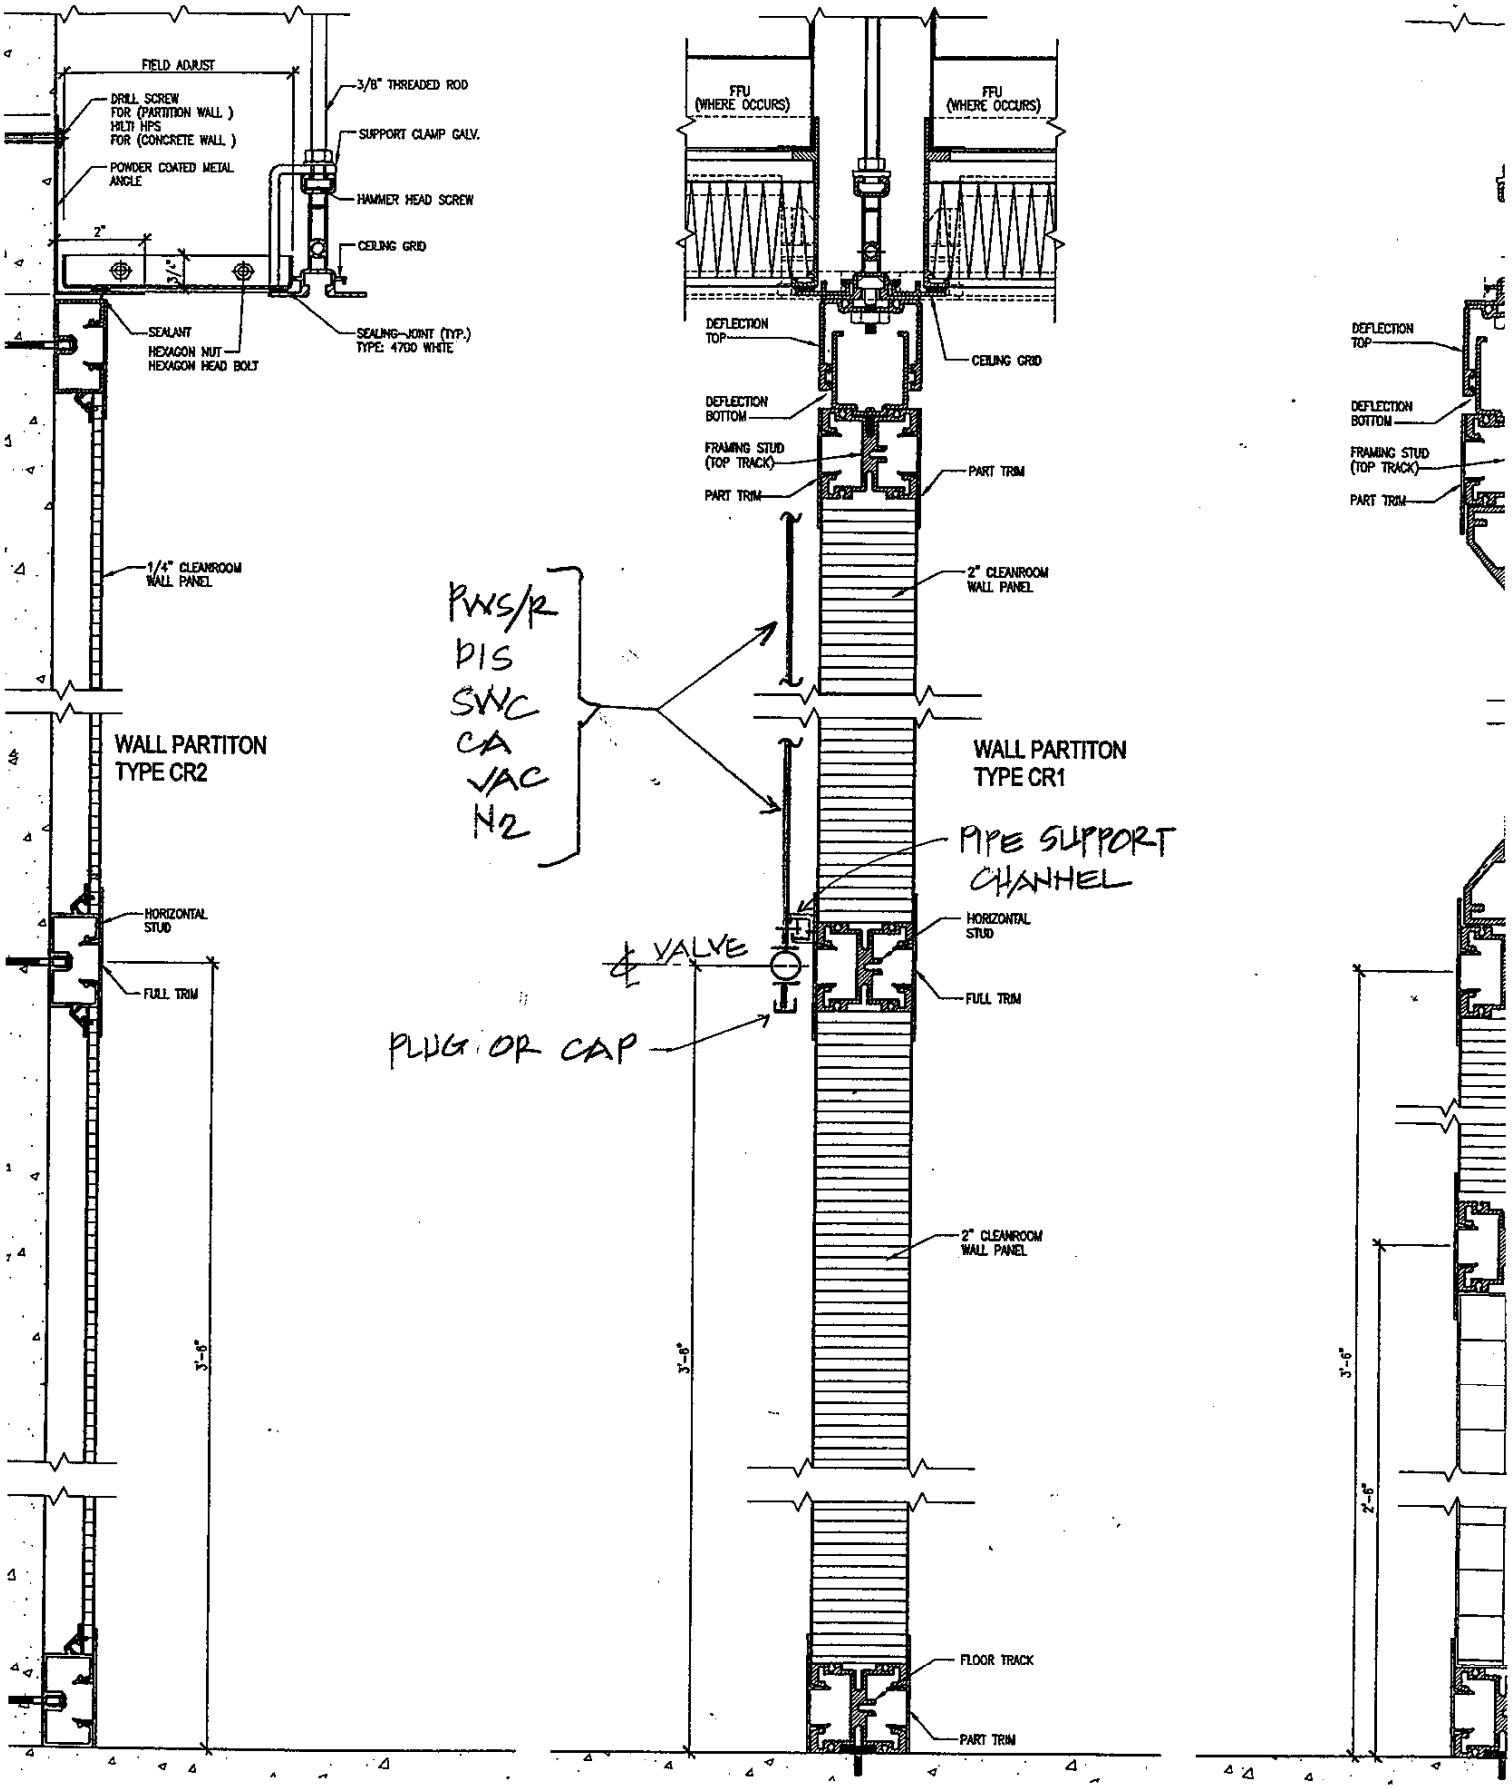

EANROOM WALL SECTION
= 1'
AKWS09-8

2 A9.42.40 CLEANROOM WALL SECTION
6" = 1'
AKWS09-8

1 A9.42.40 CLEANROOM WALL
6" = 1'

SKETCH P-1