NOTES:

1. LEVEL 5 FLOOR ELEVATION 152'– 11" (1128.91')
2. FOR ROOM FINISH SCHEDULE, REFER TO A7.10.30
3. FOR WALL AND PARTITION SCHEDULE, REFER TO A9.30.30
4. FOR DOOR SCHEDULE, REFER TO A7.30.30
5. (FE) FIRE EXTINGUISHER

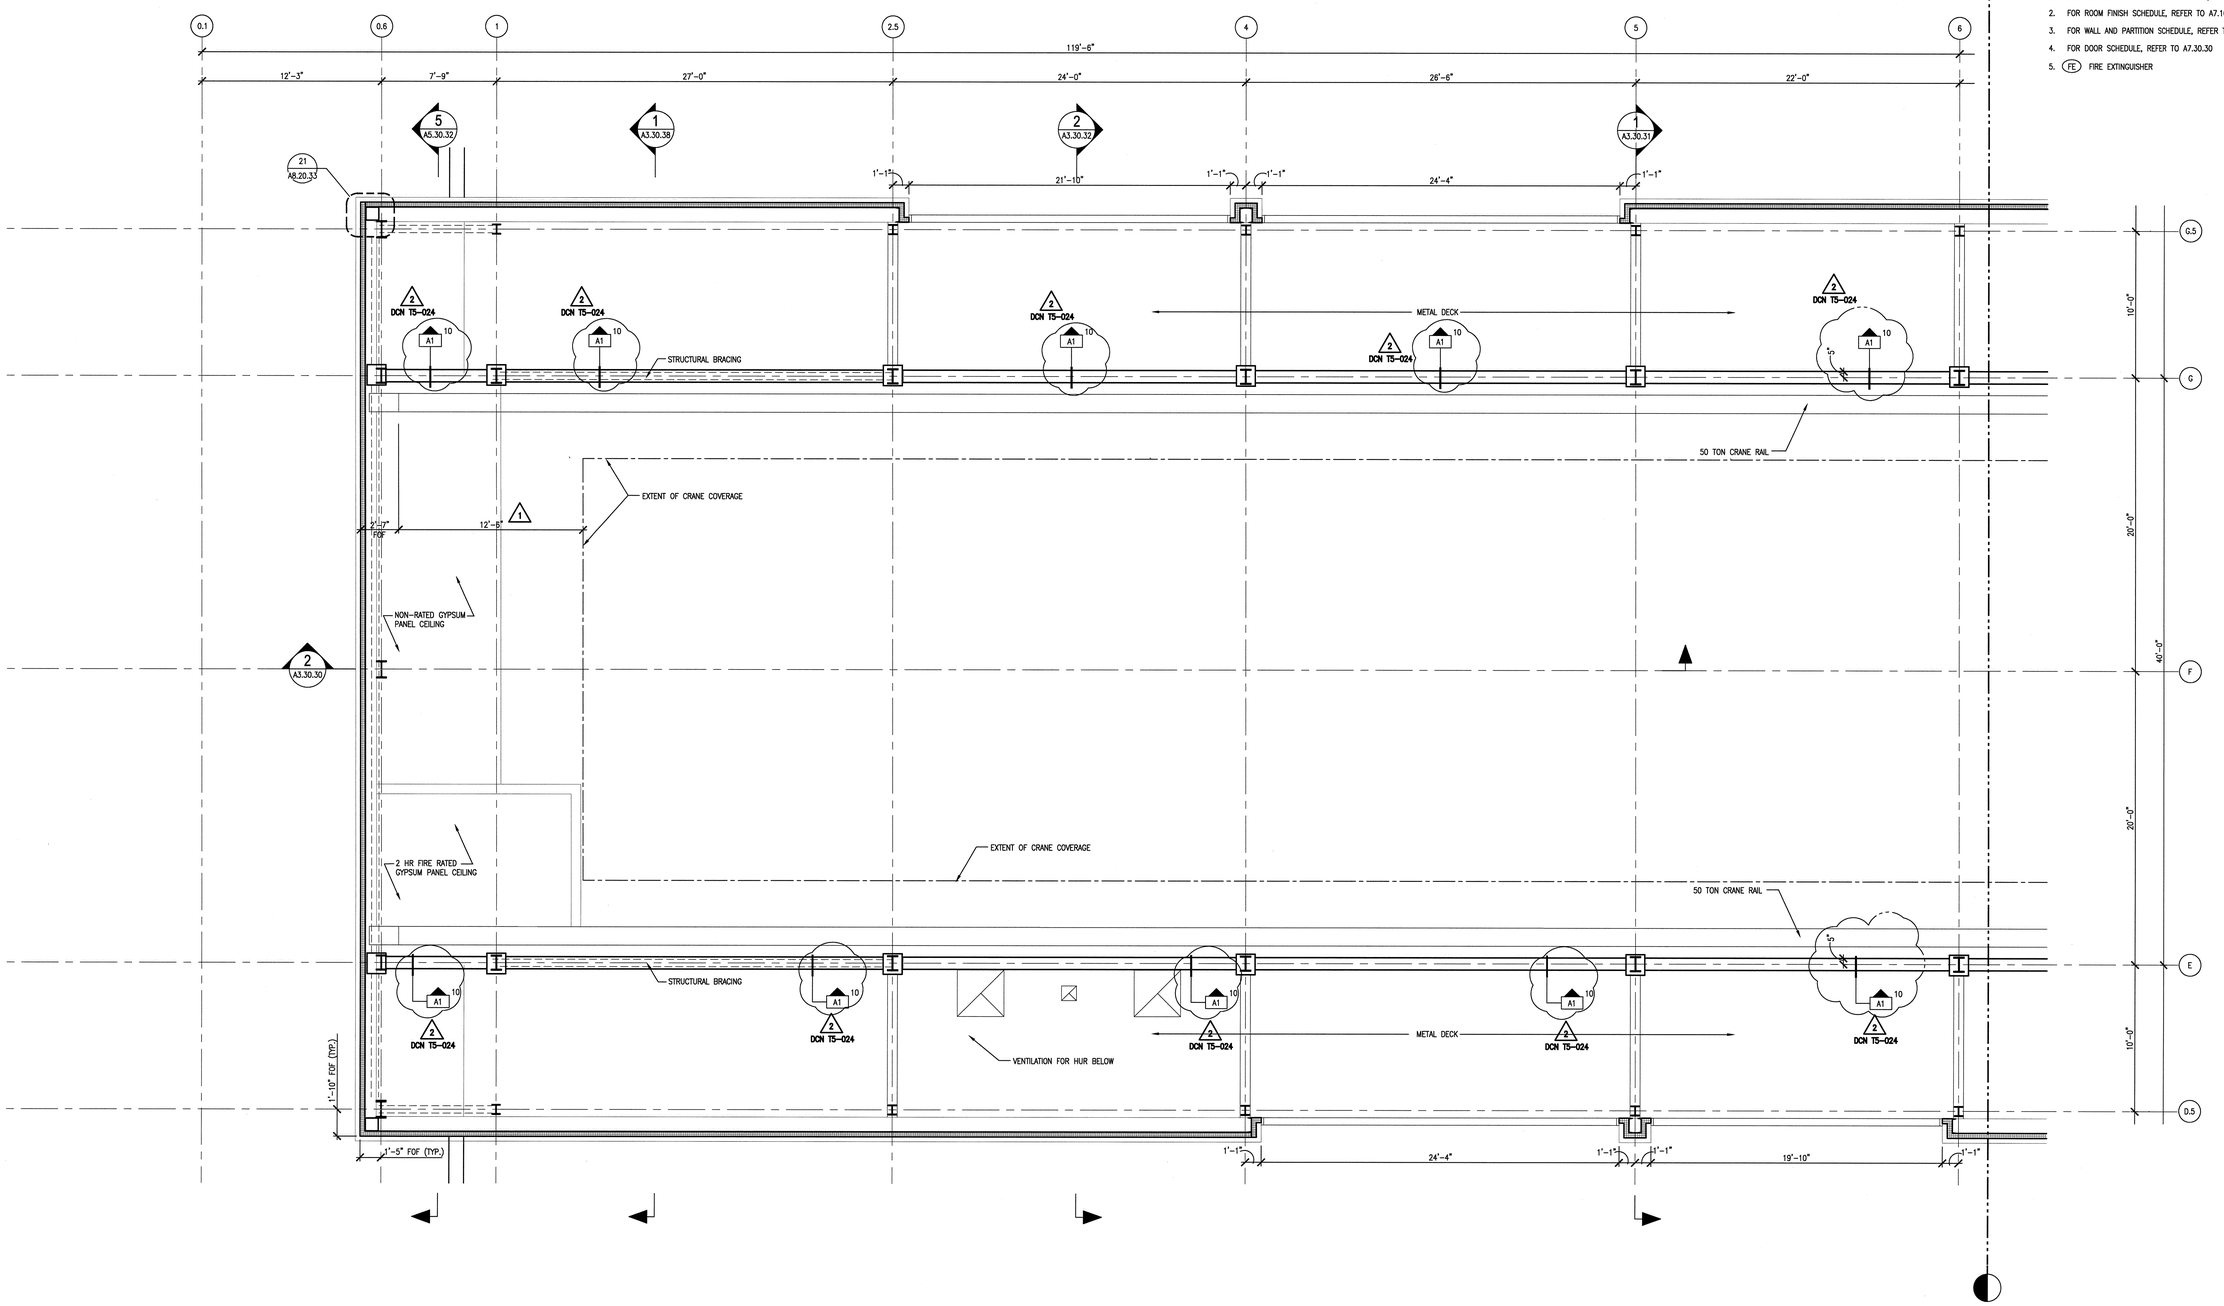

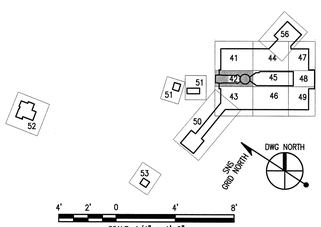

108030700-A8E-8700-A090

Knight Jacobs
Knight/Jacobs Joint Venture
701 Scarboro Road, MS 8253
Oak Ridge, TN 37830
865–241–9433
fax 865–241–3400

KNIGHT
Knight Advanced Technology
240 West Randolph St.
Chicago, IL 60661

UT-BATTELLE
Oak Ridge National Laboratory
managed for the DEPARTMENT OF ENERGY under
U.S. GOVERNMENT contract DE–AC05–00OR22725
UT-BATTELLE, LLC. = Oak Ridge, Tennessee

PROJECT NAME:
SPALLATION NEUTRON SOURCE

TARGET BUILDING
FLOOR PLAN, TRUSS LEVEL
LEVEL 5, SECTOR 42

1	48	49	50	PLANT	BLDG	FL	SH.	OF	TYPE	CLASS
3	A	X	X	8	8700		1	1	P	U

51	52	53		
NC	NA		WBS 1.8.3.7	A2.05.42 REV 2

DSN	M. BRADLEY	10/26/01
DRW	I. WANG	10/26/01
CHK	E.DENSON	10/26/01
DEPT		
PE	C. GARREN	11/15/01
PJ	R. DEAN	11/13/01
REQ		
UTB	J. LAWSON	11/13/01

RPE: ROBERT L. BARNES, REGISTERED ENGINEER, NO. 102104, STATE OF TENNESSEE — 10/24/02

DRAWING APPROVALS

REV.	DATE	DESCRIPTION	DSN	CHK	DEPT	PE	DATE	PJ	DATE	REQ	DATE	UTB	DATE	RPE	RPE NO	DATE
2	A	3	24	DCN T5–024 – 4/18/02	AG	ED			4/18/02	RAD	4/18/02		4/19/02	RLB	102104	4/18/02
1	A	3	18	DCN T5–018 – 3/1/02	MBB	ED		CLG	3/02/02	RAD	3/04/02		CLG 3/02/02	RLB	102104	3/1/02
0				CERTIFIED FOR CONSTRUCTION – 10/26/01	MBB	ED		CLG	11/15/01	RAD	11/13/01		JRL 11/13/01	RLB	102104	10/26/01

REVISION OR ISSUE PURPOSE — REVISION APPROVALS

ST	CV	EC	EE	EM	IE	M	PD	SE	AR
REW	–	WRS	AK	WRS	BWJ	–	MP	–	ED

SQUAD CHECK

NO REPRESENTATION OR WARRANTY, EXPRESSED OR IMPLIED, IS MADE AS TO THE ACCURACY, COMPLETENESS OR USEFULNESS OF THE INFORMATION OR STATEMENTS CONTAINED IN THESE DRAWINGS, OR THAT THE USE OR DISCLOSURE OF ANY INFORMATION, APPARATUS, METHOD, OR PROCESS DISCLOSED IN THESE DRAWINGS MAY NOT INFRINGE PRIVATE RIGHTS OF OTHERS. NO LIABILITY IS ASSUMED WITH RESPECT TO THE USE OF, OR FOR DAMAGES RESULTING FROM THE USE OF ANY INFORMATION, APPARATUS, METHOD, OR PROCESS DISCLOSED IN THESE DRAWINGS. DRAWINGS MADE AVAILABLE FOR INFORMATION TO BIDDER ARE NOT TO BE USED FOR OTHER PURPOSES AND ARE TO BE RETURNED UPON REQUEST OF THE FORWARDING CONTRACTOR.

NUMBER OF SECTION OR DETAIL
DRAWING ON WHICH SECTION OR DETAIL IS SHOWN OR TAKEN
SECTION AND DETAIL KEY

THIS DOCUMENT CONTROLLED BY
CHANGE CONTROL SYSTEM 3
ENGINEERING PROCEDURE SNS–ENG–G001

Date: 04/19/2002 Time: 17:46:30
User name: BARNESRL
CD:F:\PCLP\PROJECTS\SNS\SSL\A42\SAS\A2.05.42.DWG