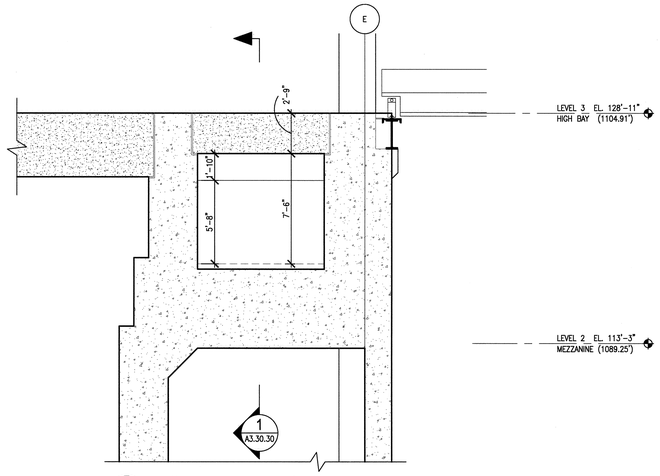


3 A2.02.45 DELAY TANK PITS SECTION
SCALE: 1/4" = 1'-0" ASC005-5A

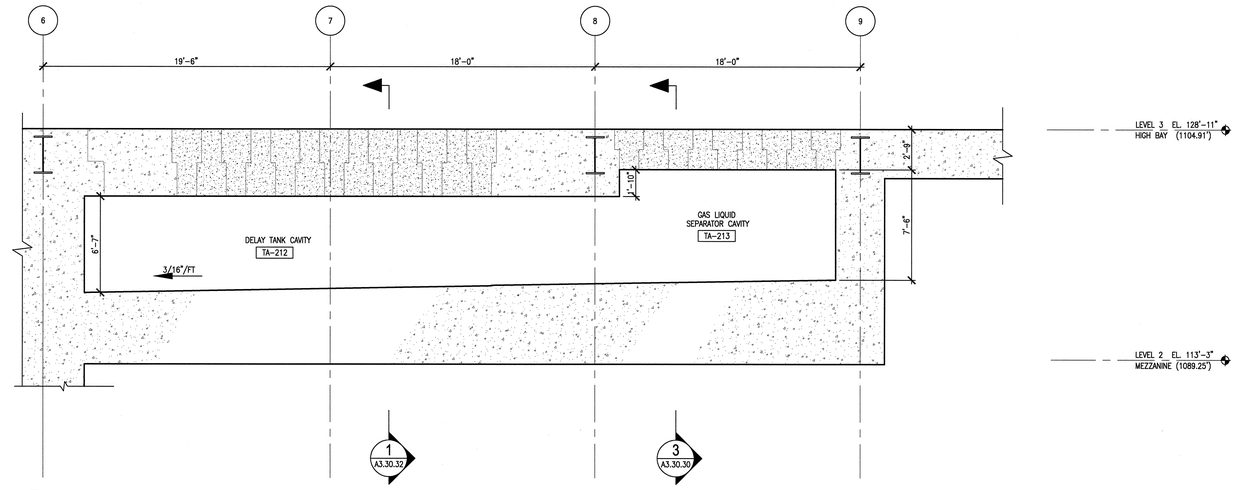


1 A2.02.45 DELAY TANK PITS SECTION
SCALE: 1/4" = 1'-0" ASC005-5A

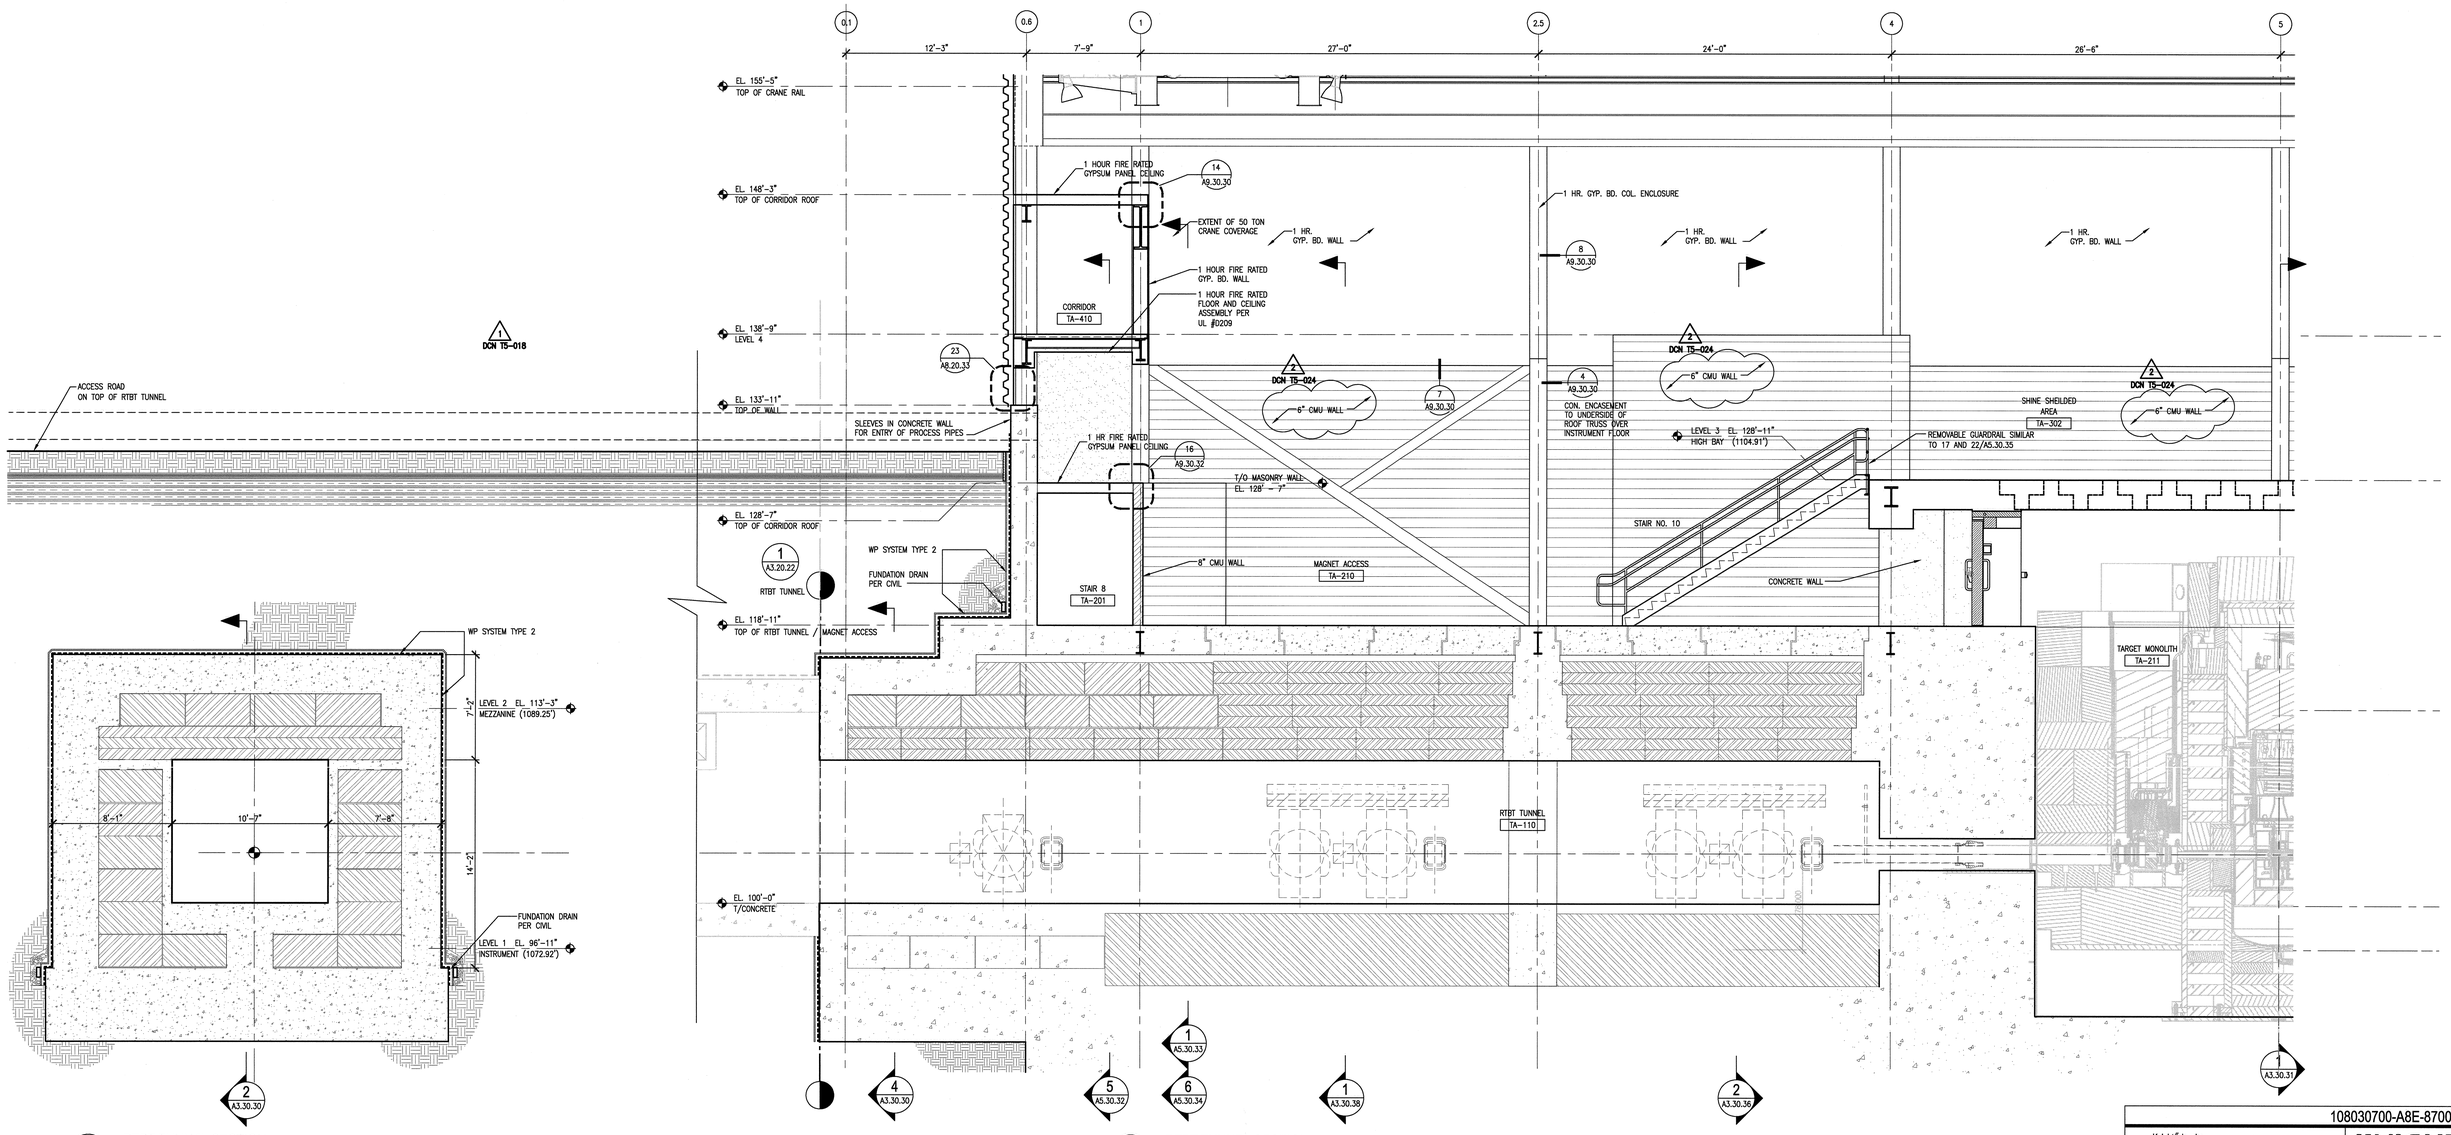


4 A2.01.42 RTBT TUNNEL SECTION
SCALE: 1/4" = 1'-0" ASC005-5A

2 A2.01.42 RTBT TUNNEL SECTION
SCALE: 1/4" = 1'-0" ASC005-5A

NO REPRESENTATION OR WARRANTY, EXPRESSED OR IMPLIED, IS MADE AS TO THE ACCURACY, COMPLETENESS OR USEFULNESS OF THE INFORMATION OR STATEMENTS CONTAINED IN THESE DRAWINGS, OR THAT THE USE OR DISCLOSURE OF ANY INFORMATION, APPARATUS, METHOD, OR PROCESS DISCLOSED IN THESE DRAWINGS MAY NOT INFRINGE PRIVATE RIGHTS OF OTHERS. NO LIABILITY IS ASSUMED WITH RESPECT TO THE USE OF, OR FOR DAMAGES RESULTING FROM THE USE OF ANY INFORMATION, APPARATUS, METHOD, OR PROCESS DISCLOSED IN THESE DRAWINGS. DRAWINGS MADE AVAILABLE FOR INFORMATION TO BIDDER ARE NOT TO BE USED FOR OTHER PURPOSES AND ARE TO BE RETURNED UPON REQUEST OF THE FORWARDING CONTRACTOR.

NUMBER OF SECTION OR DETAIL
DRAWING ON WHICH SECTION OR DETAIL IS SHOWN OR TAKEN
SECTION AND DETAIL KEY

THIS DOCUMENT CONTROLLED BY
CHANGE CONTROL SYSTEM 3
ENGINEERING PROCEDURE SNS-ENG-0001

| REV | CHANGE TYPE | CHANGE CONTROL SYSTEM | CHANGE REQUEST NUMBER | DESCRIPTION | DATE | CHK | DEPT |
|---|---|---|---|---|---|---|---|
| 2 | A | 3 | 24 | DCN T5-024 – 4/18/02 | AG | ED | |
| 1 | A | 3 | 18 | DCN T5-018 – 3/1/02 | MBB | ED | |
| 0 | | | | CERTIFIED FOR CONSTRUCTION – 10/26/01 | MBB | ED | |

REVISION OR ISSUE PURPOSE

| DATE | PE | DATE | PJ | DATE | REQ | DATE | UTB | DATE | RPE | RPE NO | DATE |
|---|---|---|---|---|---|---|---|---|---|---|---|
| | GLG | 3/02/02 | RAD | 3/04/02 | | | CLG | 3/02/02 | RLB | 102104 | 3/1/02 |
| | CLG | 11/15/01 | RAD | 11/13/01 | | | JRL | 11/13/01 | RLB | 102104 | 1/13/01 |

REVISION APPROVALS

| ST | CV | EC | EE | EM | IE | M | PD | SE | AR |
|---|---|---|---|---|---|---|---|---|---|
| REW | – | WRS | AK | WRS | BWJ | – | MP | – | ED |

SQUAD CHECK

RPE
ROBERT L. BARNES
REGISTERED ARCHITECT
No. 102104
STATE OF TENNESSEE
10/26/02
REV. DATE

| | | |
|---|---|---|
| DSN | M. BRADLEY | 10/26/01 |
| DRW | A. CANDHI | 10/26/01 |
| CHK | E.DENSON | 10/26/01 |
| DEPT | | |
| PE | C. GARREN | 11/15/01 |
| PJ | R. DEAN | 11/13/01 |
| REQ | | |
| UTB | J. LAWSON | 11/13/01 |

DRAWING APPROVALS

108030700-A8E-8700-A077

Knight Jacobs
KnightJacobs Joint Venture
701 Scarboro Road, MS 8253
Oak Ridge, TN 37830
865-241-9433
fax 865-241-3400

KNIGHT
Knight Advanced Technology
549 West Randolph St.
Chicago, IL 60661

UT-BATTELLE
Oak Ridge National Laboratory
managed for the DEPARTMENT OF ENERGY under
U.S. GOVERNMENT contract DE-AC05-00OR22725
UT-BATTELLE, LLC. • Oak Ridge, Tennessee

PROJECT NAME:
SPALLATION NEUTRON SOURCE

TARGET BUILDING
BUILDING SECTIONS

| 1 | 48 | 49 | 50 | PLANT | BLDG | FL | SH. | OF | TYPE | CLASS |
|---|---|---|---|---|---|---|---|---|---|---|
| 3 | A | X | X | 8 | 8700 | | 1 | 1 | S | U |
| 51 | | 52 | | 53 | WBS | | | | | REV |
| NC | | NA | | | 1.8.3.7 | | | | A3.30.30 | 2 |

AutoCAD
Date: 04/26/2002 Time: 17:45:58
DWG: C:\PROJ\PROJECTS\TARGET\TGT_CADD\NAK_SAT\NAK_FLOT\A3-30-30.DWG