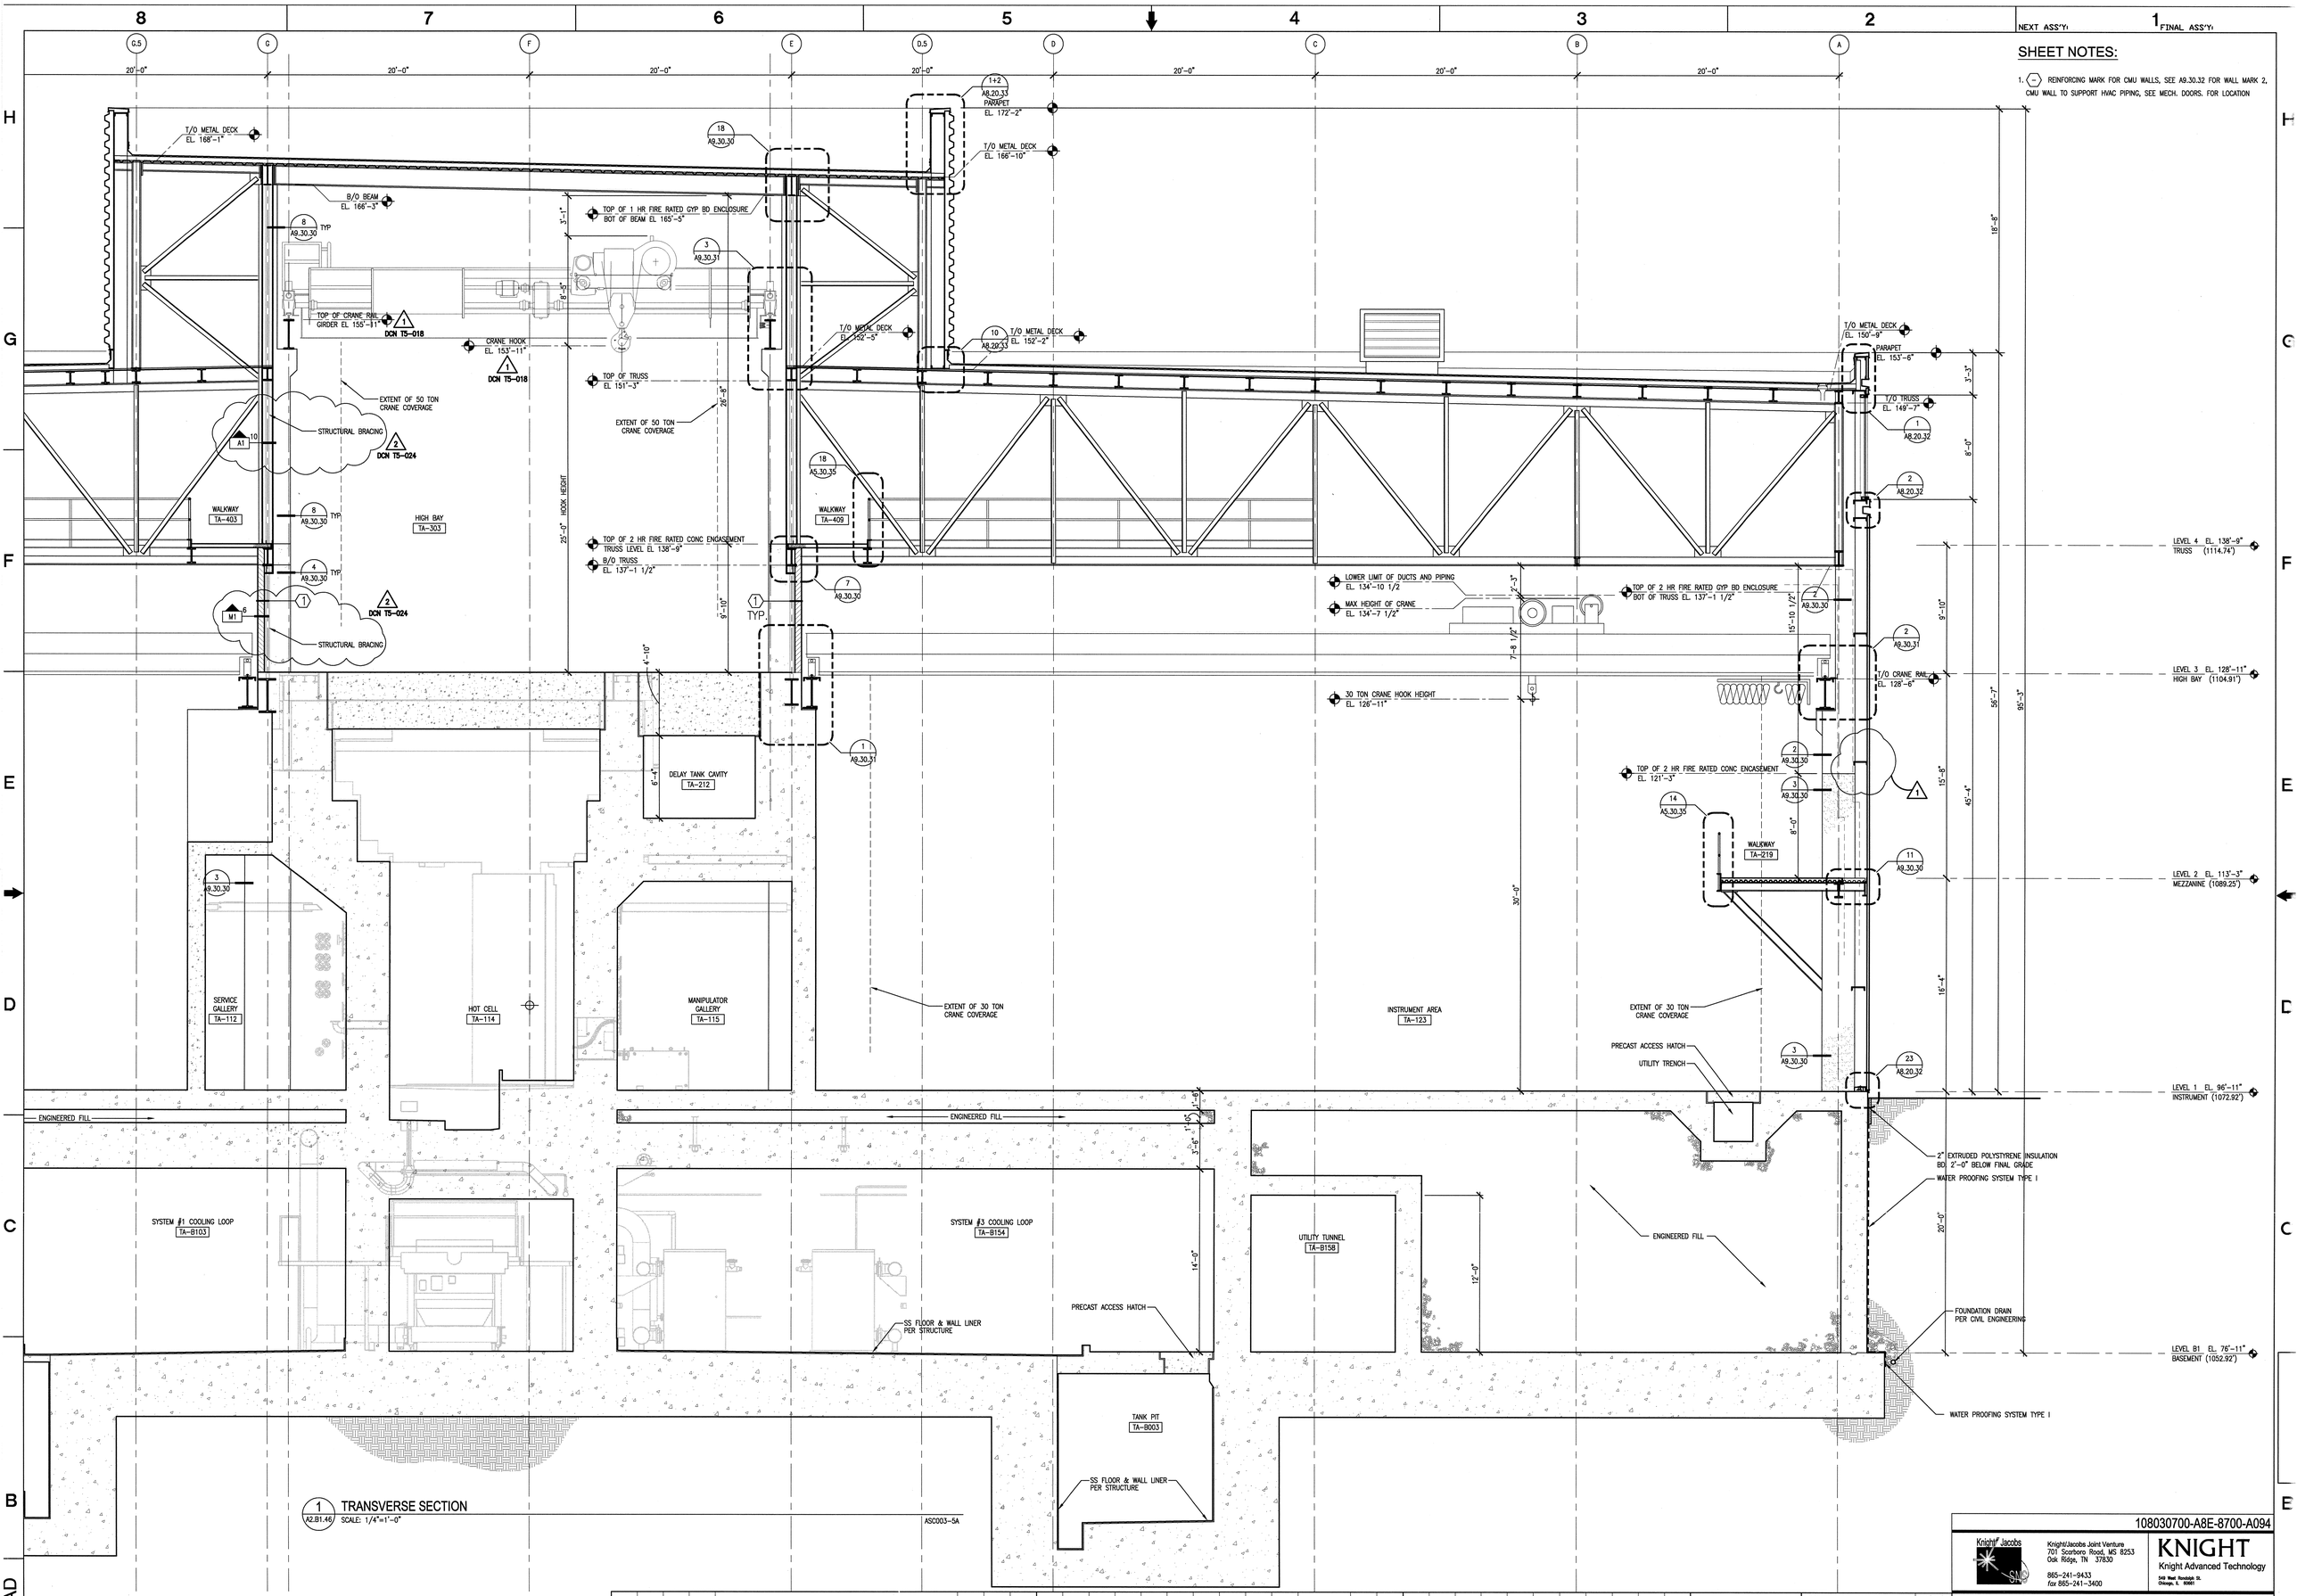

1 A2.B1.46 TRANSVERSE SECTION
SCALE: 1/4"=1'-0"

ASC003-5A

SHEET NOTES:

1. ⟨-⟩ REINFORCING MARK FOR CMU WALLS, SEE A9.30.32 FOR WALL MARK 2, CMU WALL TO SUPPORT HVAC PIPING, SEE MECH. DOORS. FOR LOCATION

NO REPRESENTATION OR WARRANTY, EXPRESSED OR IMPLIED, IS MADE AS TO THE ACCURACY, COMPLETENESS OR USEFULNESS OF THE INFORMATION OR STATEMENTS CONTAINED IN THESE DRAWINGS, OR THAT THE USE OR DISCLOSURE OF ANY INFORMATION, APPARATUS, METHOD, OR PROCESS DISCLOSED IN THESE DRAWINGS MAY NOT INFRINGE PRIVATE RIGHTS OF OTHERS. NO LIABILITY IS ASSUMED WITH RESPECT TO THE USE OF, OR FOR DAMAGES RESULTING FROM THE USE OF ANY INFORMATION, APPARATUS, METHOD, OR PROCESS DISCLOSED IN THESE DRAWINGS. DRAWINGS MADE AVAILABLE FOR INFORMATION TO BIDDER ARE NOT TO BE USED FOR OTHER PURPOSES AND ARE TO BE RETURNED UPON REQUEST OF THE FORWARDING CONTRACTOR.

NUMBER OF SECTION OR DETAIL — DRAWING ON WHICH SECTION OR DETAIL IS SHOWN OR TAKEN

SECTION AND DETAIL KEY

THIS DOCUMENT CONTROLLED BY

CHANGE CONTROL SYSTEM 3

ENGINEERING PROCEDURE SNS-ENG-G001

REV	CHANGE TYPE	CHANGE CONTROL SYSTEM	CHANGE CONTROL NUMBER	DESCRIPTION	DSN	CHK	DEPT	DATE	PE	DATE	PJ	DATE	REQ	DATE	UTB	DATE	RPE	RPE NO	DATE	ST	CV	EC	EE	EM	IE	M	PD	SE	AR
2	A	3	24	DCN T5-024 – 4/18/02	AG	ED		4/18/02	RAD	4/18/02						RLB	102104	6/18/02											
1	A	3	18	DCN T5-018 – 3/1/02	MBB	ED		CLG	3/02/02	RAD	3/04/02		CLG	3/02/02	RLB	102104	3/1/02			–	–	–	–	–	–	–	–	–	ED
0				CERTIFIED FOR CONSTRUCTION – 10/26/01	MBB	ED		CLG	11/15/01	RAD	11/13/01		JRL	11/13/01	RLB	102104	10/26/01			REW	–	WRS	AK	WRS	EWJ	–	MP	–	ED

REVISION OR ISSUE PURPOSE — REVISION APPROVALS — SQUAD CHECK

RPE — ROBERT L. BARNES, REGISTERED ARCHITECT, STATE OF TENNESSEE, NO. 102104 — 10/26/02

DSN	M. BRADLEY	10/26/01
DRW	A. GANDHI	10/26/01
CHK	E.DENSON	10/26/01
DEPT		
PE	C. GARREN	11/15/01
PJ	R. DEAN	11/13/01
REQ		
UTB	J. LAWSON	11/13/01

REV. DATE — DRAWING APPROVALS

108030700-A8E-8700-A094

Knight Jacobs — Knight/Jacobs Joint Venture, 701 Scarboro Road, MS 8253, Oak Ridge, TN 37830; 865-241-9433, fax 865-241-3400

KNIGHT — Knight Advanced Technology, 549 West Randolph St., Chicago, IL 60661

UT-BATTELLE — Oak Ridge National Laboratory, managed for the DEPARTMENT OF ENERGY under U.S. GOVERNMENT contract DE-AC05-00OR22725, UT-BATTELLE, LLC, © Oak Ridge, Tennessee

PROJECT NAME:

SPALLATION NEUTRON SOURCE

TARGET BUILDING BUILDING SECTIONS

1	48	49	50	PLANT	BLDG	FL	SH.	OF	TYPE	CLASS
3	A	X	X	8	8700		1	1	S	U

51	52	53		
NC	NA		WBS 1.8.3.7	A3.30.32	REV 2

AutoCAD

Dd: 04/18/2002 Time: 17:45:27
Drawing: 8A8G0B
J:\PROJECTS\ACCELERATOR\TARGET\TGT_CADD\ARCH\A8A\A3.30.32.DWG