SHEET NOTES:

1. (~) REINFORCING MARK FOR CMU WALLS, SEE A9.30.32 FOR WALL MARK 2, CMU WALL TO SUPPORT HVAC PIPING, SEE MECH. DOORS. FOR LOCATION

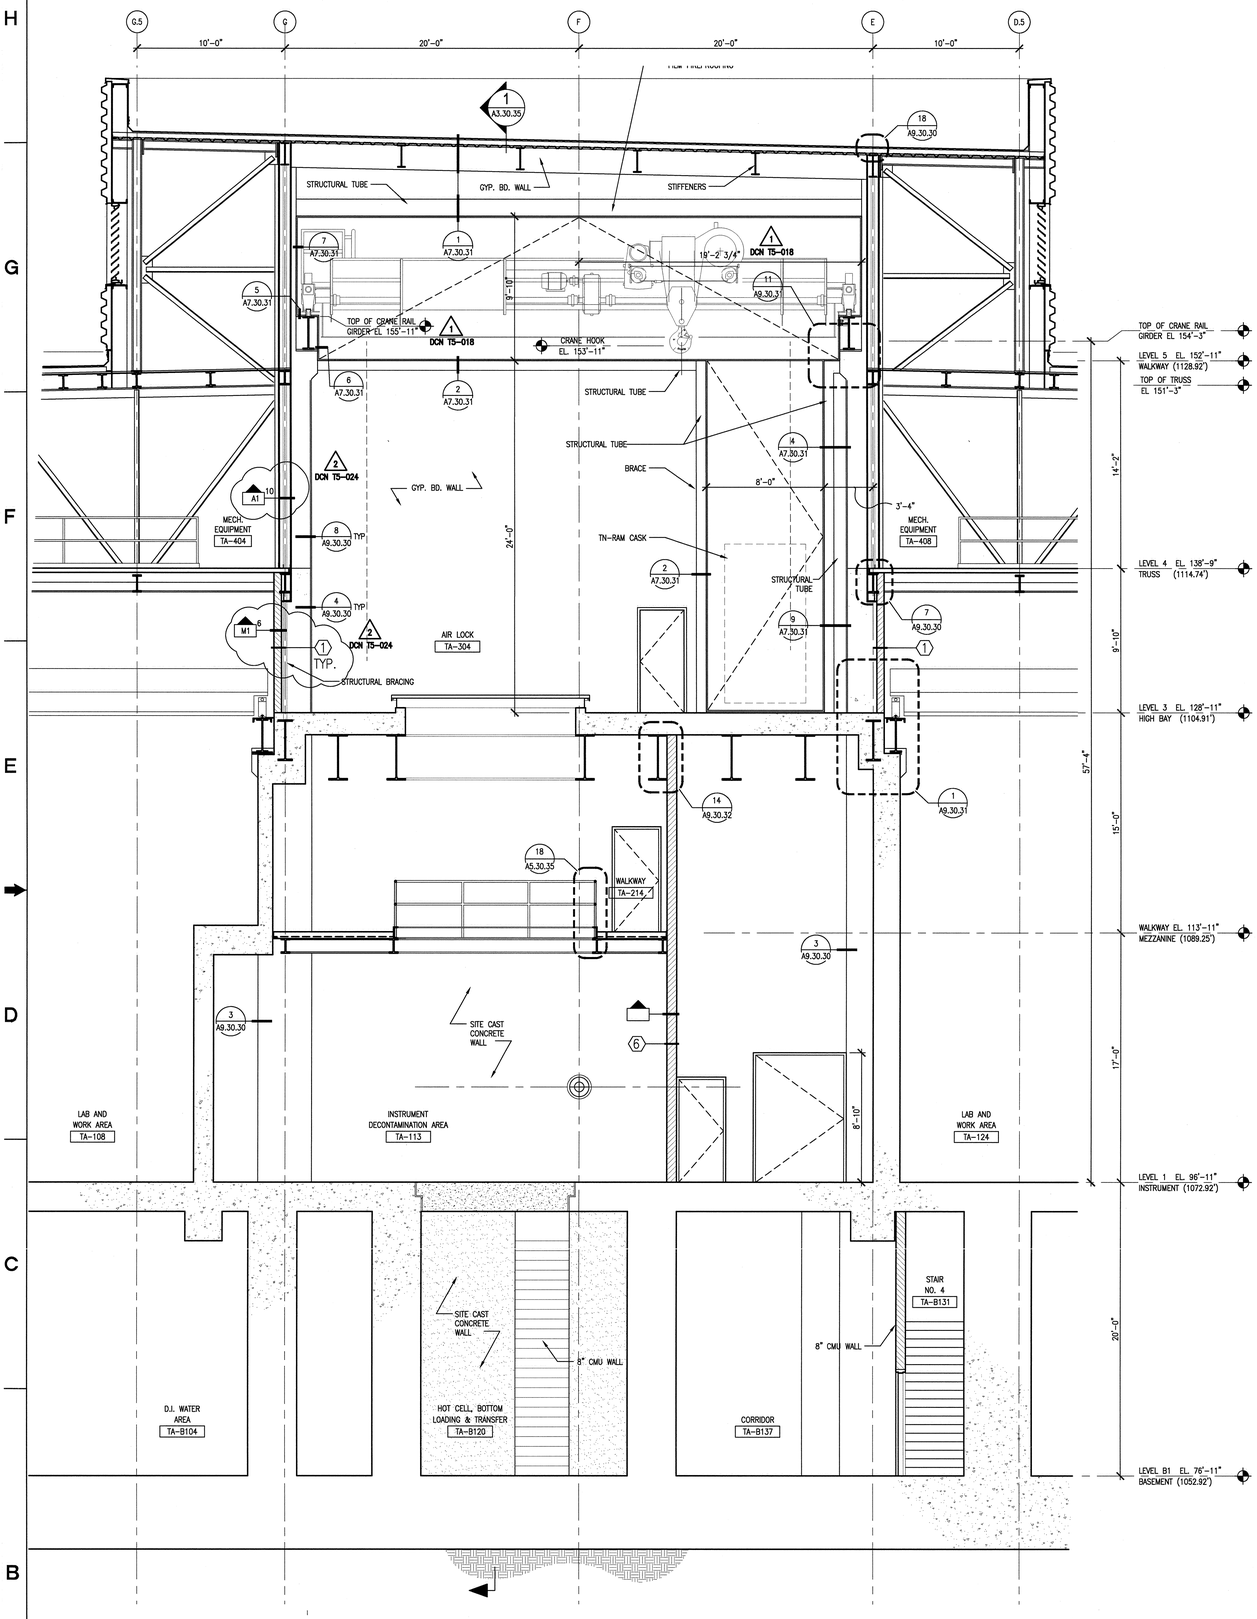

2 A2.B1.45 SECTION THROUGH HOT CELL BOTTOM LOADING / AIR-LOCK
SCALE 1/4"=1'-0

ASC007-5A

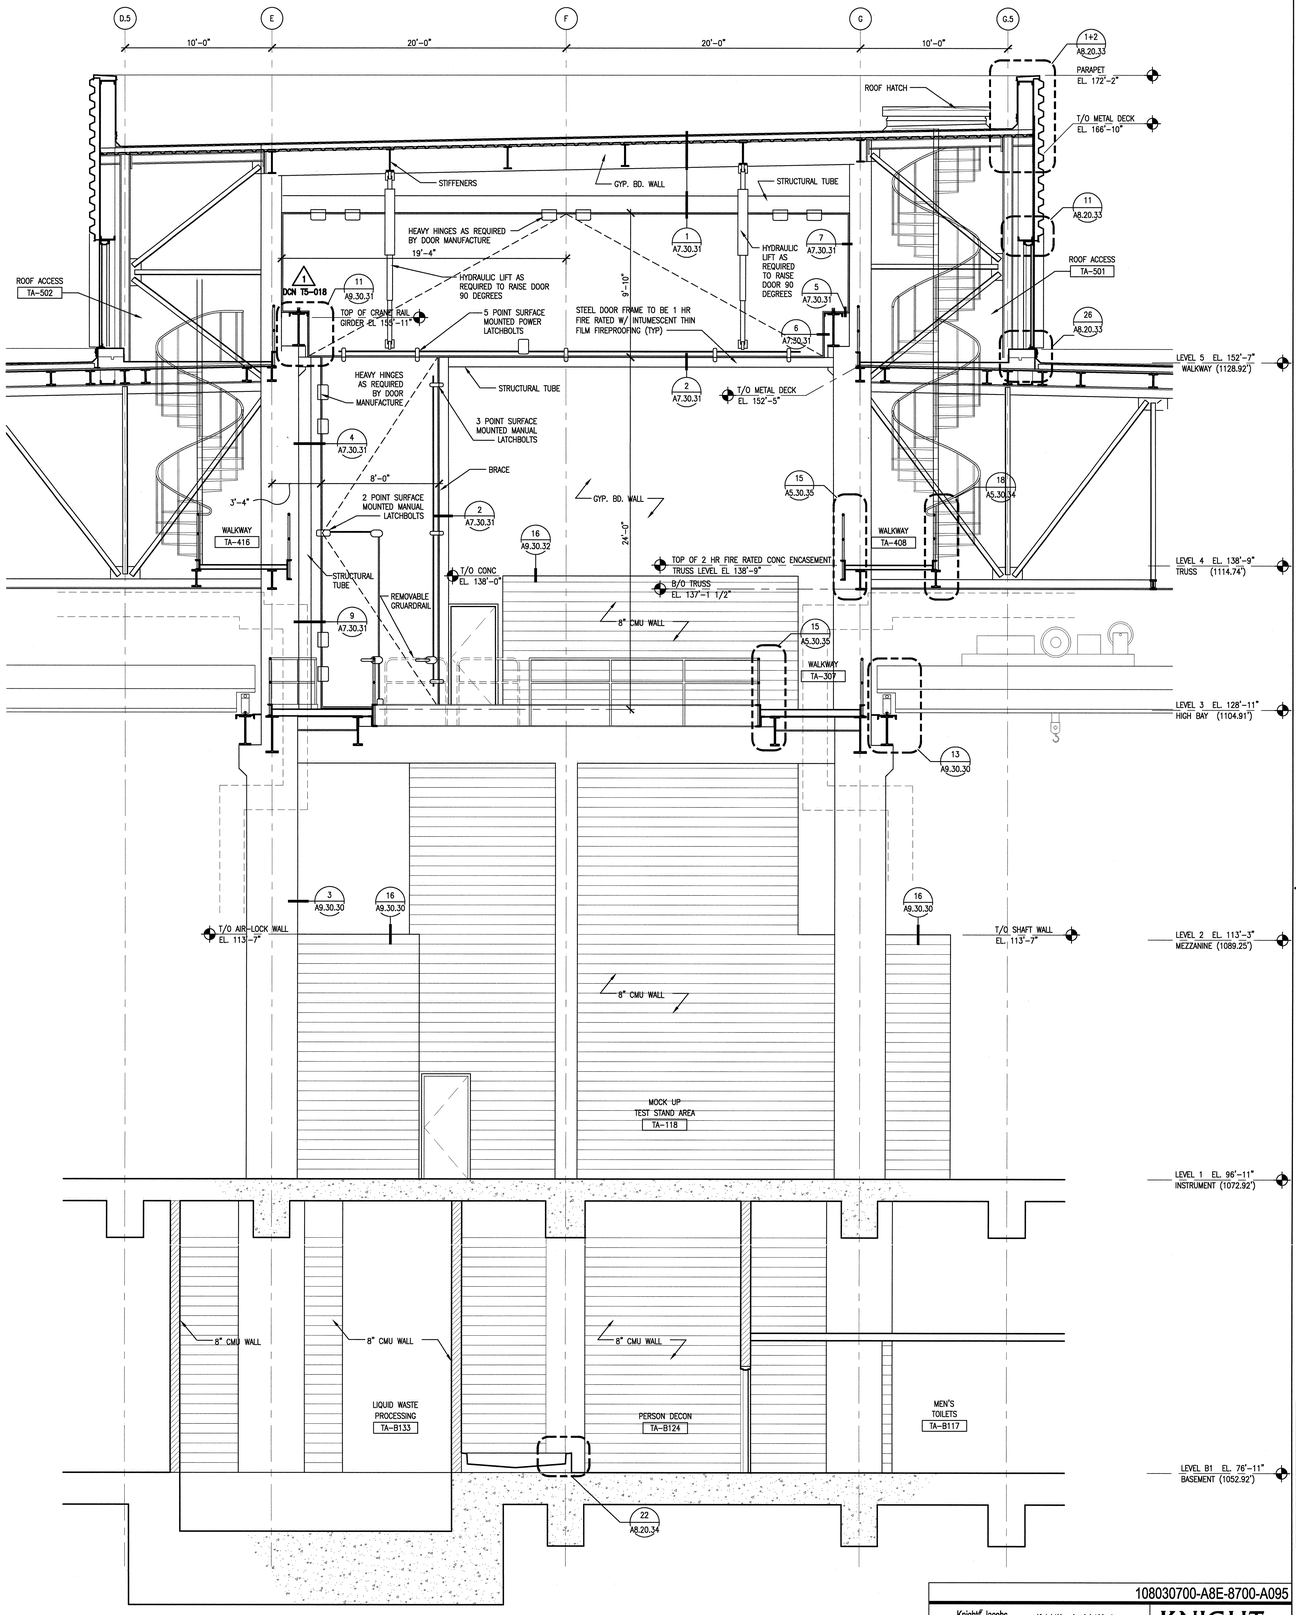

1 A2.B1.48 SECTION AT MOCK-UP TEST STAND
SCALE 1/4" = 1'-0"

AWS001-5A

NO REPRESENTATION OR WARRANTY, EXPRESSED OR IMPLIED, IS MADE AS TO THE ACCURACY, COMPLETENESS OR USEFULNESS OF THE INFORMATION OR STATEMENTS CONTAINED IN THESE DRAWINGS, OR THAT THE USE OR DISCLOSURE OF ANY INFORMATION, APPARATUS, METHOD, OR PROCESS DISCLOSED IN THESE DRAWINGS MAY NOT INFRINGE PRIVATE RIGHTS OF OTHERS. NO LIABILITY IS ASSUMED WITH RESPECT TO THE USE OF, OR FOR DAMAGES RESULTING FROM THE USE OF ANY INFORMATION, APPARATUS, METHOD, OR PROCESS DISCLOSED IN THESE DRAWINGS. DRAWINGS MADE AVAILABLE FOR INFORMATION TO BIDDER ARE NOT TO BE USED FOR OTHER PURPOSES AND ARE TO BE RETURNED UPON REQUEST OF THE FORWARDING CONTRACTOR.

NUMBER OF SECTION OR DETAIL
DRAWING ON WHICH SECTION OR DETAIL IS SHOWN OR TAKEN
SECTION AND DETAIL KEY

THIS DOCUMENT CONTROLLED BY
CHANGE CONTROL SYSTEM 3
ENGINEERING PROCEDURE SNS-ENG-0001

REV	CHANGE TYPE	CHANGE CONTROL SYSTEM	CHANGE REQUEST NUMBER	DESCRIPTION	DSN	CHK	DEPT
2	A	3	24	DCN T5-024 – 4/18/02	AG	ED	
1	A	3	18	DCN T5-018 – 3/1/02	MBB	ED	
0				CERTIFIED FOR CONSTRUCTION – 10/26/01	MBB	ED	

REVISION OR ISSUE PURPOSE

DATE	PE	DATE	PJ	DATE	REQ	DATE	UTB	DATE	RPE	RPE NO	DATE
	RAD	4/18/02							RLB	102104	4/18/02
	CLG	3/02/02	RAD	3/04/02			CLG	3/02/02	RLB	102104	3/1/02
	CLG	11/15/01	RAD	11/13/01			JRL	11/13/01	RLB	102104	11/13/01

REVISION APPROVALS

ST	CV	EC	EE	EM	IE	M	PD	SE	AR
RW	–	WRS	AK	WRS	BWJ	–	MP	–	ED

SQUAD CHECK

RPE

ROBERT L. GARNER REGISTERED ARCHITECT No. 102104 STATE OF TENNESSEE
10/26/02

REV. DATE

DSN	M. BRADLEY	10/26/01
DRW	A. GANDHI	10/26/01
CHK	E.DENSON	10/26/01
DEPT		
PE	C. GARREN	11/15/01
RJ	R. DEAN	11/13/01
REQ		
UTB	J. LAWSON	11/13/01

DRAWING APPROVALS

108030700-A8E-8700-A095

Knight Jacobs
Knight/Jacobs Joint Venture
701 Scarboro Road, MS 8253
Oak Ridge, TN 37830
865-241-9433
fax 865-241-3400

KNIGHT
Knight Advanced Technology
345 West Brookish St.
Chicago, IL 60661

UT-BATTELLE
Oak Ridge National Laboratory
managed for the DEPARTMENT OF ENERGY under U.S. GOVERNMENT contract DE-AC05-00OR22725
UT-BATTELLE, LLC, • Oak Ridge, Tennessee

PROJECT NAME:
SPALLATION NEUTRON SOURCE
TARGET BUILDING
BUILDING SECTIONS

1	48	49	50	PLANT	BLDG	FL	SH.	OF	TYPE	CLASS
3	A	X	X	8	8700		1	1	S	U
51		52		53	WBS		A3.30.33			REV
NC		NA			1.8.3.7					2

Date: 04/15/2002 Time: 17:49:08
Username: BMGOR
C:\PROJECTS\700\700\700_D001\WDK_SKTHS_PLOT\A3-30-33.DWG