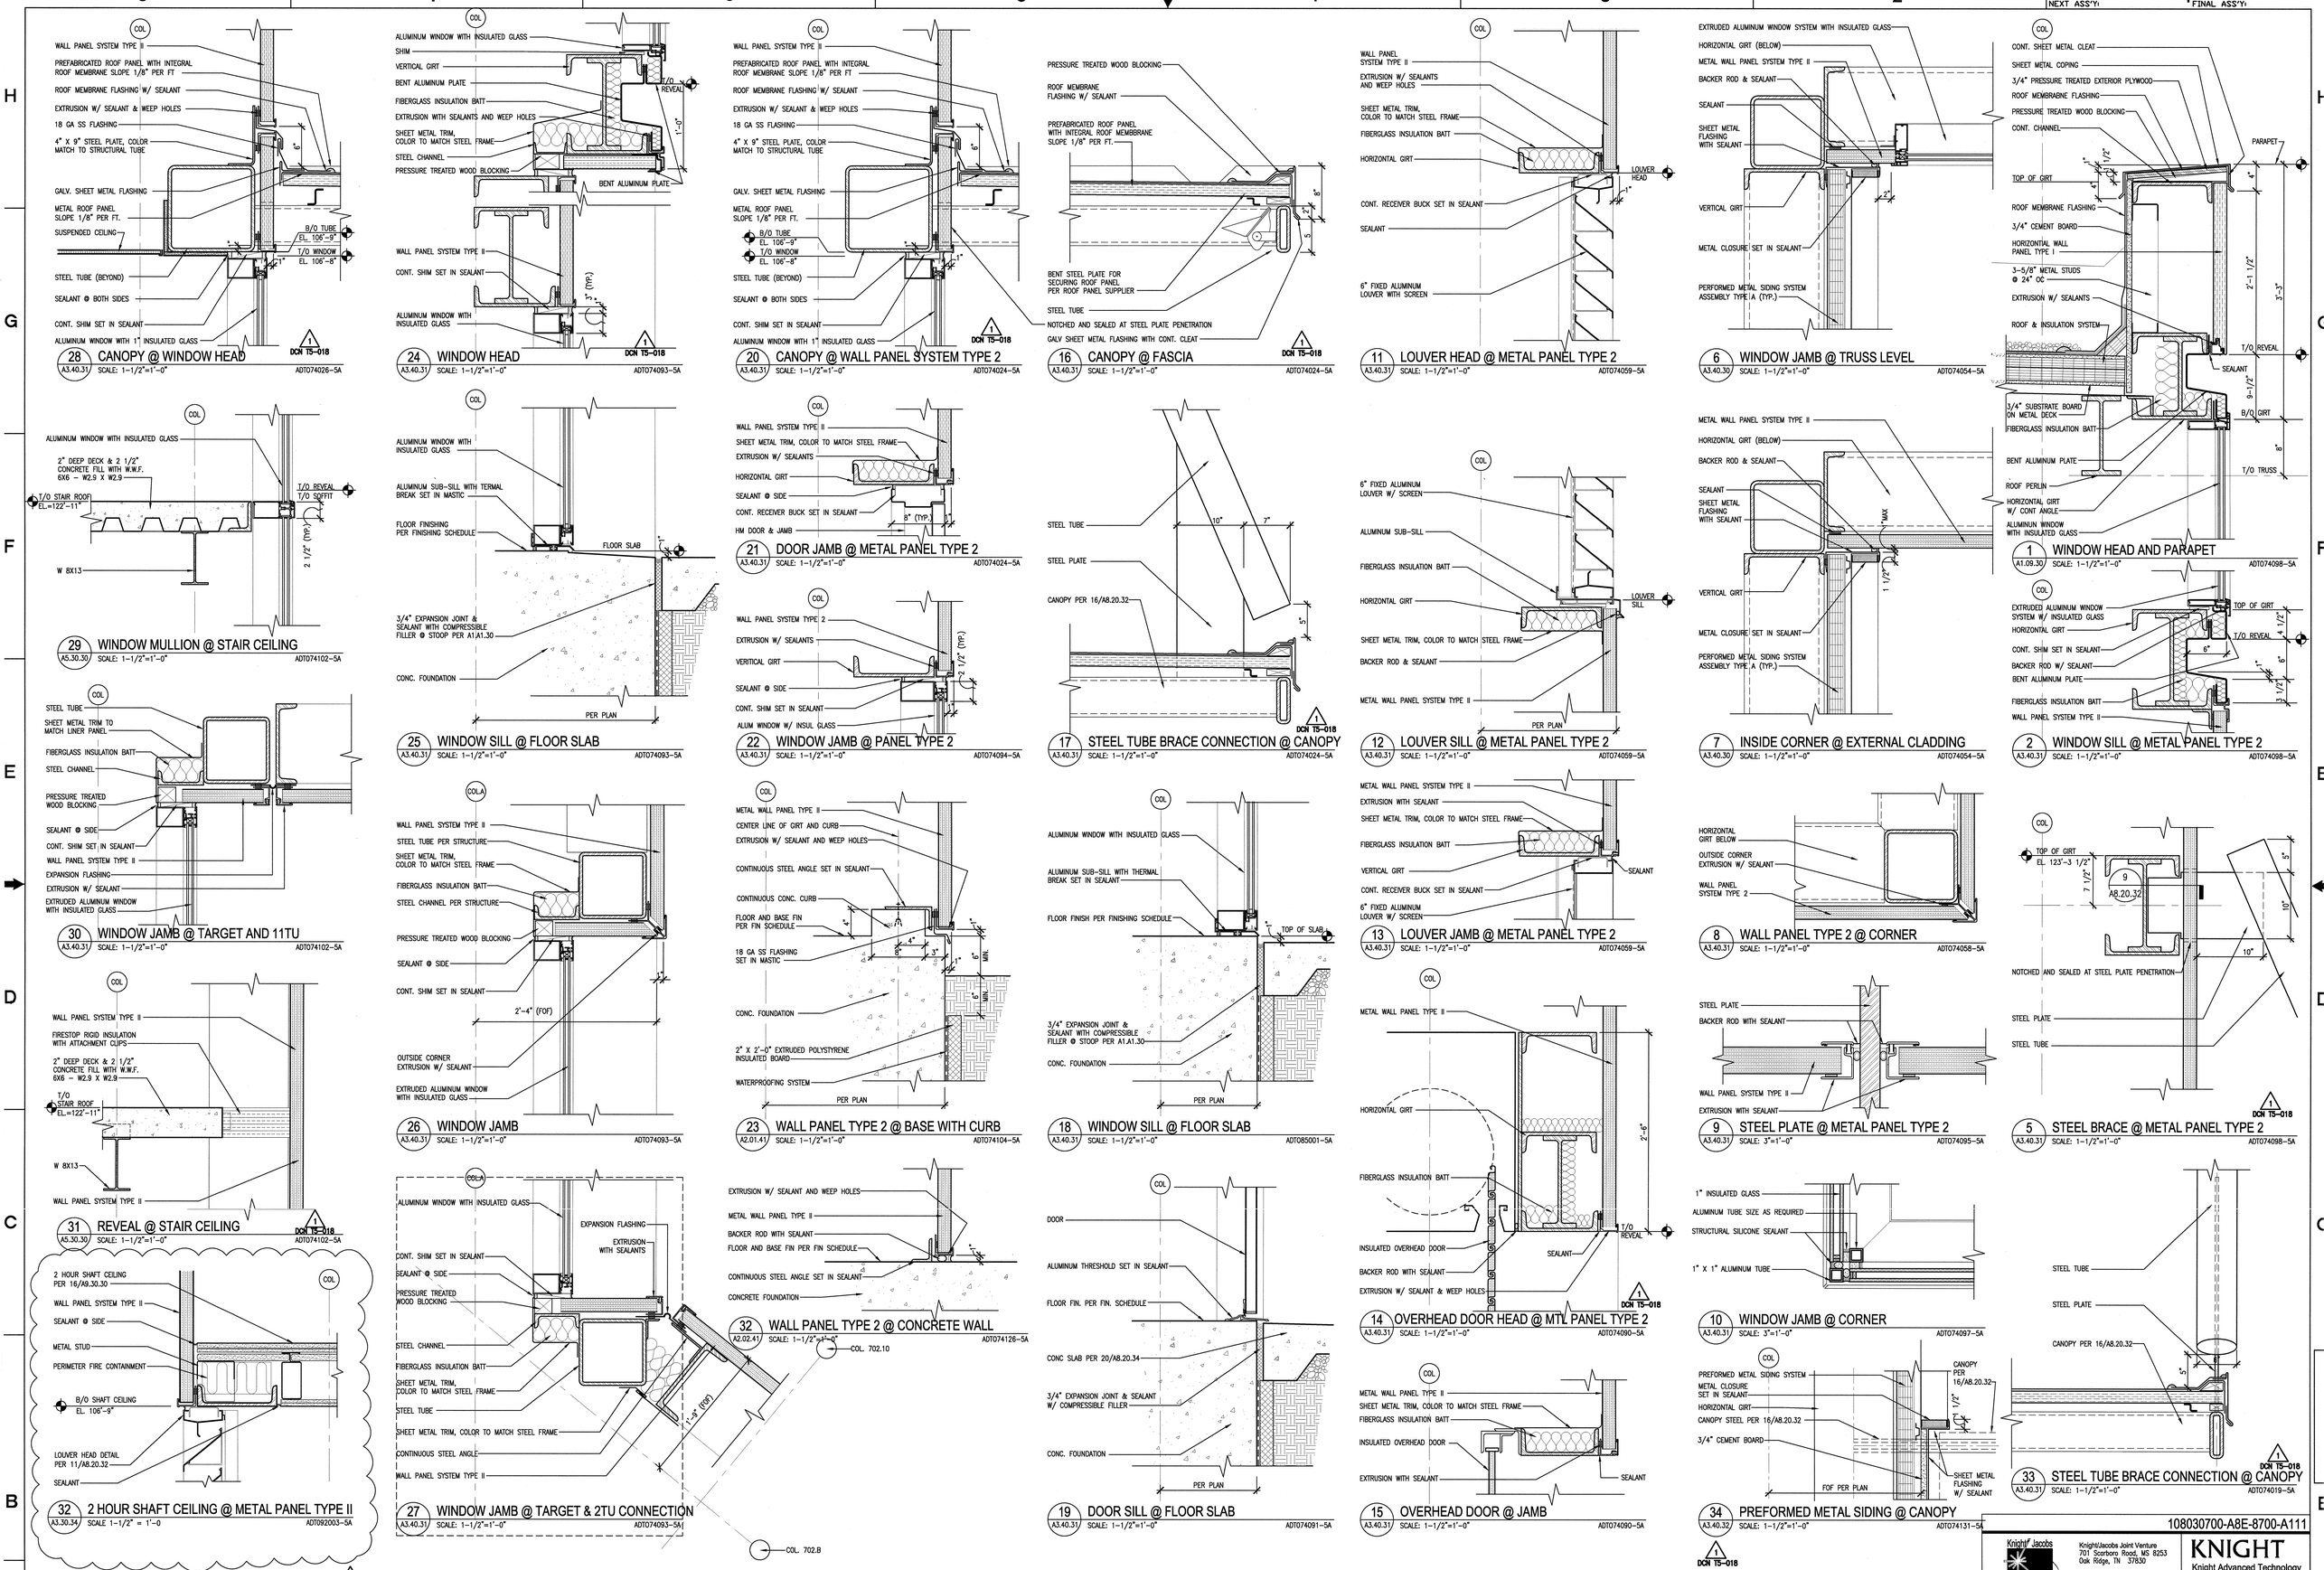

NO REPRESENTATION OR WARRANTY, EXPRESSED OR IMPLIED, IS MADE AS TO THE ACCURACY, COMPLETENESS OR USEFULNESS OF THE INFORMATION OR STATEMENTS CONTAINED IN THESE DRAWINGS, OR THAT THE USE OR DISCLOSURE OF ANY INFORMATION, APPARATUS, METHOD, OR PROCESS DISCLOSED IN THESE DRAWINGS MAY NOT INFRINGE PRIVATE RIGHTS OF OTHERS. NO LIABILITY IS ASSUMED WITH RESPECT TO THE USE OF, OR FOR DAMAGES RESULTING FROM THE USE OF ANY INFORMATION, APPARATUS, METHOD, OR PROCESS DISCLOSED IN THESE DRAWINGS. DRAWINGS MADE AVAILABLE FOR INFORMATION TO BIDDER ARE NOT TO BE USED FOR OTHER PURPOSES AND ARE TO BE RETURNED UPON REQUEST OF THE FORWARDING CONTRACTOR.

NUMBER OF SECTION OR DETAIL — DRAWING ON WHICH SECTION OR DETAIL IS SHOWN OR TAKEN

SECTION AND DETAIL KEY

THIS DOCUMENT CONTROLLED BY

CHANGE CONTROL SYSTEM 3

ENGINEERING PROCEDURE SNS-ENG-0001

REV	CHANGE TYPE	CHANGE CONTROL SYSTEM	CHANGE REQUEST NUMBER	DESCRIPTION	DSN	CHK	DEPT	DATE	PE	DATE	PJ	DATE	REQ	DATE	UTB	DATE	RPE	RPE NO	DATE	ST	CV	EC	EE	EM	IE	M	PD	SE	AR
2	A	3	24	DCN T5-024 – 4/18/02	AG	ED		MJD 9/5/02	RAD 4/19/02						DMT 4/19/02	RLB	102104	4/18/02											
1	A	3	18	DCN T5-018 – 3/1/02	MBB	ED		CLG 3/02/02	RAD 3/04/02						CLG 3/02/02	RLB	102104	3/1/02		–	–	–	–	–	–	–	–	–	ED
0				CERTIFIED FOR CONSTRUCTION – 10/26/01	MBB	ED		CLG 11/15/01	RAD 11/13/01						JRL 11/13/01	RLB	102104	11/13/01	REW	–	WRS	AK	WRS	BWJ	–	MP	–	ED

REVISION OR ISSUE PURPOSE — REVISION APPROVALS — SQUAD CHECK

RPE: ROBERT L. BARNES, REGISTERED ARCHITECT, STATE OF TENNESSEE, NO. 102104 — 10/04/02

REV.	DATE	DRAWING APPROVALS		
		DSN	M. BRADLEY	10/26/01
		DRW	L. WANG	10/26/01
		CHK	E.DENSON	10/26/01
		DEPT		
		PE	C. GARREN	11/15/01
		PJ	R. DEAN	11/13/01
		REQ		
		UTB	J. LAWSON	11/13/01

Knight/Jacobs Joint Venture
701 Scarboro Road, MS 8253
Oak Ridge, TN 37830
865-241-9433
fax 865-241-3400

108030700-A8E-8700-A111

KNIGHT — Knight Advanced Technology — 549 West Randolph St. Chicago, IL 60661

UT-BATTELLE — Oak Ridge National Laboratory managed for the DEPARTMENT OF ENERGY under U.S. GOVERNMENT contract DE-AC05-00OR22725 UT-BATTELLE, LLC. © Oak Ridge, Tennessee

PROJECT NAME: SPALLATION NEUTRON SOURCE

TARGET BUILDING
ROOF & WALL DETAILS

1	48	49	50	PLANT	BLDG	FL	SH.	OF	TYPE	CLASS
3	A	X	X	8	8700		1	1	G	U
51		52		53	WBS					REV
NC		NA			1.8.3.7		A8.20.32			2

Date: 04/15/2002 Time: 17:43:53
Username: BRADDR
FILE: J:\PLDS\PROJECTS\SNS\TBS_CAD\DFW\DWG_SA\TAS_PLOT\AR-20-32.DWG

AutoCAD