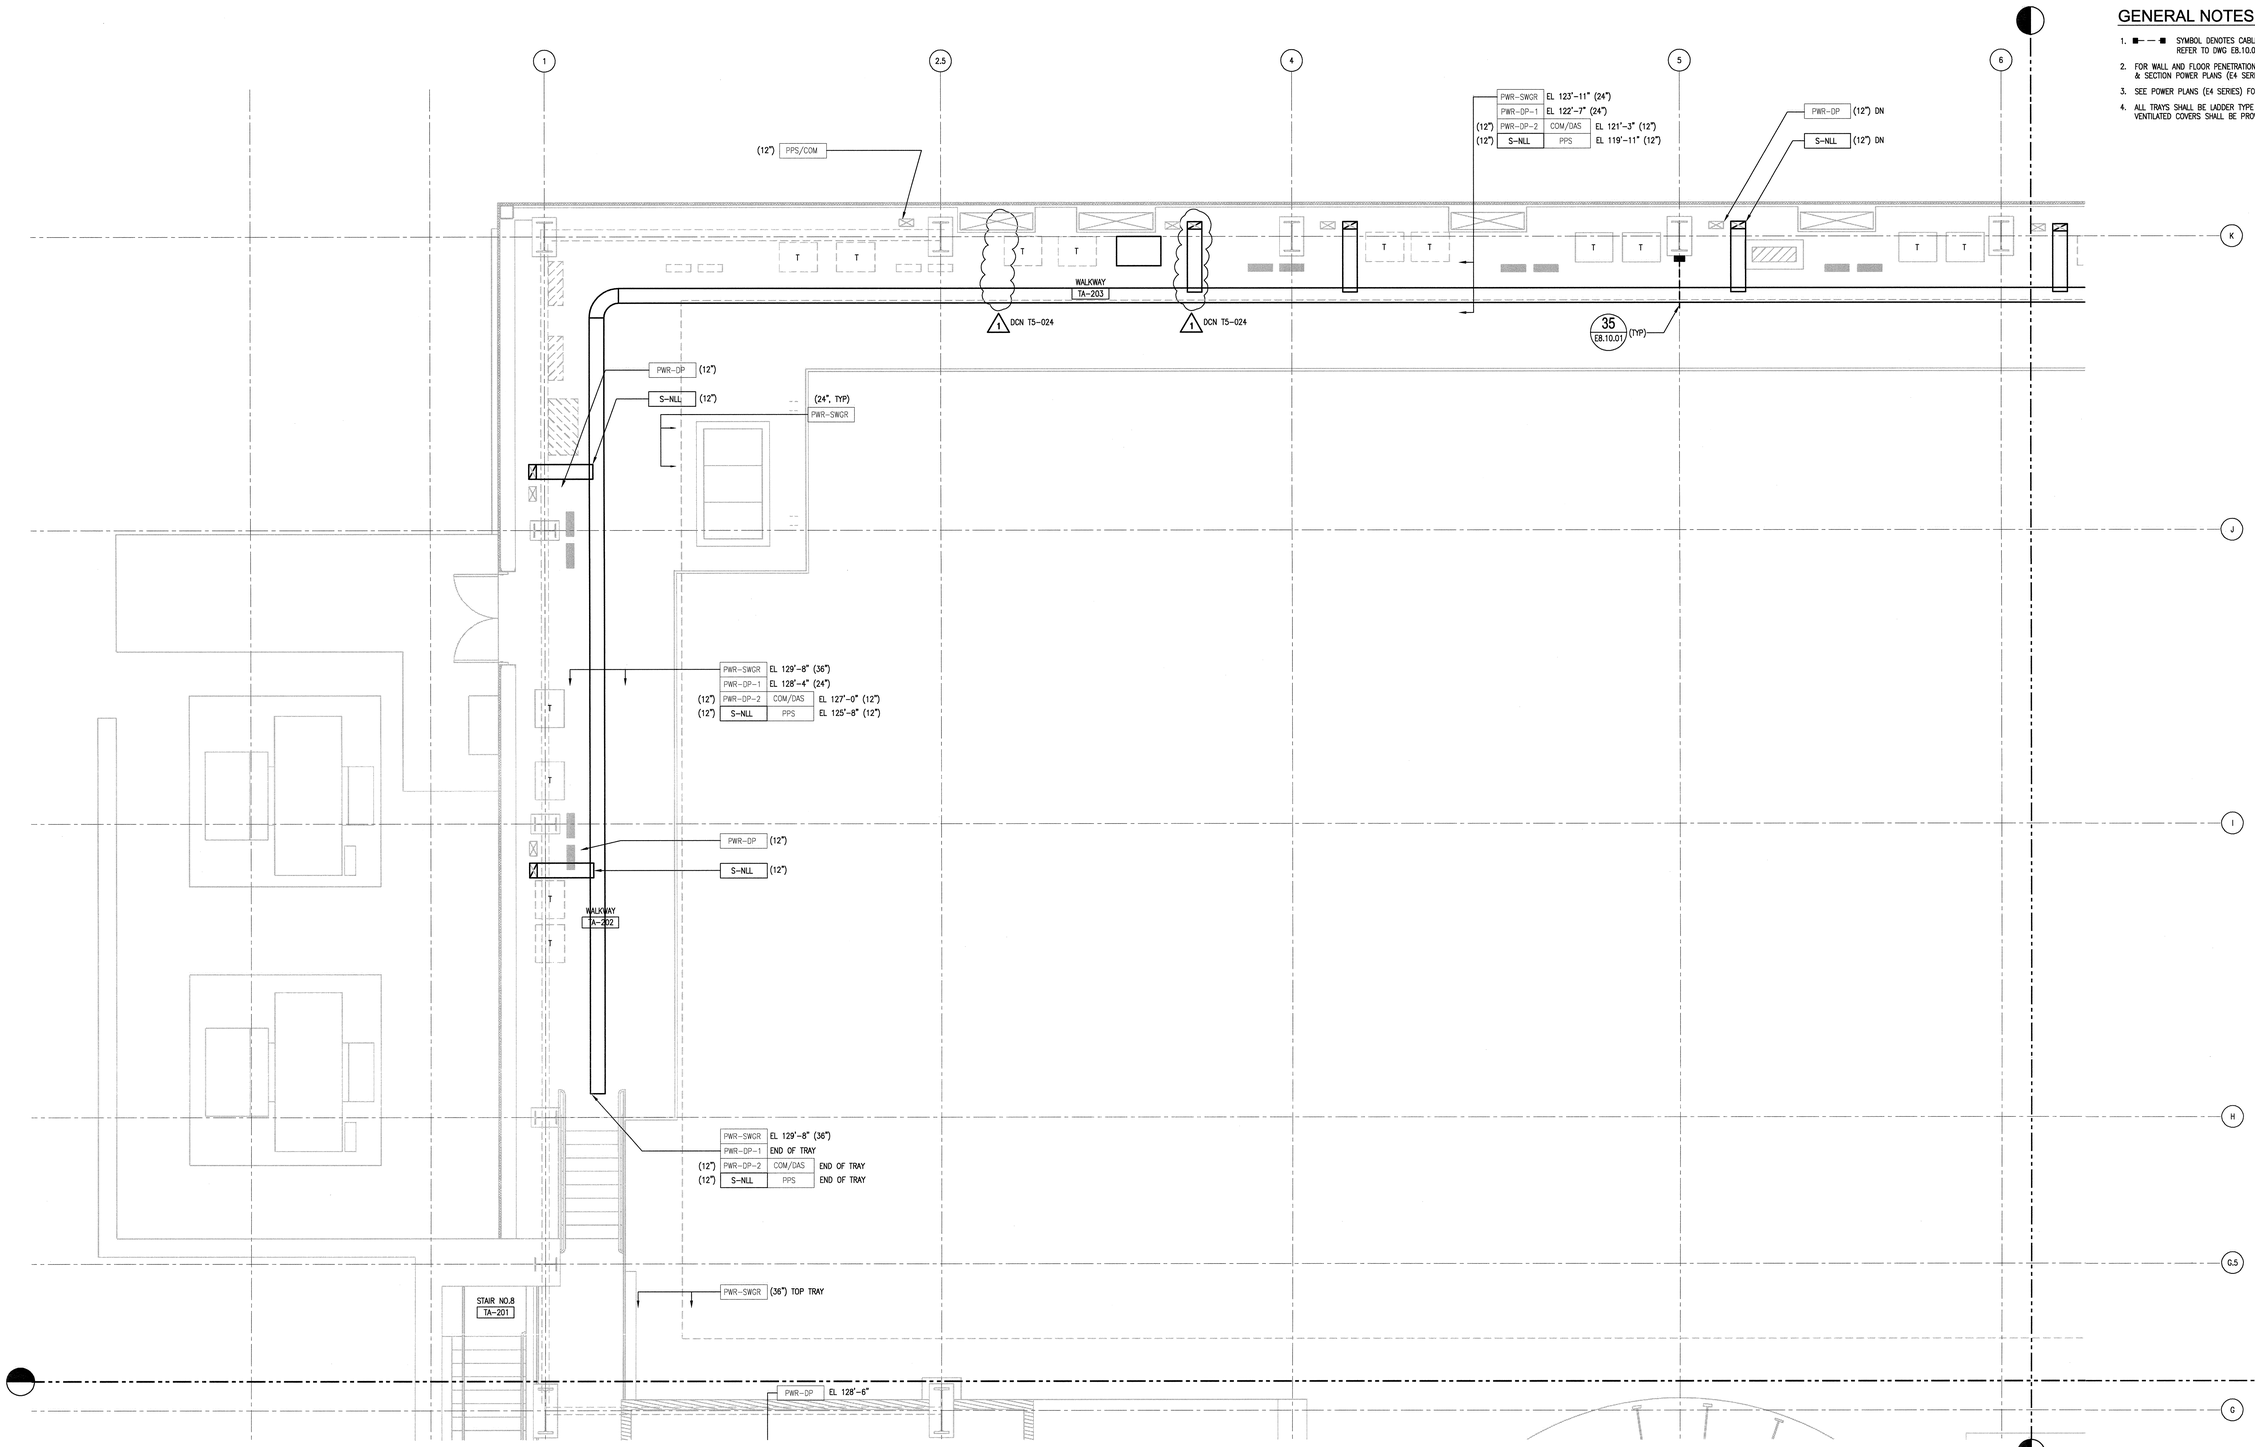

GENERAL NOTES:

1. ■— — ■ SYMBOL DENOTES CABLE TRAY/CONDUIT SUPPORT FROM WALL/CEILING, REFER TO DWG E8.10.01 FOR TYPICAL DETAILS.
2. FOR WALL AND FLOOR PENETRATIONS REFER TO CORRESPONDING FLOOR & SECTION POWER PLANS (E4 SERIES) UON.
3. SEE POWER PLANS (E4 SERIES) FOR COMPOSITE OF TRAYS FOR ALL SERVICES.
4. ALL TRAYS SHALL BE LADDER TYPE FOR VERTICAL TRAY RISERS VENTILATED COVERS SHALL BE PROVIDED.

108030700-E8E-8700-A088

Knight/Jacobs Joint Venture
701 Scarboro Road, MS 8253
Oak Ridge, TN 37830
865-241-9433
fax 865-241-3400

KNIGHT
Knight Advanced Technology
540 West Randolph Street
Chicago, IL 60661

UT-BATTELLE
Oak Ridge National Laboratory
managed for the DEPARTMENT OF ENERGY under
U.S. GOVERNMENT contract DE-AC05-00OR22725
UT-BATTELLE, LLC. ◆ Oak Ridge, Tennessee

PROJECT NAME:
SPALLATION NEUTRON SOURCE

TARGET BUILDING
ELECTRICAL AUXILIARY PLAN
LEVEL 2, SECTOR 41

1	48	49	50	PLANT	BLDG	FL.	SH.	OF	TYPE	CLASS
3	E	X	X	8	8700		1	1	P	U

51	52	53	WBS	REV
NC	NA		1.8.3.7	1

E5.02.41

RPE		
DSN	H GROVER	10/26/2001
DRW	L. MAKOVSKY	10/26/2001
CHK	V.STEFFEN	10/26/2001
DEPT		
PE	C.L. GARREN	11/15/01
PJ	R.A. DEAN	11/14/01
REQ		
UTB	J.R. LAWSON	11/14/01

VICTOR G. STEFFEN, REGISTERED ENGINEER, No. 00106009, STATE OF TENNESSEE, 4-18-02

1 4-18-02
REV. DATE
DRAWING APPROVALS

REV	CHANGE TYPE	CHANGE CONTROL SYSTEM	CHANGE REQUEST NUMBER	DESCRIPTION	DSN	CHK	DEPT	DATE	PE	DATE	PJ	DATE	REQ	DATE	UTB	DATE	RPE	RPE NO	DATE	ST	CV	EC	EE	EM	IE	M	PD	SE	AR
1	A	3	24	DCN T5 - 024 - 4/18/02	HG	VGS				4/18/02		4/18/02				4/18/02	VGS	00106009	4/18/2002	REW	–	WRS	AK	SV	BWJ	–	MP	–	ED
0				CERTIFIED FOR CONSTRUCTION - 10/26/01	HG	VGS			CLG	11/15/01	RAD	11/14/01			JRL	11/14/01	VGS	00106009	10/26/01	REW	–	WRS	AK	WRS	BWJ	–	MP	–	ED

REVISION OR ISSUE PURPOSE — REVISION APPROVALS — SQUAD CHECK

THIS DOCUMENT CONTROLLED BY

CHANGE CONTROL SYSTEM 3

ENGINEERING PROCEDURE SNS-ENG-Q001

NUMBER OF SECTION OR DETAIL — DRAWING ON WHICH SECTION OR DETAIL IS SHOWN OR TAKEN

SECTION AND DETAIL KEY

NO REPRESENTATION OR WARRANTY, EXPRESSED OR IMPLIED, IS MADE AS TO THE ACCURACY, COMPLETENESS OR USEFULNESS OF THE INFORMATION OR STATEMENTS CONTAINED IN THESE DRAWINGS, OR THAT THE USE OR DISCLOSURE OF ANY INFORMATION, APPARATUS, METHOD, OR PROCESS DISCLOSED IN THESE DRAWINGS MAY NOT INFRINGE PRIVATE RIGHTS OF OTHERS. NO LIABILITY IS ASSUMED WITH RESPECT TO THE USE OF, OR FOR DAMAGES RESULTING FROM THE USE OF ANY INFORMATION, APPARATUS, METHOD, OR PROCESS DISCLOSED IN THESE DRAWINGS. DRAWINGS MADE AVAILABLE FOR INFORMATION TO BIDDER ARE NOT TO BE USED FOR OTHER PURPOSES AND ARE TO BE RETURNED UPON REQUEST OF THE FORWARDING CONTRACTOR.

Date: 04/18/2002 Time: 11:01:04
User: VGS, VGS@SNS
K:\SPS_AUX\PROJECTS\7030\700_CAD\7008_SA\740_FLOT\E3-02-41.DWG

AutoCAD