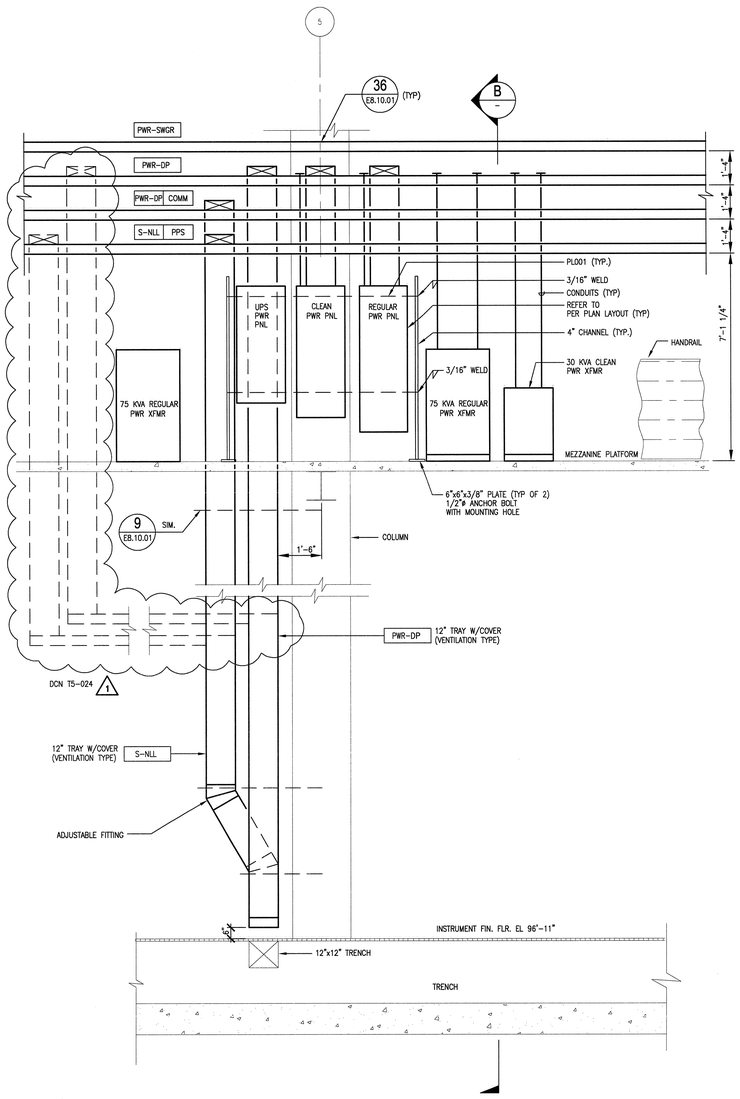

A TYPICAL POWER TRAY AND EQUIPMENT ELEVATION
E4.01.43, E4.02.43 1/2"=1'-0"

(DASHED LINES SHOW TRAY ARRANGEMENT, WHER TRAYS DROP DOWN FROM MEZZANINE LEVEL AWAY FROM TRENCH IN THE INSTRUMENT FLOOR) DCN T5-024

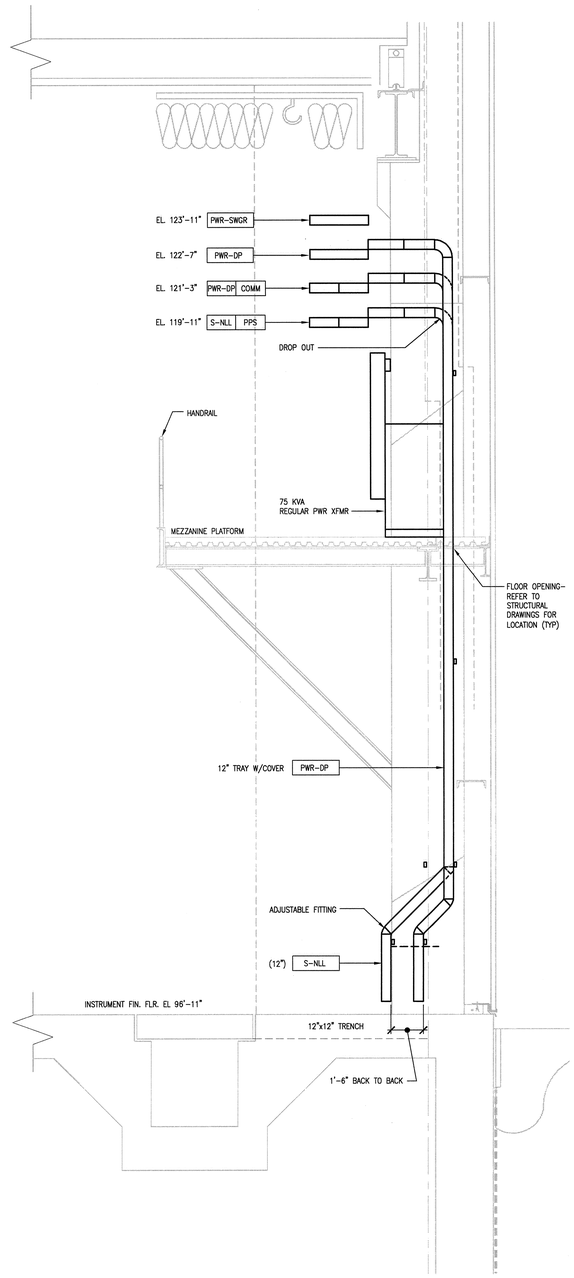

B TYPICAL POWER TRAY AND EQUIPMENT ELEVATION
1/2"=1'-0"

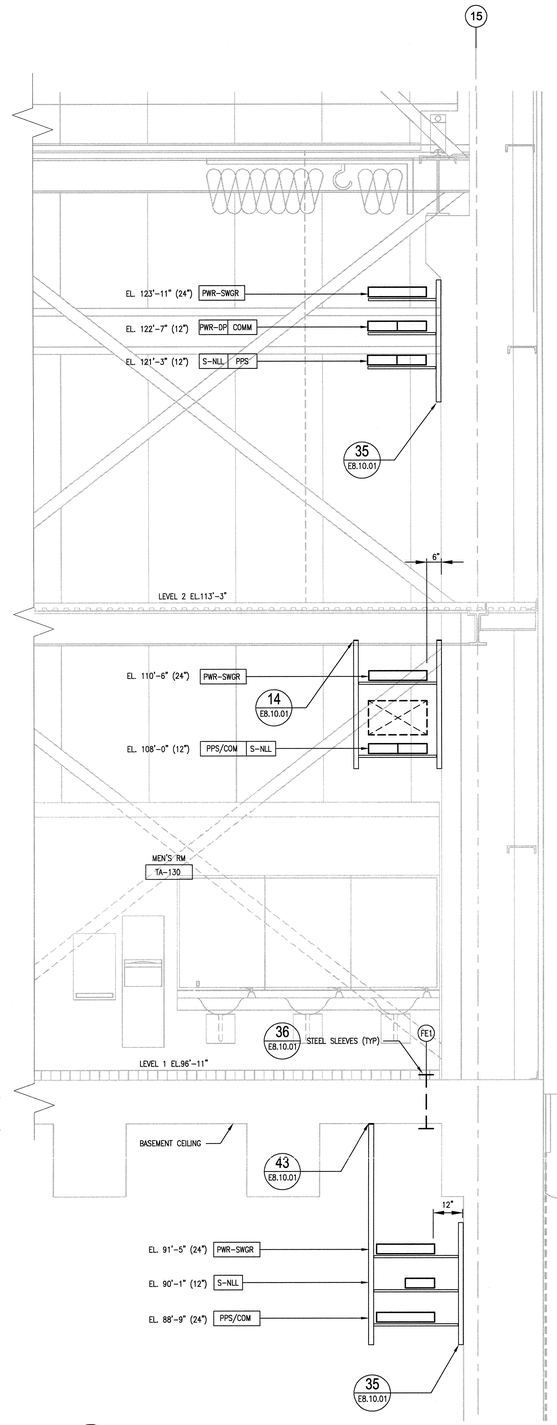

D TYPICAL CABLE TRAY - TRANSVERSE SECTION AT COL '15'
E4.01.49, E4.02.49 1/2"=1'-0"

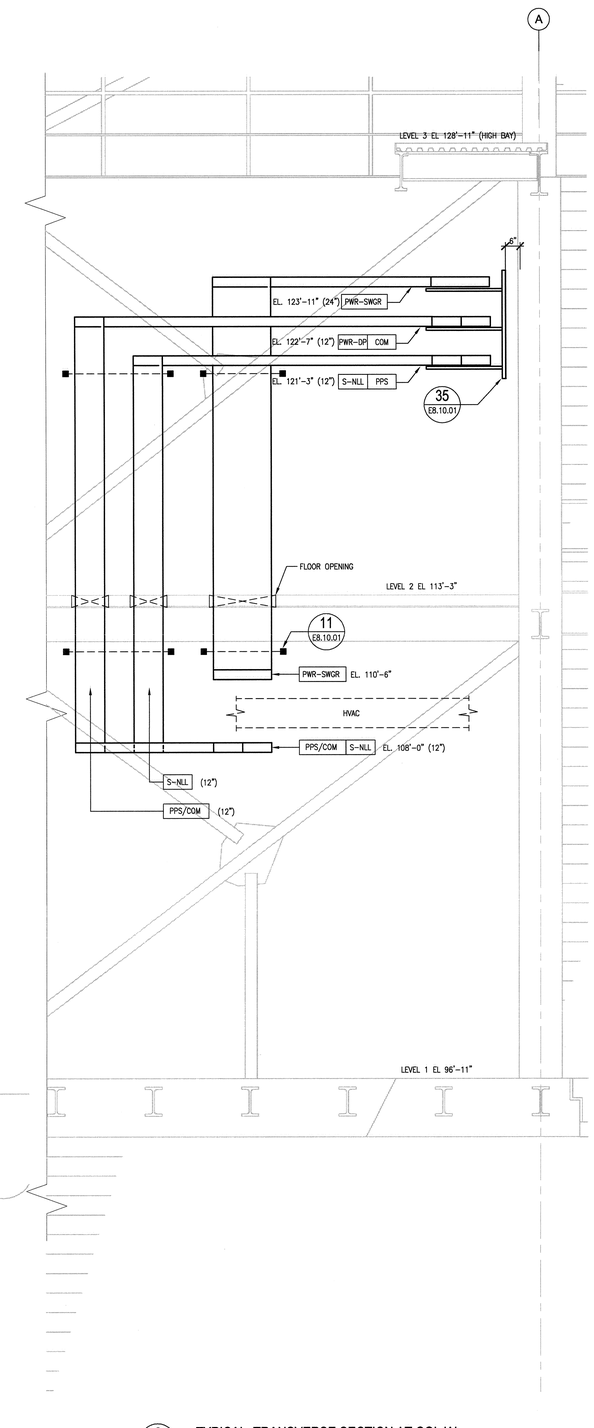

C TYPICAL TRANSVERSE SECTION AT COL 'A'
E4.01.49, E4.02.49 1/2"=1'-0"

2' 1' 0 2' 4'
SCALE: 1/2" = 1'-0"

NO REPRESENTATION OR WARRANTY, EXPRESSED OR IMPLIED, IS MADE AS TO THE ACCURACY, COMPLETENESS OR USEFULNESS OF THE INFORMATION OR STATEMENTS CONTAINED IN THESE DRAWINGS, OR THAT THE USE OR DISCLOSURE OF ANY INFORMATION, APPARATUS, METHOD, OR PROCESS DISCLOSED IN THESE DRAWINGS MAY NOT INFRINGE PRIVATE RIGHTS OF OTHERS. NO LIABILITY IS ASSUMED WITH RESPECT TO THE USE OF, OR FOR DAMAGES RESULTING FROM THE USE OF ANY INFORMATION, APPARATUS, METHOD, OR PROCESS DISCLOSED IN THESE DRAWINGS. DRAWINGS MADE AVAILABLE FOR INFORMATION TO BIDDER ARE NOT TO BE USED FOR OTHER PURPOSES AND ARE TO BE RETURNED UPON REQUEST OF THE FORMAREDNG CONTRACTOR.

NUMBER OF SECTION OR DETAIL
DRAWING ON WHICH SECTION OR DETAIL IS SHOWN OR TAKEN
SECTION AND DETAIL KEY

THIS DOCUMENT CONTROLLED BY
CHANGE CONTROL SYSTEM 3
ENGINEERING PROCEDURE SNS-ENG-0001

REV	CHANGE TYPE	CHANGE CONTROL SYSTEM	CHANGE REQUEST NUMBER	DESCRIPTION	DSN	CHK	DEPT	DATE	PE	DATE	PJ	DATE	REQ	DATE	UTB	DATE	RPE	RPE NO	DATE	ST	CV	EC	EE	EM	IE	M	PD	SE	AR
1	A	3	24	DCN T5 - 024 - 4/18/02	HG	VGS						4/18/02		4/18/02		4/18/02	VGS	00106009	4/18/2002	REW	–	WRS	AK	SV	BWJ	–	MP	–	ED
0				CERTIFIED FOR CONSTRUCTION - 10/26/01	HG	VGS			CLG	11/15/01	RAD	11/14/01			JRL	11/14/01	VGS	00106009	10/26/01	REW	–	WRS	AK	WRS	BWJ	–	MP	–	ED

REVISION OR ISSUE PURPOSE — REVISION APPROVALS — SQUAD CHECK

RPE: VICTOR G. STEFFEN, REGISTERED PROFESSIONAL ENGINEER, No. 00106009, STATE OF TENNESSEE — 4-18-02

REV.	DATE	DRAWING APPROVALS
1	4-18-02	

DSN	H GROVER	10/26/2001
DRW	L. MAKOVSKY	10/26/2001
CHK	V.STEFFEN	10/26/2001
DEPT		
PE	C.L. GARREN	11/15/01
PJ	R.A. DEAN	11/14/01
REQ		
UTB	J.R. LAWSON	11/14/01

108030700-E8E-8700-A182

Knight/Jacobs Joint Venture
701 Scarboro Road, MS 8253
Oak Ridge, TN 37830
865-241-9433
fax 865-241-3400

KNIGHT
Knight Advanced Technology
240 West Randolph Street
Chicago, IL 60601

UT-BATTELLE
Oak Ridge National Laboratory
managed for the DEPARTMENT OF ENERGY under U.S. GOVERNMENT contract DE-AC05-00OR22725
UT-BATTELLE, LLC. ● Oak Ridge, Tennessee

PROJECT NAME:
SPALLATION NEUTRON SOURCE

TARGET BUILDING
ENLARGED PLANS & SECTIONS

1	48	49	50	PLANT	BLDG	FL	SH.	OF	TYPE	CLASS
3	E	X	X	8	8700		1	1	P	U
51		52		53	WBS					REV
NC		NA			1.8.3.7		E8.10.35			1

AutoCAD

Date: 04/18/2002 Time: 11:48:51
C:\DOCUMENTS AND SETTINGS\VGS\MY DOCUMENTS\SNS\T5_DEL\PROJECT\T5_0005\100_CAD\DWG\MF_SAT\M3_PL07\E8-10-35.DWG