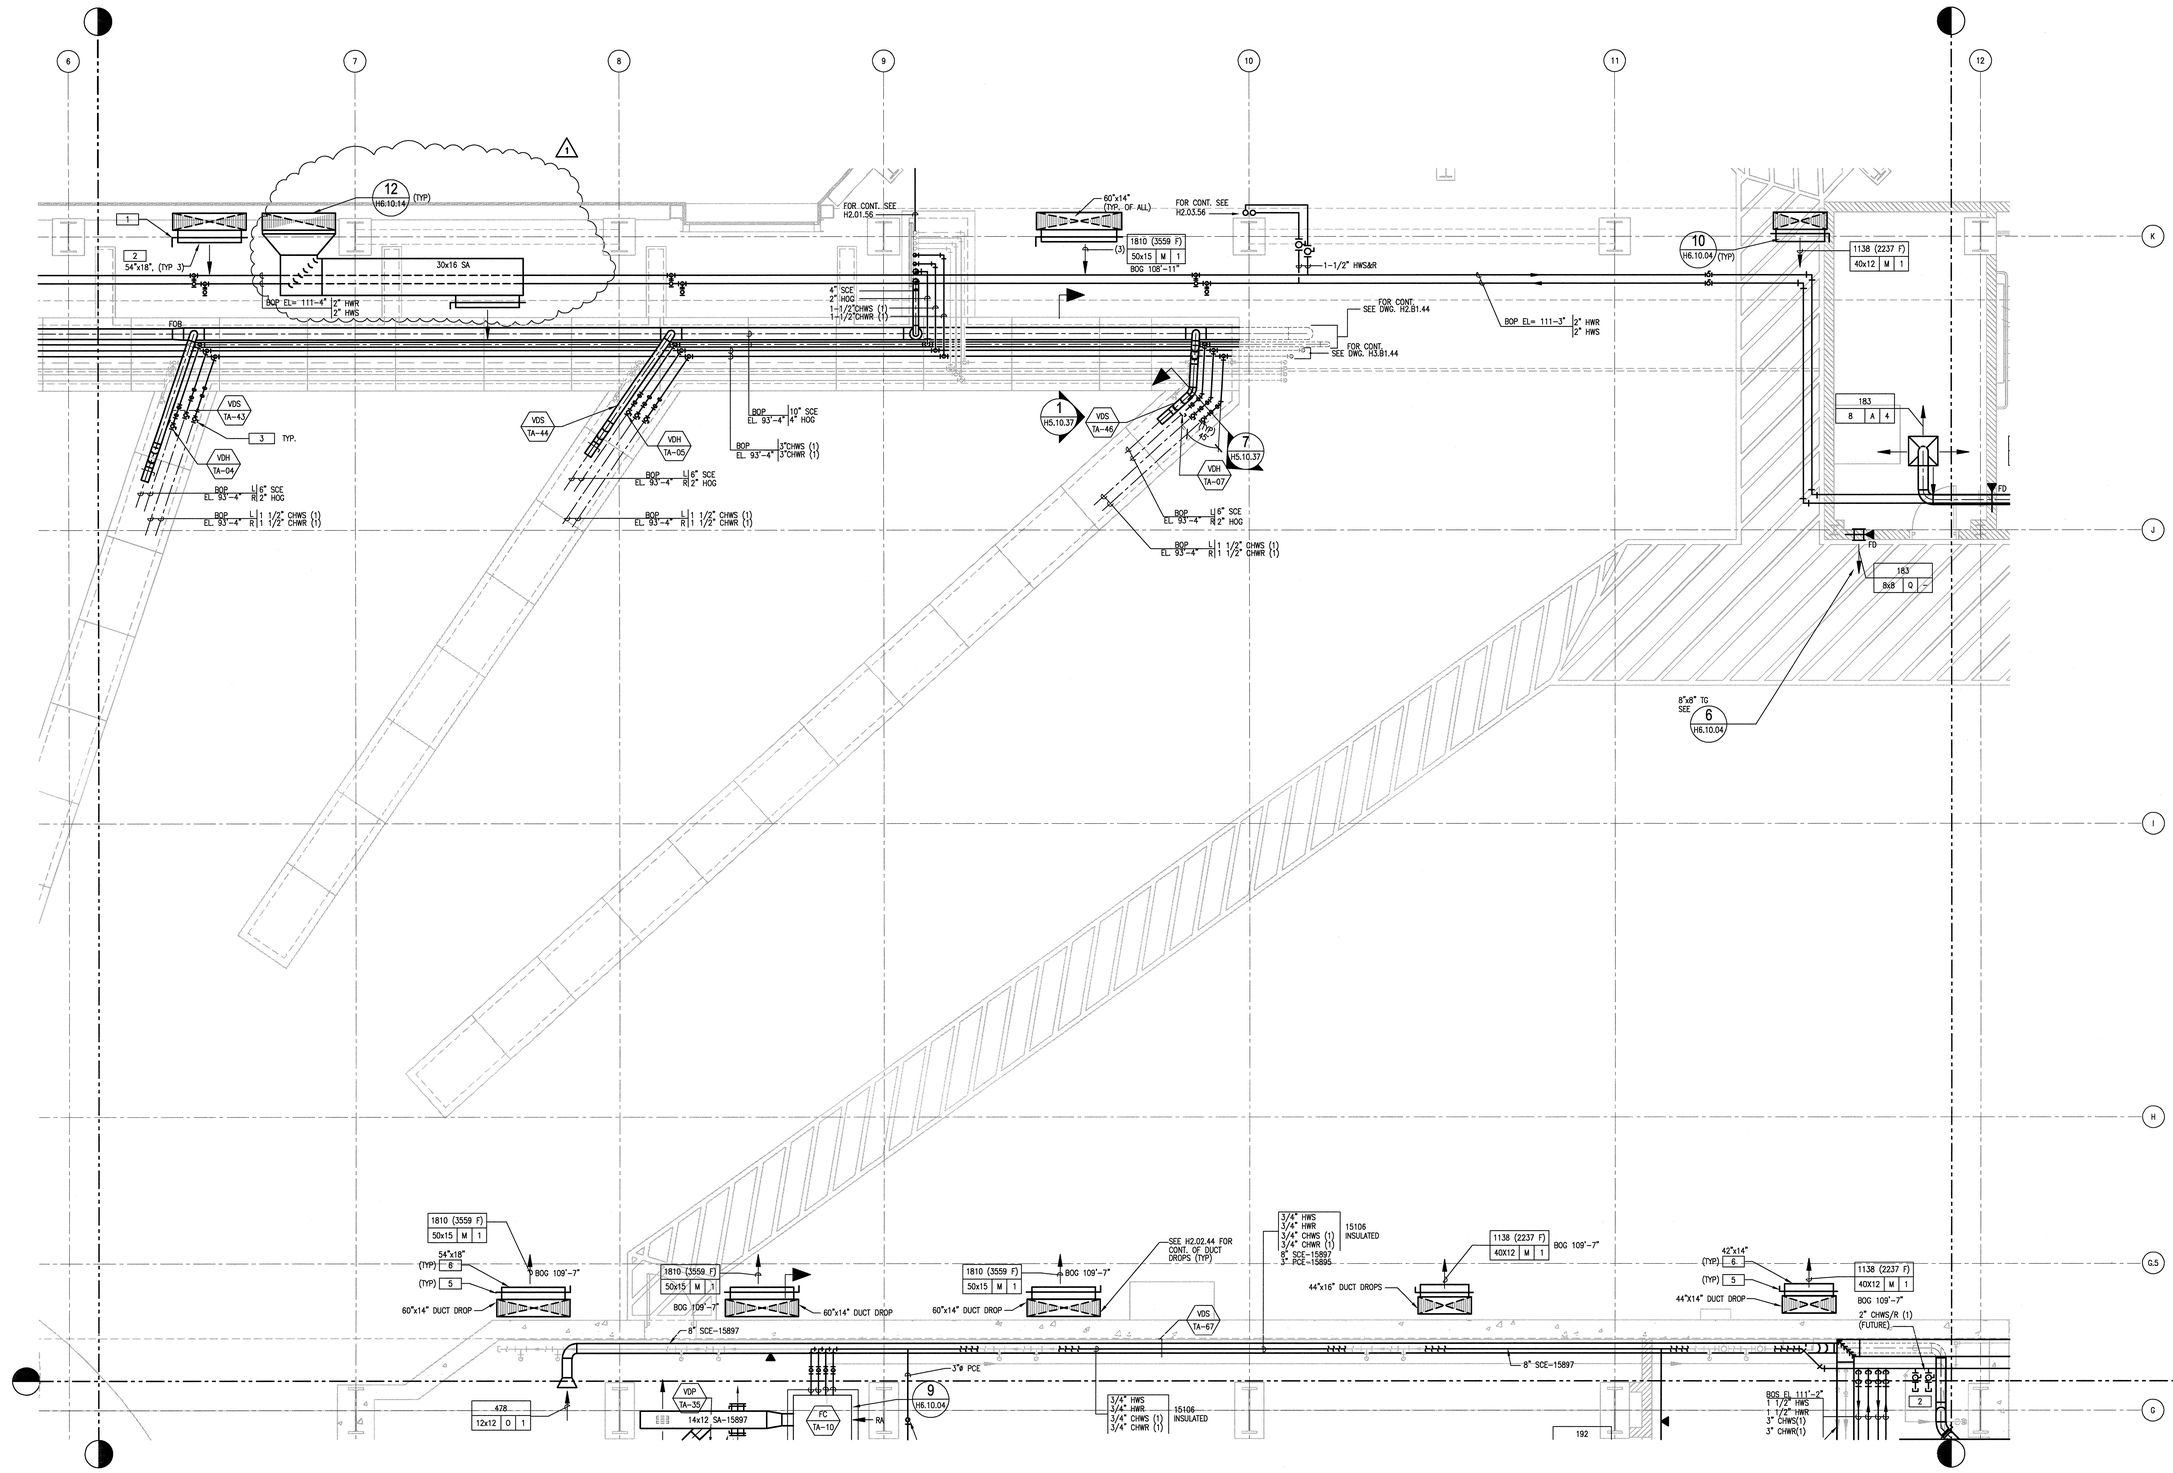

KEYED NOTES:

1. VOLUME DAMPER IS PROVIDED WITH GRILLE.
2. ENSURE DUCT SIZE IS ADEQUATE FOR GRILLE DIMENSIONS BASED ON FINAL GRILLE SELECTION.
3. EXTEND PIPE 12" BEYOND VALVE AND CAP

108030700-H8E-8700-A010

Knight/Jacobs Joint Venture
701 Scarboro Road, MS 8253
Oak Ridge, TN 37830
865-241-9433
fax 865-241-3400

KNIGHT
Knight Advanced Technology
540 West Randolph Street
Chicago, IL 60661

UT-BATTELLE
Oak Ridge National Laboratory
managed for the DEPARTMENT OF ENERGY under
U.S. GOVERNMENT contract DE-AC05-00OR22725
UT-BATTELLE, LLC. ◆ Oak Ridge, Tennessee

PROJECT NAME:
SPALLATION NEUTRON SOURCE

TARGET BUILDING
HVAC FLOOR PLAN, INSTRUMENT LEVEL
LEVEL 1, SECTOR 44

1	48	49	50	PLANT	BLDG	FL	SH.	OF	TYPE	CLASS
3	H	X	X	8	8700		1	1	P	U
51		52		53	WBS		H2.01.44			REV
NC		NA			1.8.3.7					1

DSN	M.KEHOE	11/13/01
DRW	J.STEIN	11/13/01
CHK	B.JOHNSON	11/13/01
DEPT		
PE	C.L.GARREN	11/15/01
PJ	R.A.DEAN	11/14/01
REQ		
UTB	J.R.LAWSON	11/15/01

RPE: BRUCE W. JOHNSON, REGISTERED ENGINEER, STATE OF TENNESSEE, No. 091556

1 4/18/02
REV. DATE

DRAWING APPROVALS

REV	CHANGE TYPE	CHANGE CONTROL SYSTEM	CHANGE REQUEST NUMBER	DESCRIPTION	DSN	CHK	DEPT	DATE	PE	DATE	PJ	DATE	REQ	DATE	UTB	DATE	RPE	RPE NO	DATE
1	A	3	24	DCN T5-024 – 4/18/02	MMK	BWJ			CG	11/15	RAD	11/15		JRL	11/15	BWJ	105869	11/13/01	
0				CERTIFIED FOR CONSTRUCTION – 11/13/01	MMK	BWJ			CG	11/15	RAD	11/15		JRL	11/15	BWJ	105869	11/13/01	

REVISION OR ISSUE PURPOSE — REVISION APPROVALS

REW	–	WRS	AK	WRS	BWJ	–	MP	–	ED
ST	CV	EC	EE	EM	IE	M	PD	SE	AR

SQUAD CHECK

NO REPRESENTATION OR WARRANTY, EXPRESSED OR IMPLIED, IS MADE AS TO THE ACCURACY, COMPLETENESS OR USEFULNESS OF THE INFORMATION OR STATEMENTS CONTAINED IN THESE DRAWINGS, OR THAT THE USE OR DISCLOSURE OF ANY INFORMATION, APPARATUS, METHOD, OR PROCESS DISCLOSED IN THESE DRAWINGS MAY NOT INFRINGE PRIVATE RIGHTS OF OTHERS. NO LIABILITY IS ASSUMED WITH RESPECT TO THE USE OF, OR FOR DAMAGES RESULTING FROM THE USE OF ANY INFORMATION, APPARATUS, METHOD, OR PROCESS DISCLOSED IN THESE DRAWINGS. DRAWINGS MADE AVAILABLE FOR INFORMATION TO BIDDER ARE NOT TO BE USED FOR OTHER PURPOSES AND ARE TO BE RETURNED UPON REQUEST OF THE FORWARDING CONTRACTOR.

NUMBER OF SECTION OR DETAIL
DRAWING ON WHICH SECTION OR DETAIL IS SHOWN OR TAKEN
SECTION AND DETAIL KEY

THIS DOCUMENT CONTROLLED BY
CHANGE CONTROL SYSTEM 3
ENGINEERING PROCEDURE SNS-ENG-G001

Date: 04/18/2002 Time: 10:25:08
Username: MMCKE
H:\EPD_VOL2\PROJECTS\T5\8000\700\DWGS\H01_DWGS\H8K_SAF\H2_H1\T1\H2-01-44.DWG

AutoCAD