GENERAL NOTES:

REFERANCE A3.20.30 FOR THE COLOR OF TRUSS LEVEL EQUIPMENT

KEYED NOTES:

1. SEE DWG. H2.03.41 FOR CONTINUATION OF 1-1/2" HWS&R PIPING INSTALL VALVES TO HC-TA-32 AND HC-TA-33 IN AN ACCESSIBLE LOCATION FROM THE EQUIPMENT PLATFORM.

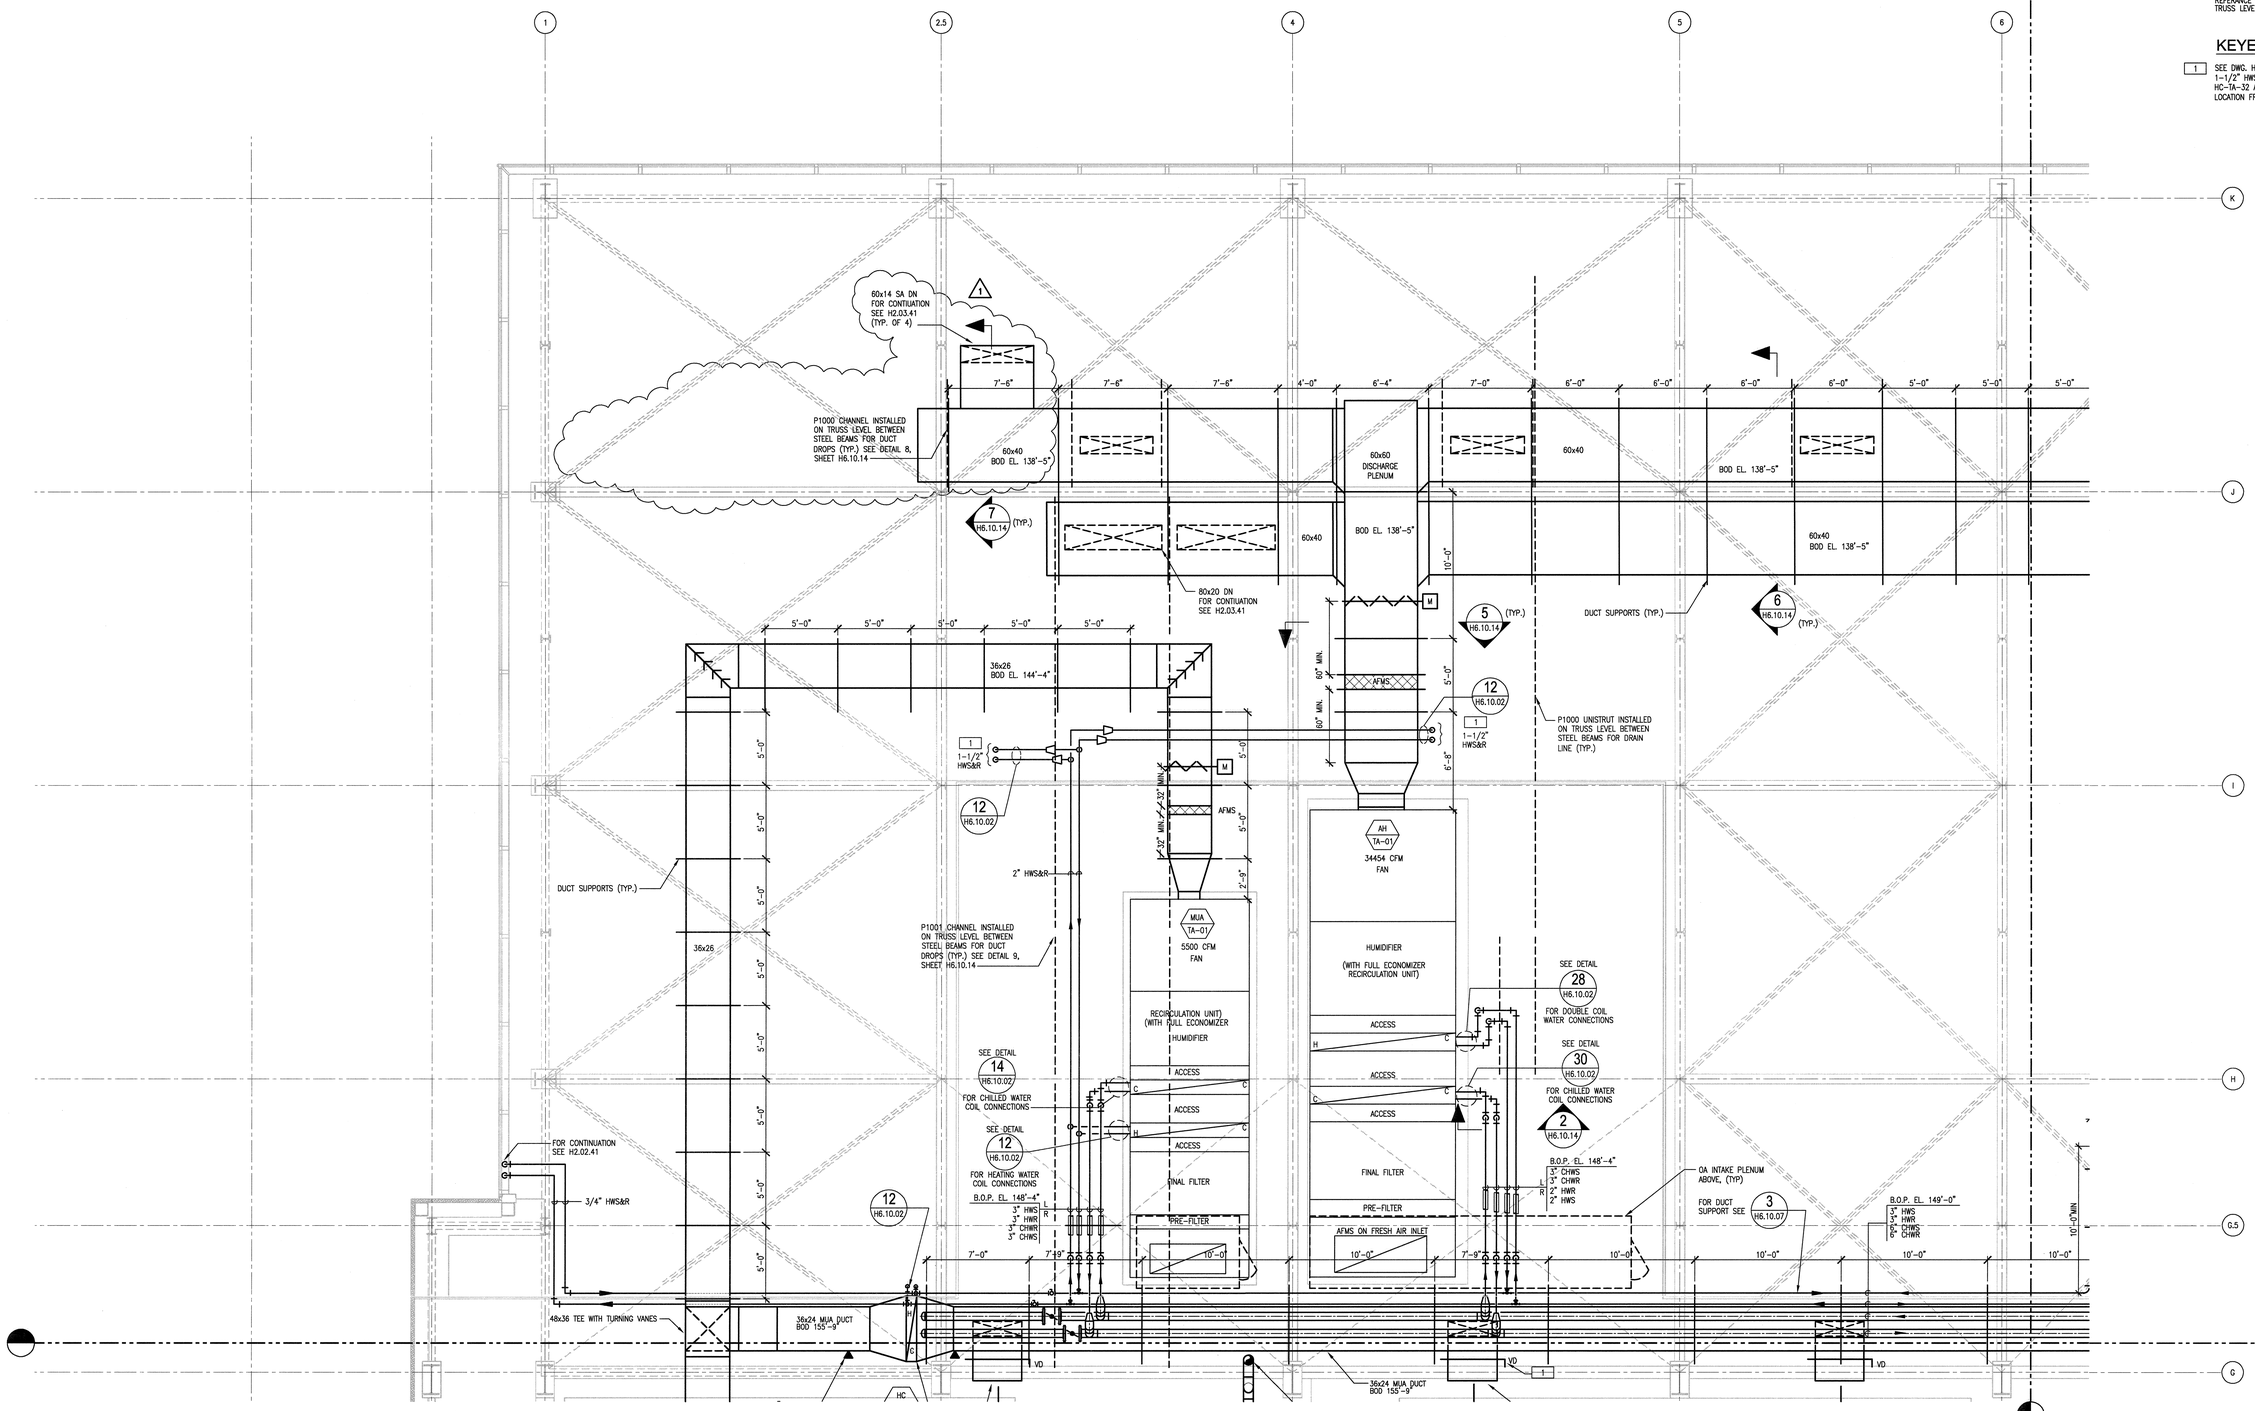

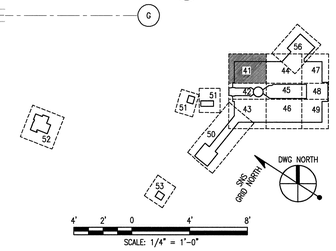

108030700-H8E-8700-A029

Knight/Jacobs Joint Venture
701 Scarboro Road, MS 8253
Oak Ridge, TN 37830
865-241-9433
fax 865-241-3400

KNIGHT
Knight Advanced Technology
540 West Randolph Street
Chicago, IL 60661

UT-BATTELLE
Oak Ridge National Laboratory
managed for the DEPARTMENT OF ENERGY under U.S. GOVERNMENT contract DE-AC05-00OR22725
UT-BATTELLE, LLC. ◆ Oak Ridge, Tennessee

PROJECT NAME:
SPALLATION NEUTRON SOURCE

TARGET BUILDING
HVAC FLOOR PLAN, TRUSS LEVEL
LEVEL 4, SECTOR 41

1	48	49	50	PLANT	BLDG	FL	SH.	OF	TYPE	CLASS
3	H	X	X	8	8700		1	1	P	U

51	52	53	WBS		REV
NC	NA		1.8.3.7	H2.04.41	1

RPE			
DSN	M.KEHOE	11/13/01	
DRW	J.STEIN	11/13/01	
CHK	B.JOHNSON	11/13/01	
DEPT			
PE	C.L.GARREN	11/15/01	
PJ	R.A.DEAN	11/14/01	
REQ			
UTB	J.R.LAWSON	11/15/01	

BRUCE W. JOHNSON REGISTERED ENGINEER No. 001958 STATE OF TENNESSEE

1 REV. 4/18/02 DATE

DRAWING APPROVALS

REV	CHANGE TYPE	CHANGE CONTROL SYSTEM	CHANGE REQUEST NUMBER	DESCRIPTION	DSN	CHK	DEPT	DATE	PE	DATE	PJ	DATE	REQ	DATE	UTB	DATE	RPE	RPE NO	DATE	ST	CV	EC	EE	EM	IE	M	PD	SE	AR
1	A	3	24	DCN T5-024 – 4/18/02	MMK	BWJ			MD 4/12	CC 11/15	RAD 11/15				JRL 11/15		BWJ	105869	4/18/02						BWJ				
0				CERTIFIED FOR CONSTRUCTION – 11/13/01	MMK	BWJ											BWJ	105869	11/13/01	REW	–	WRS	AK	WRS	BWJ	–	MP	–	ED

REVISION OR ISSUE PURPOSE — REVISION APPROVALS — SQUAD CHECK

NO REPRESENTATION OR WARRANTY, EXPRESSED OR IMPLIED, IS MADE AS TO THE ACCURACY, COMPLETENESS OR USEFULNESS OF THE INFORMATION OR STATEMENTS CONTAINED IN THESE DRAWINGS, OR THAT THE USE OR DISCLOSURE OF ANY INFORMATION, APPARATUS, METHOD, OR PROCESS DISCLOSED IN THESE DRAWINGS MAY NOT INFRINGE PRIVATE RIGHTS OF OTHERS. NO LIABILITY IS ASSUMED WITH RESPECT TO THE USE OF, OR FOR DAMAGES RESULTING FROM THE USE OF ANY INFORMATION, APPARATUS, METHOD, OR PROCESS DISCLOSED IN THESE DRAWINGS. DRAWINGS MADE AVAILABLE FOR INFORMATION TO BIDDER ARE NOT TO BE USED FOR OTHER PURPOSES AND ARE TO BE RETURNED UPON REQUEST OF THE FORWARDING CONTRACTOR.

NUMBER OF SECTION OR DETAIL
DRAWING ON WHICH SECTION OR DETAIL IS SHOWN OR TAKEN
SECTION AND DETAIL KEY

THIS DOCUMENT CONTROLLED BY
CHANGE CONTROL SYSTEM 3
ENGINEERING PROCEDURE SNS-ENG-0001

Date: 04/18/2002 Time: 10:19:08
Username: DAVIS
H:\EPIC_RELEASE\DATA\3000\SSD_DWGS\H8A_SR\H2_H\EPIC-SR-41.DWG