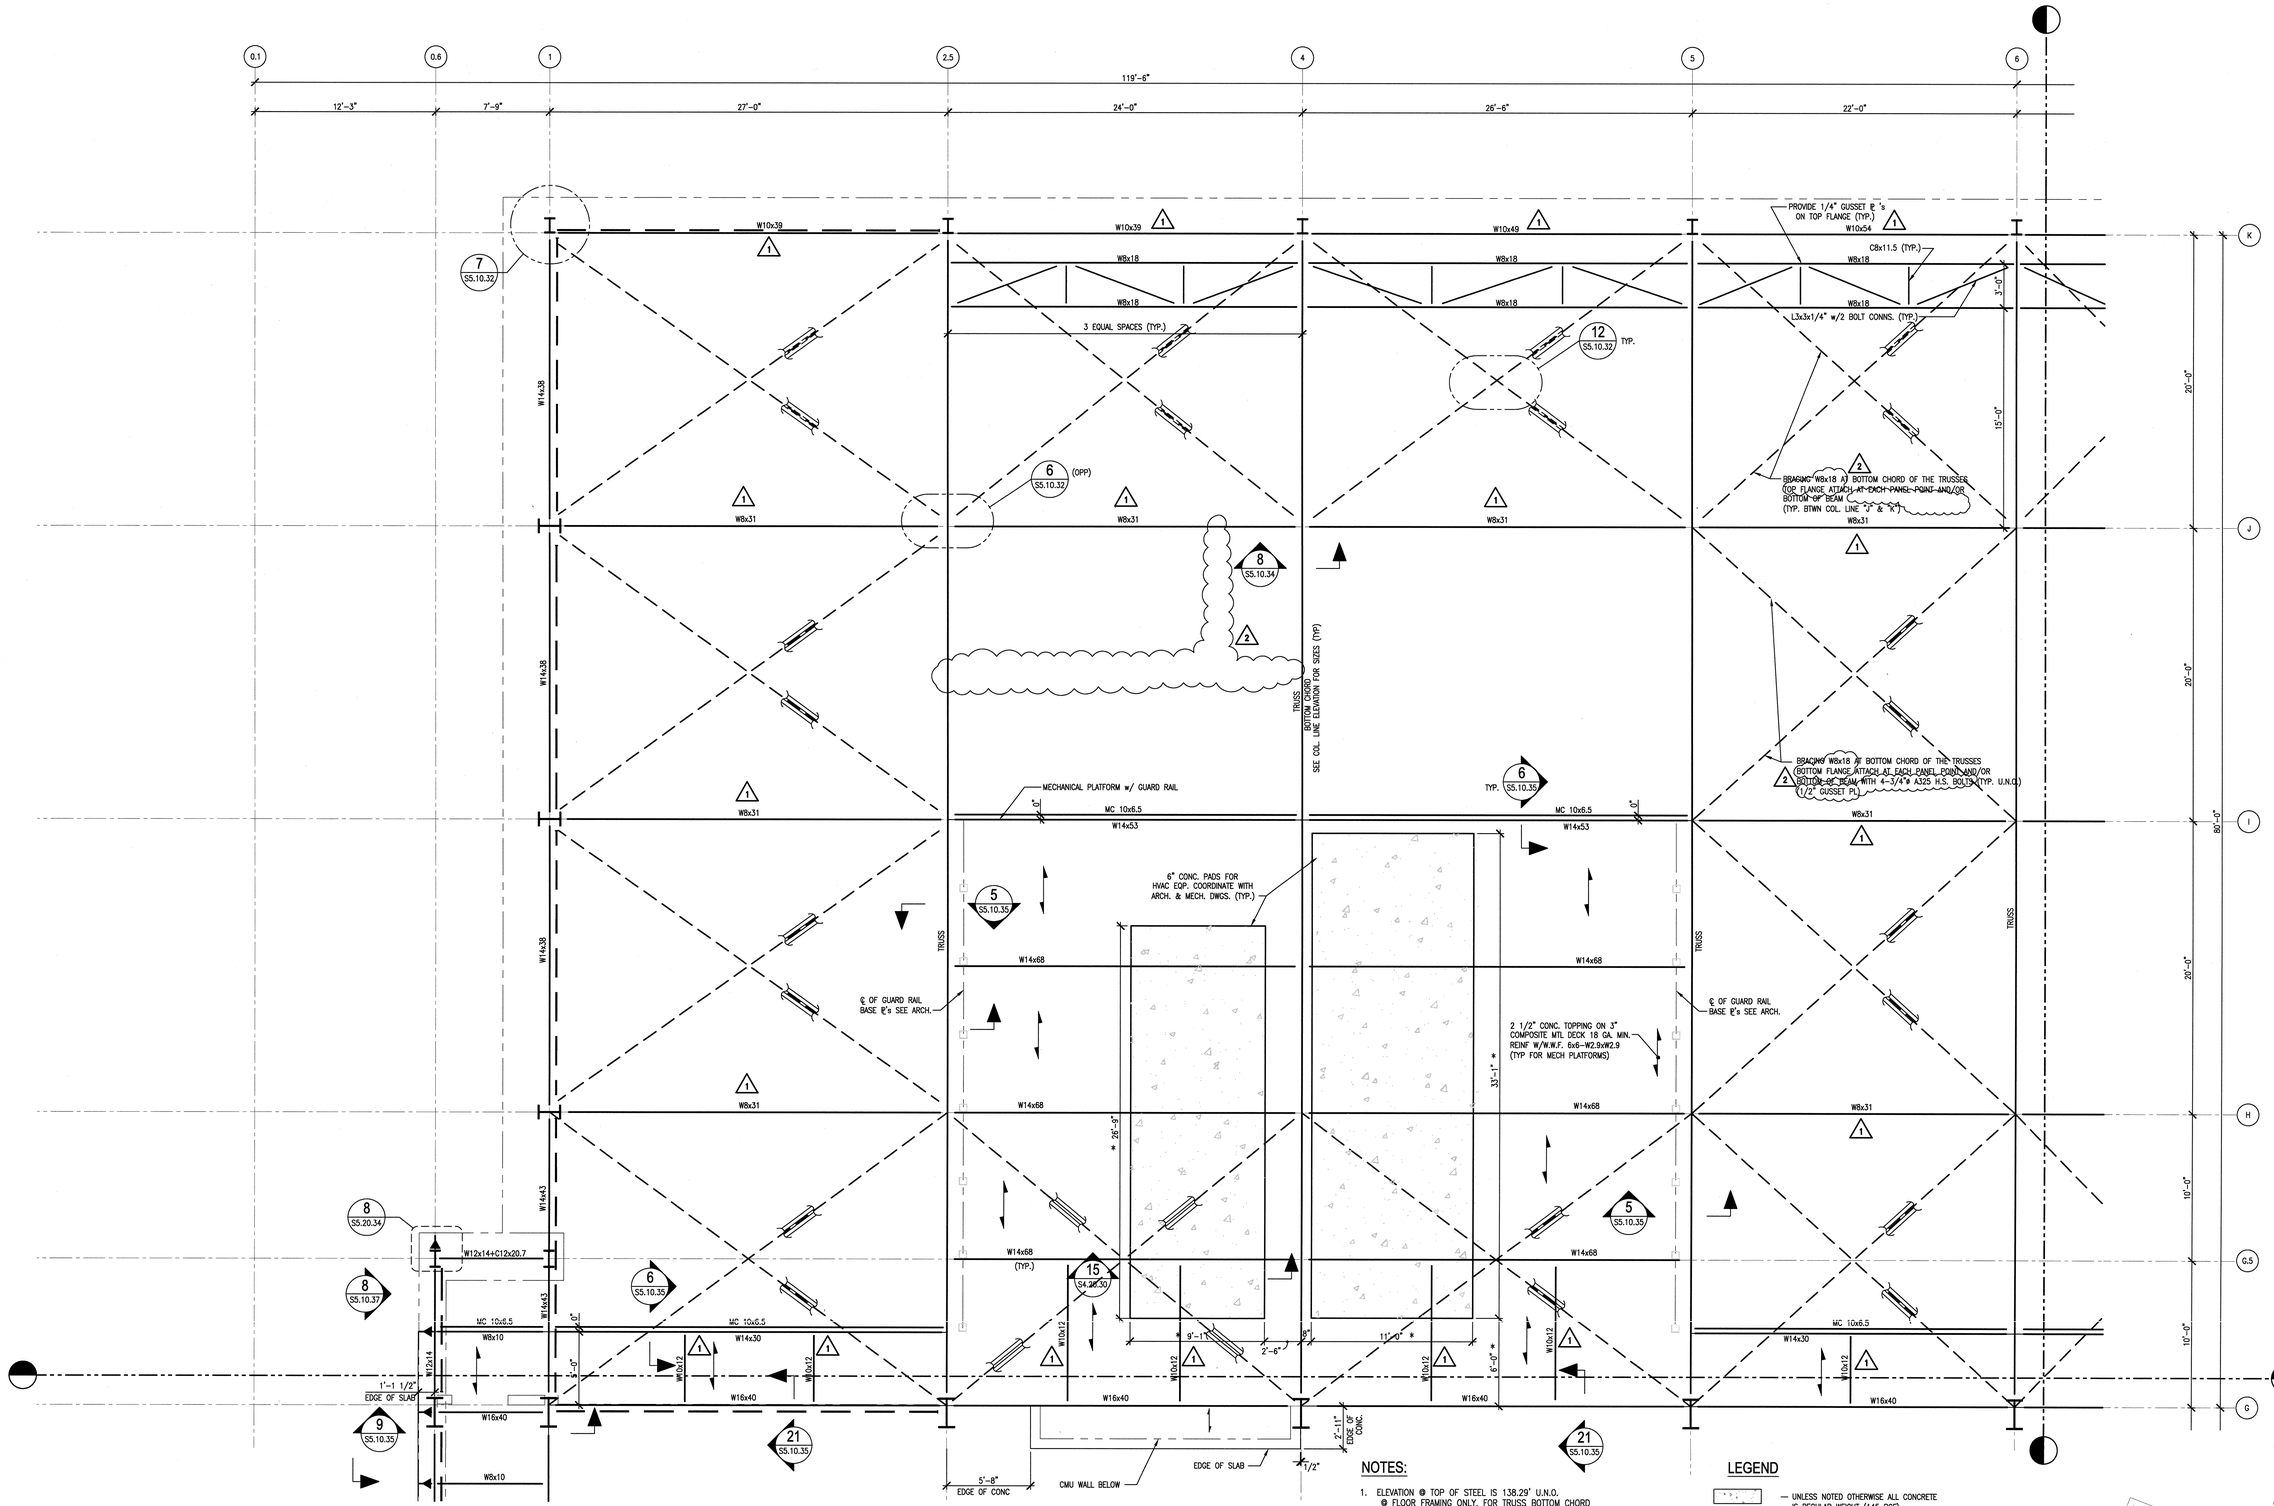

NOTES:

1. ELEVATION @ TOP OF STEEL IS 138.29' U.N.O.
   @ FLOOR FRAMING ONLY. FOR TRUSS BOTTOM CHORD ELEVATION, SEE ELEVATION DRAWINGS S5.10.32, 33 & 34.
2. ELEVATION @ TOP OF CONCRETE IS 138.75' U.N.O.
3. VERIFY HOUSEKEEPING PAD DIMENSIONS WITH VENDOR REQUIREMENTS.
4. SEE STRUCTURAL NOTES ON SHT. S0.10.30
5. FOR COLUMN BASE PLATES SEE SCHEDULE ON DRAWING S5.20.30.
6. FOR SLEEVE PENETRATIONS SEE TYPICAL DETAIL 14/S5.20.30. FOR INFORMATION & DIMENSIONS NOT SHOWN ON THIS DWG SEE MECHANICAL, ELECTRICAL, PLUMBING, HVAC DWGS.
7. ALL STEEL BEAMS BELOW CONCRETE SLAB SHALL HAVE 3/4" DIA x 4" LONG SHEAR STUDS @ 18" O.C.
8. * INDICATES THAT DIMENSION IS TO BE VERIFIED BEFORE INSTALLATION. SEE ARCH. & MECH. DWGS FOR ADDITIONAL INFORMATION.

LEGEND

- UNLESS NOTED OTHERWISE ALL CONCRETE IS REGULAR WEIGHT (145 PCF)
- INDICATES STRUCTURAL SLAB
- DENOTES BRACING LOCATION
- INDICATES MOMENT CONNECTION

NO REPRESENTATION OR WARRANTY, EXPRESSED OR IMPLIED, IS MADE AS TO THE ACCURACY, COMPLETENESS OR USEFULNESS OF THE INFORMATION OR STATEMENTS CONTAINED IN THESE DRAWINGS, OR THAT THE USE OR DISCLOSURE OF ANY INFORMATION, APPARATUS, METHOD, OR PROCESS DISCLOSED IN THESE DRAWINGS MAY NOT INFRINGE PRIVATE RIGHTS OF OTHERS. NO LIABILITY IS ASSUMED WITH RESPECT TO THE USE OF, OR FOR DAMAGES RESULTING FROM THE USE OF ANY INFORMATION, APPARATUS, METHOD, OR PROCESS DISCLOSED IN THESE DRAWINGS. DRAWINGS MADE AVAILABLE FOR INFORMATION TO BIDDER ARE NOT TO BE USED FOR OTHER PURPOSES AND ARE TO BE RETURNED UPON REQUEST OF THE FORWARDING CONTRACTOR.

NUMBER OF SECTION OR DETAIL — DRAWING ON WHICH SECTION OR DETAIL IS SHOWN OR TAKEN

SECTION AND DETAIL KEY

THIS DOCUMENT CONTROLLED BY

CHANGE CONTROL SYSTEM 3

ENGINEERING PROCEDURE SNS-ENG-0001

REV	CHANGE TYPE	CHANGE CONTROL SYSTEM	CHANGE REQUEST NUMBER	DESCRIPTION	DSN	CHK	DEPT	DATE	PE	DATE	PJ	DATE	REQ	DATE	UTB	DATE	RPE	RPE NO	DATE	ST	CV	EC	EE	EM	IE	M	PD	SE	AR
2	A	3	22	DCN TS-022 – 4/3/02	GPR	REW			MD	7/2	RAD	4/4/02			JRL	4/4/02	JJB	23236	4/3/02	GPR	–	–	–	–	–	–	–	–	–
1	A	3	18	DCN TS-018 – 03/1/02	GPR	REW			CLG	3/2	RAD	3/7			JRL	3/2	JJB	23236	3/1/02	GPR	–	–	–	–	–	–	–	–	–
0				CERTIFIED FOR CONSTRUCTION – 10/26/01	GPR	REW			CLG	11/15	RAD	11/13			JRL	11/13	JJB	23236	10/26/01	REW	–	WRS	AK	WRS	EWJ	–	MP	–	ED

REVISION OR ISSUE PURPOSE — REVISION APPROVALS — SQUAD CHECK

RPE JOHN BUSCH REGISTERED PROFESSIONAL ENGINEER OF ARCHITECTURE AND AGRICULTURE ARCHITECT STATE OF TENNESSEE

REV. 2 DATE 4/10/02

DRAWING APPROVALS

DSN	G. REDDY	10/26/01
DRW	G.MARSZALEK	10/26/01
CHK	R.WALKINGTON	10/26/01
DEPT		
PE	C. GARREN	11/15/01
PJ	R. DEAN	11/13/01
REQ		
UTB	J. LAWSON	11/13/01

108030700-S8E-8700-A041

Knight/Jacobs Joint Venture
701 Scarboro Road, MS 8253
Oak Ridge, TN 37830
865-241-9433
fax 865-241-3400

KNIGHT
Knight Advanced Technology
549 West Randolph St.
Chicago, IL 60661

UT-BATTELLE

Oak Ridge National Laboratory
managed for the DEPARTMENT OF ENERGY under U.S. GOVERNMENT contract DE-AC05-00OR22725
UT-BATTELLE, LLC. • Oak Ridge, Tennessee

PROJECT NAME:
SPALLATION NEUTRON SOURCE

TARGET BUILDING
MECHANICAL PLATFORM, TRUSS LEVEL
LEVEL 4, SECTOR 41

1	48	49	50	PLANT	BLDG	FL	SH.	OF	TYPE	CLASS
3	S	X	X	8	8700		1	1	P	U

51	52	53	WBS		REV
NC	NA		1.8.3.7	S2.04.41	2

AutoCAD

Date: 04/02/2002 Time: 15:58:32
Username: MARSZALEKGJ
DH-F_V02;PROJECTS\8000\700\S8E-D4E0\D4S8_S8\140_FLOT\S2-D4-41.DWG