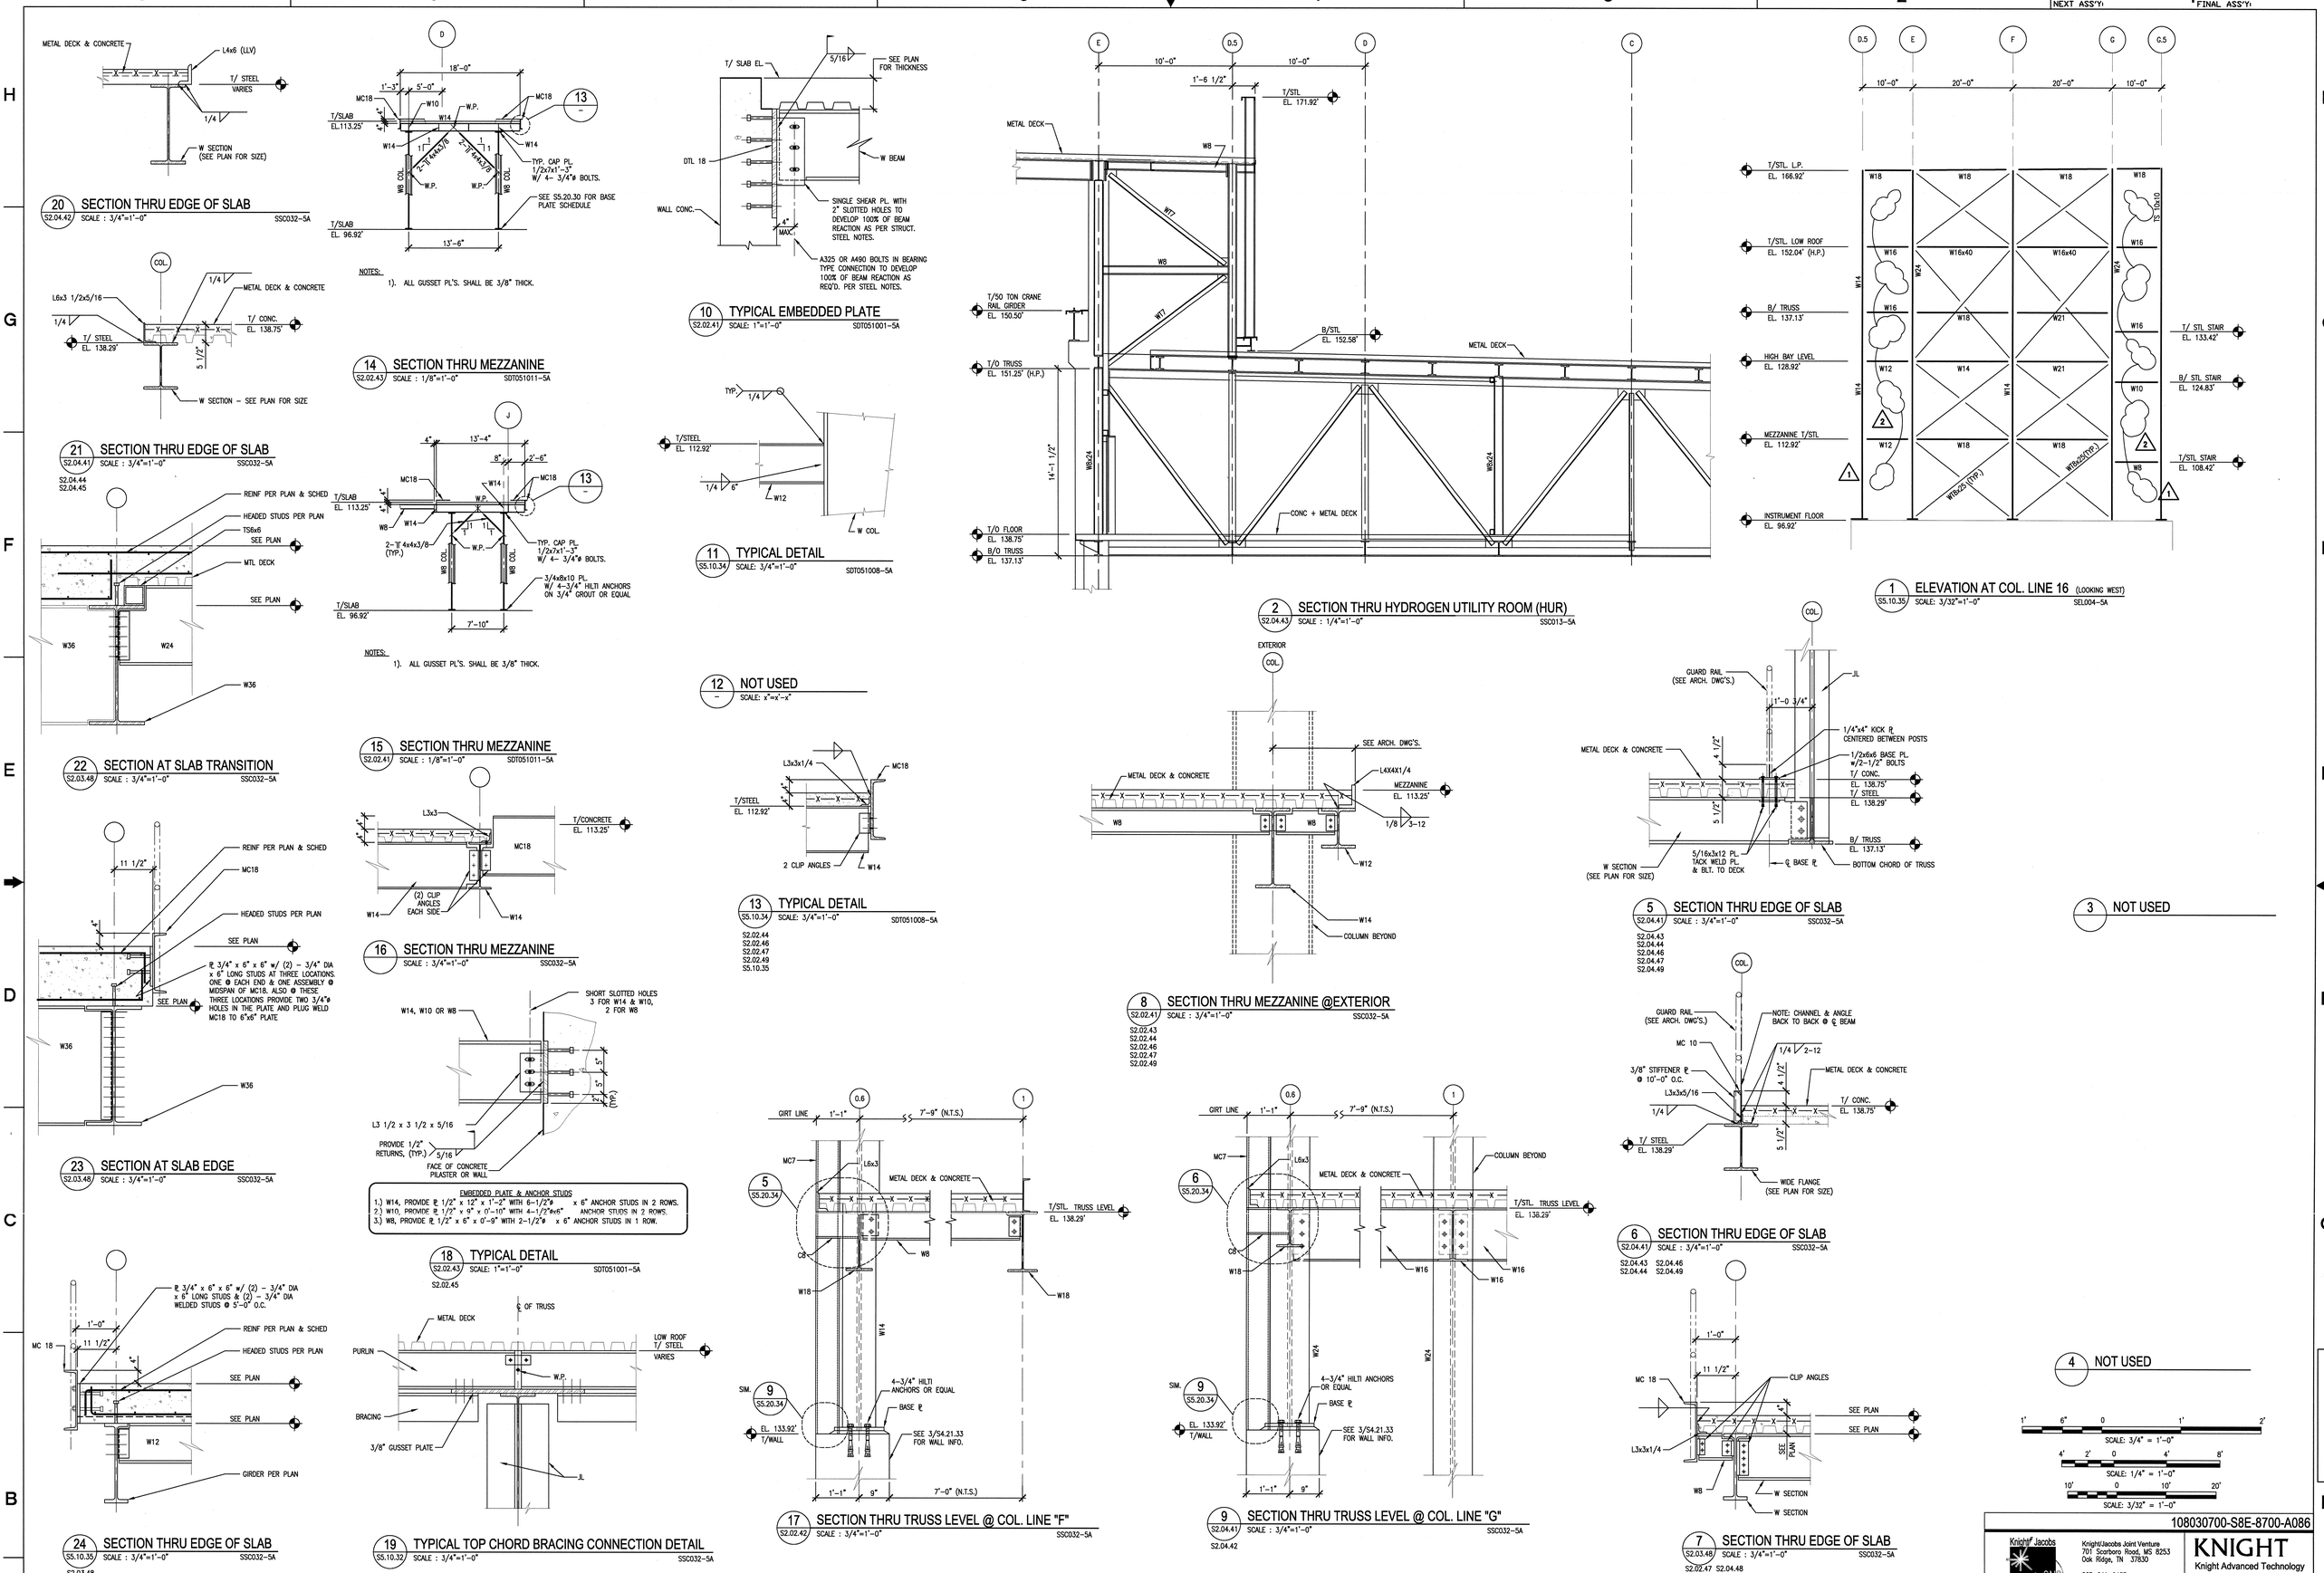

NO REPRESENTATION OR WARRANTY, EXPRESSED OR IMPLIED, IS MADE AS TO THE ACCURACY, COMPLETENESS OR USEFULNESS OF THE INFORMATION OR STATEMENTS CONTAINED IN THESE DRAWINGS, OR THAT THE USE OR DISCLOSURE OF ANY INFORMATION, APPARATUS, METHOD, OR PROCESS DISCLOSED IN THESE DRAWINGS MAY NOT INFRINGE PRIVATE RIGHTS OF OTHERS. NO LIABILITY IS ASSUMED WITH RESPECT TO THE USE OF, OR FOR DAMAGES RESULTING FROM THE USE OF ANY INFORMATION, APPARATUS, METHOD, OR PROCESS DISCLOSED IN THESE DRAWINGS. DRAWINGS MADE AVAILABLE FOR INFORMATION TO BIDDER ARE NOT TO BE USED FOR OTHER PURPOSES AND ARE TO BE RETURNED UPON REQUEST OF THE FORWARDING CONTRACTOR.

NUMBER OF SECTION OR DETAIL — DRAWING ON WHICH SECTION OR DETAIL IS SHOWN OR TAKEN

SECTION AND DETAIL KEY

THIS DOCUMENT CONTROLLED BY

CHANGE CONTROL SYSTEM 3

ENGINEERING PROCEDURE SNS-ENG-G001

REV	CHANGE TYPE	CHANGE CONTROL SYSTEM	CHANGE REQUEST NUMBER	DESCRIPTION	DSN	CHK	DEPT	DATE	PE	DATE	PJ	DATE	REQ	DATE	UTB	DATE	RPE	RPE NO	DATE	ST	CV	EC	EE	EM	IE	M	PD	SE	AR
2	A	3	22	DCN T5-022 – 4/3/02	GPR	REW				4/3/02	RAD	4/4/02				4/4/02	JJB	23236	4/3/02	GPR	–	–	–	–	–	–	–	–	–
1	A	3	18	DCN T5-018 – 03/01/02	GPR	REW			CLG	3/2	RAD	3/7			JRL	3/2	JJB	23236	3/1/02	GPR	–	–	–	–	–	–	–	–	–
0				CERTIFIED FOR CONSTRUCTION – 10/26/01	GPR	REW			CLG	11/15	RAD	11/14			JRL	11/14	JJB	23236	11/13/01	REW	–	WRS	AK	WRS	EWJ	–	MP	–	ED

REVISION OR ISSUE PURPOSE — REVISION APPROVALS — SQUAD CHECK

RPE: JOHN BISCH, REGISTERED ENGINEER, AGRICULTURE, STATE OF TENNESSEE, NO. 23236 — REV. 2 DATE 4/4/02

DSN	G. REDDY	10/26/01
DRW	G.MARSZALEK	10/26/01
CHK	R.WALKINGTON	10/26/01
DEPT		
PE	C. GARREN	11/15/01
PJ	R. DEAN	11/14/01
REQ		
UTB	J. LAWSON	11/14/01

DRAWING APPROVALS

Knight/Jacobs Joint Venture, 701 Scarboro Road, MS 8253, Oak Ridge, TN 37830, 865-241-9433, fax 865-241-3400

KNIGHT — Knight Advanced Technology, 549 West Randolph St., Chicago, IL 60661

108030700-S8E-8700-A086

UT-BATTELLE — Oak Ridge National Laboratory, managed for the DEPARTMENT OF ENERGY under U.S. GOVERNMENT contract DE-AC05-00OR22725, UT-BATTELLE, LLC. • Oak Ridge, Tennessee

PROJECT NAME: SPALLATION NEUTRON SOURCE

TARGET BUILDING STEEL ELEVATIONS AND DETAILS

1	48	49	50	PLANT	BLDG	FL	SH.	OF	TYPE	CLASS
3	S	X	X	8	8700		1	1	S	U

51	52	53	WBS		REV
NC	NA		1.8.3.7	S5.10.35	2

AutoCAD

Date: 04/03/2002 Time: 13:01:42
Username: BARSZALEMGJ
Filename: J:\BDS\PROJECTS\NSR\700_DESIGN\DWG_SAT\TAG_PLUT\S10-15-35.DWG