## SHEET NOTES:

1. LEVEL B1 FLOOR ELEVATION AND HIGH POINT OF RIDGE LINE OF SLOPE FLOOR AREA IS 76'-11" (1052.92')
2. FOR ROOM FINISH SCHEDULE, REFER TO A7.10.30
3. FOR WALL AND PARTITION SCHEDULE, REFER TO A7.20.30
4. FOR DOOR SCHEDULE, REFER TO A9.30.30
5. (FE) FIRE EXTINGUISHER

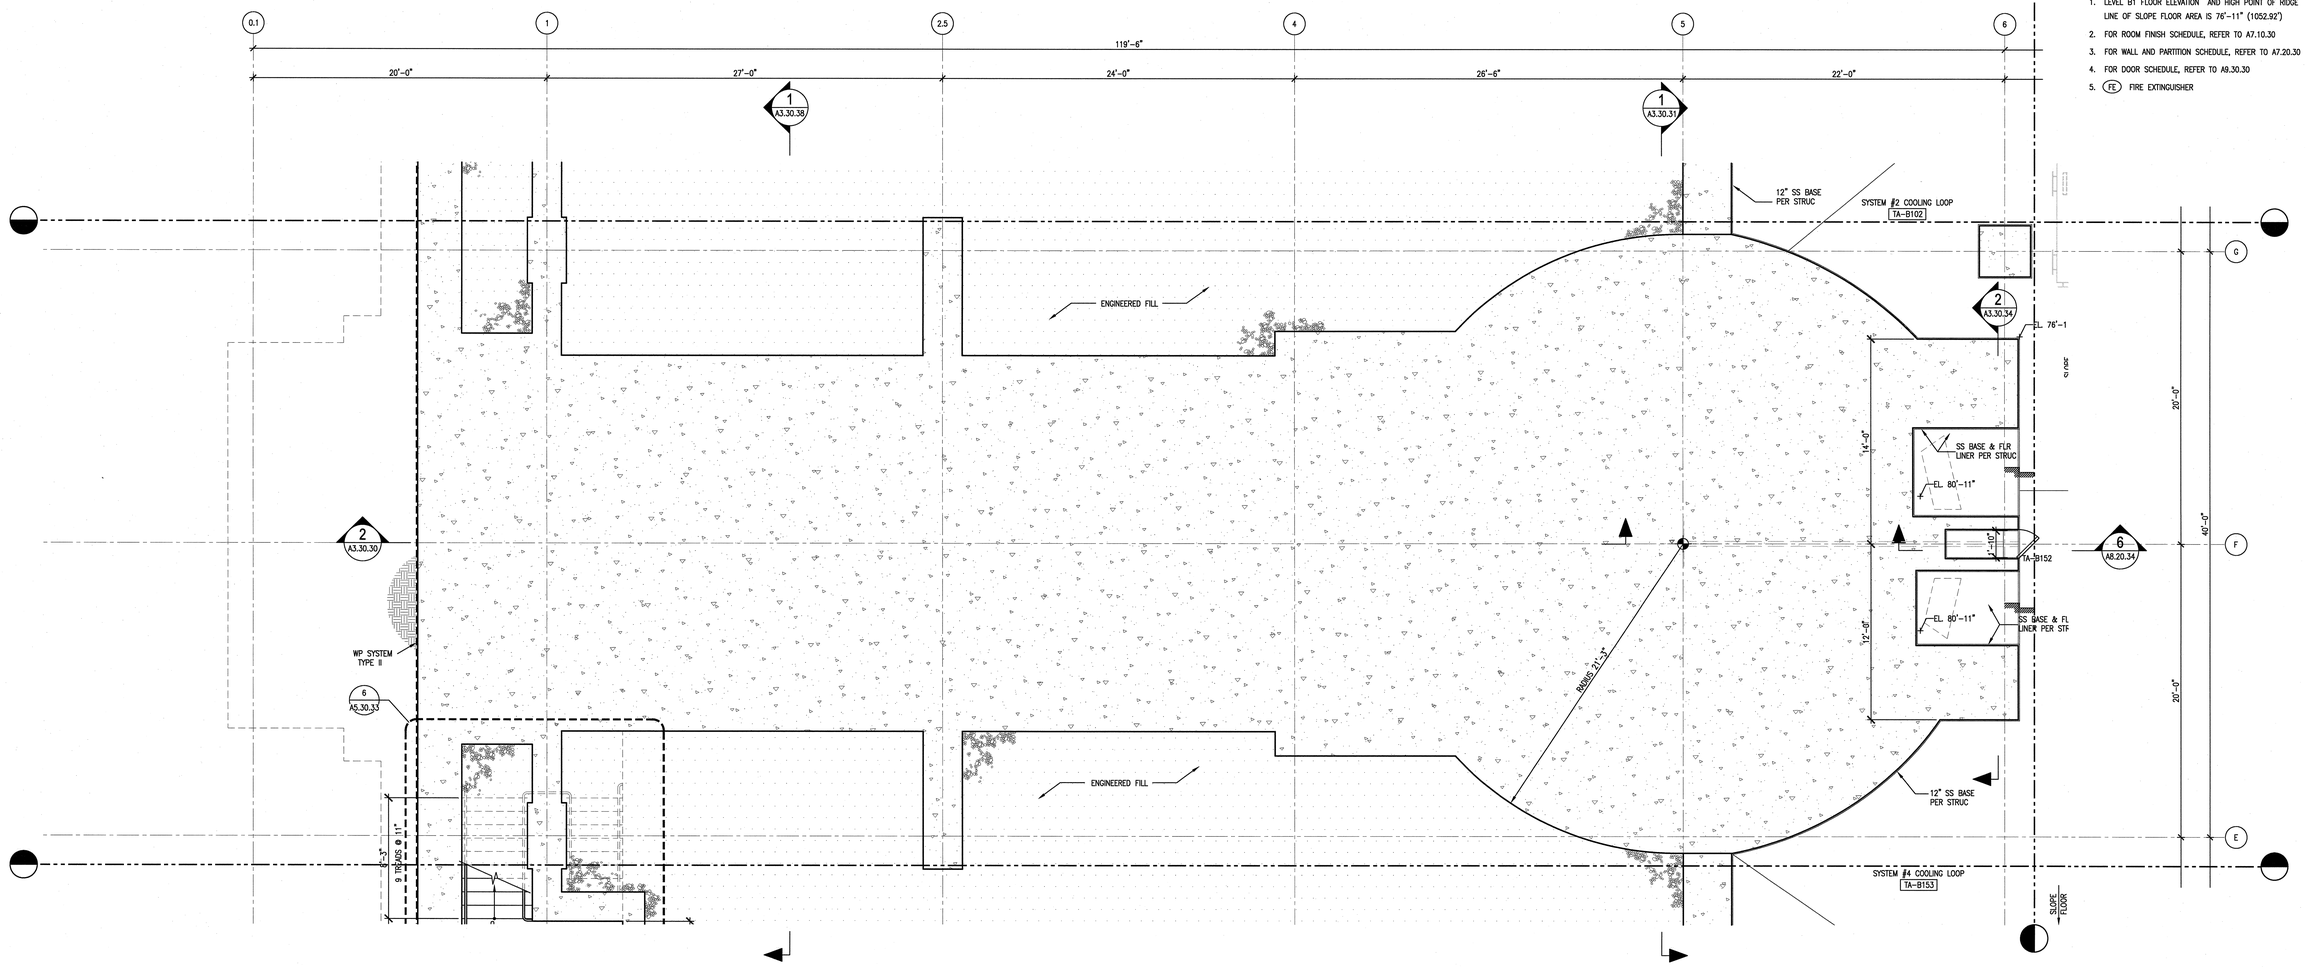


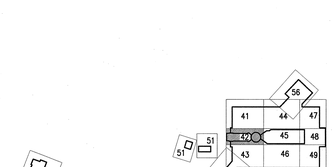


SCALE: 1/4" = 1'-0"

108030700-A8E-8700-A064

Knight Jacobs

Knight/Jacobs Joint Venture
701 Scarboro Road, MS 8253
Oak Ridge, TN 37830
865-241-9433
fax 865-241-3400

KNIGHT
Knight Advanced Technology
549 West Randolph Street
Chicago, IL 60661

UT-BATTELLE

Oak Ridge National Laboratory
managed for the DEPARTMENT OF ENERGY under
U.S. GOVERNMENT contract DE-AC05-00OR22725
UT-BATTELLE, LLC. + Oak Ridge, Tennessee

PROJECT NAME:
SPALLATION NEUTRON SOURCE

TARGET BUILDING
FLOOR PLAN, BASEMENT
LEVEL B1, SECTOR 42

| 1 | 48 | 49 | 50 | PLANT | BLDG | FL. | SH. | OF | TYPE | CLASS |
|---|---|---|---|---|---|---|---|---|---|---|
| 3 | A | X | X | 8 | 8700 | | 1 | 1 | P | U |

| 51 | 52 | 53 | WBS | REV |
|---|---|---|---|---|
| NC | NA | | 1.8.3.7 | 0 |

A2.B1.42

| | | |
|---|---|---|
| RPE | | |
| DSN | M. BRADLEY | 10/26/01 |
| DRW | M. SICILIA | 10/26/01 |
| CHK | E.DENSON | 10/26/01 |
| DEPT | | |
| PE | | 11/13/01 |
| PJ | | 11/13/01 |
| REQ | | |
| UTB | | 11/13/01 |

ROBERT L. BARNES REGISTERED ARCHITECT NO. 102104 STATE OF TENNESSEE
26OCT01

DRAWING APPROVALS

| REV | CHANGE TYPE | CHANGE CONTROL SYSTEM | CHANGE REQUEST NUMBER | DESCRIPTION | DSN | CHK | DEPT |
|---|---|---|---|---|---|---|---|
| 0 | | | | CERTIFIED FOR CONSTRUCTION – 10/26/01 | MBB | ED | |

REVISION OR ISSUE PURPOSE

| DATE | PE | DATE | PJ | DATE | REQ | DATE | UTB | DATE | RPE | RPE NO | DATE |
|---|---|---|---|---|---|---|---|---|---|---|---|
| | | 11/13/01 | | 11/13/01 | | | | 11/13/01 | RLB | 102104 | 10/26/01 |

REVISION APPROVALS

| REW | – | WRS | AK | WRS | BWJ | – | MP | – | ED |
|---|---|---|---|---|---|---|---|---|---|
| ST | CV | EC | EE | EM | IE | M | PD | SE | AR |

SQUAD CHECK

NO REPRESENTATION OR WARRANTY, EXPRESSED OR IMPLIED, IS MADE AS TO THE ACCURACY, COMPLETENESS OR USEFULNESS OF THE INFORMATION OR STATEMENTS CONTAINED IN THESE DRAWINGS, OR THAT THE USE OR DISCLOSURE OF ANY INFORMATION, APPARATUS, METHOD, OR PROCESS DISCLOSED IN THESE DRAWINGS MAY NOT INFRINGE PRIVATE RIGHTS OF OTHERS. NO LIABILITY IS ASSUMED WITH RESPECT TO THE USE OF, OR FOR DAMAGES RESULTING FROM THE USE OF ANY INFORMATION, APPARATUS, METHOD, OR PROCESS DISCLOSED IN THESE DRAWINGS. DRAWINGS MADE AVAILABLE FOR INFORMATION TO BIDDERS ARE NOT TO BE USED FOR OTHER PURPOSES AND ARE TO BE RETURNED UPON REQUEST OF THE FORWARDING CONTRACTOR.

NUMBER OF SECTION OR DETAIL
DRAWING ON WHICH SECTION OR DETAIL IS SHOWN OR TAKEN
SECTION AND DETAIL KEY

THIS DOCUMENT CONTROLLED BY
CHANGE CONTROL SYSTEM 3
ENGINEERING PROCEDURE SNS-ENG-G001

Date: 10/26/2001 Time: 15:25:31
Username: BRADLEYMM
F:_V82.2\PROJECTS\8000\700_D400\700A_SA\740_FLOT\A2-B1-42.DWG