SHEET NOTES:

1. ALL STRUC & CIVIL EXPOSED FUNDATION WALLS AND RETAINING WALLS TO BE ARCHITECTURAL CAST-IN-PLACE CONCRETE, W/ MEDIUM SANDBLAST FINISH FOR REVEALS. SEE DETAILS 8 & 8A / A8.30.31

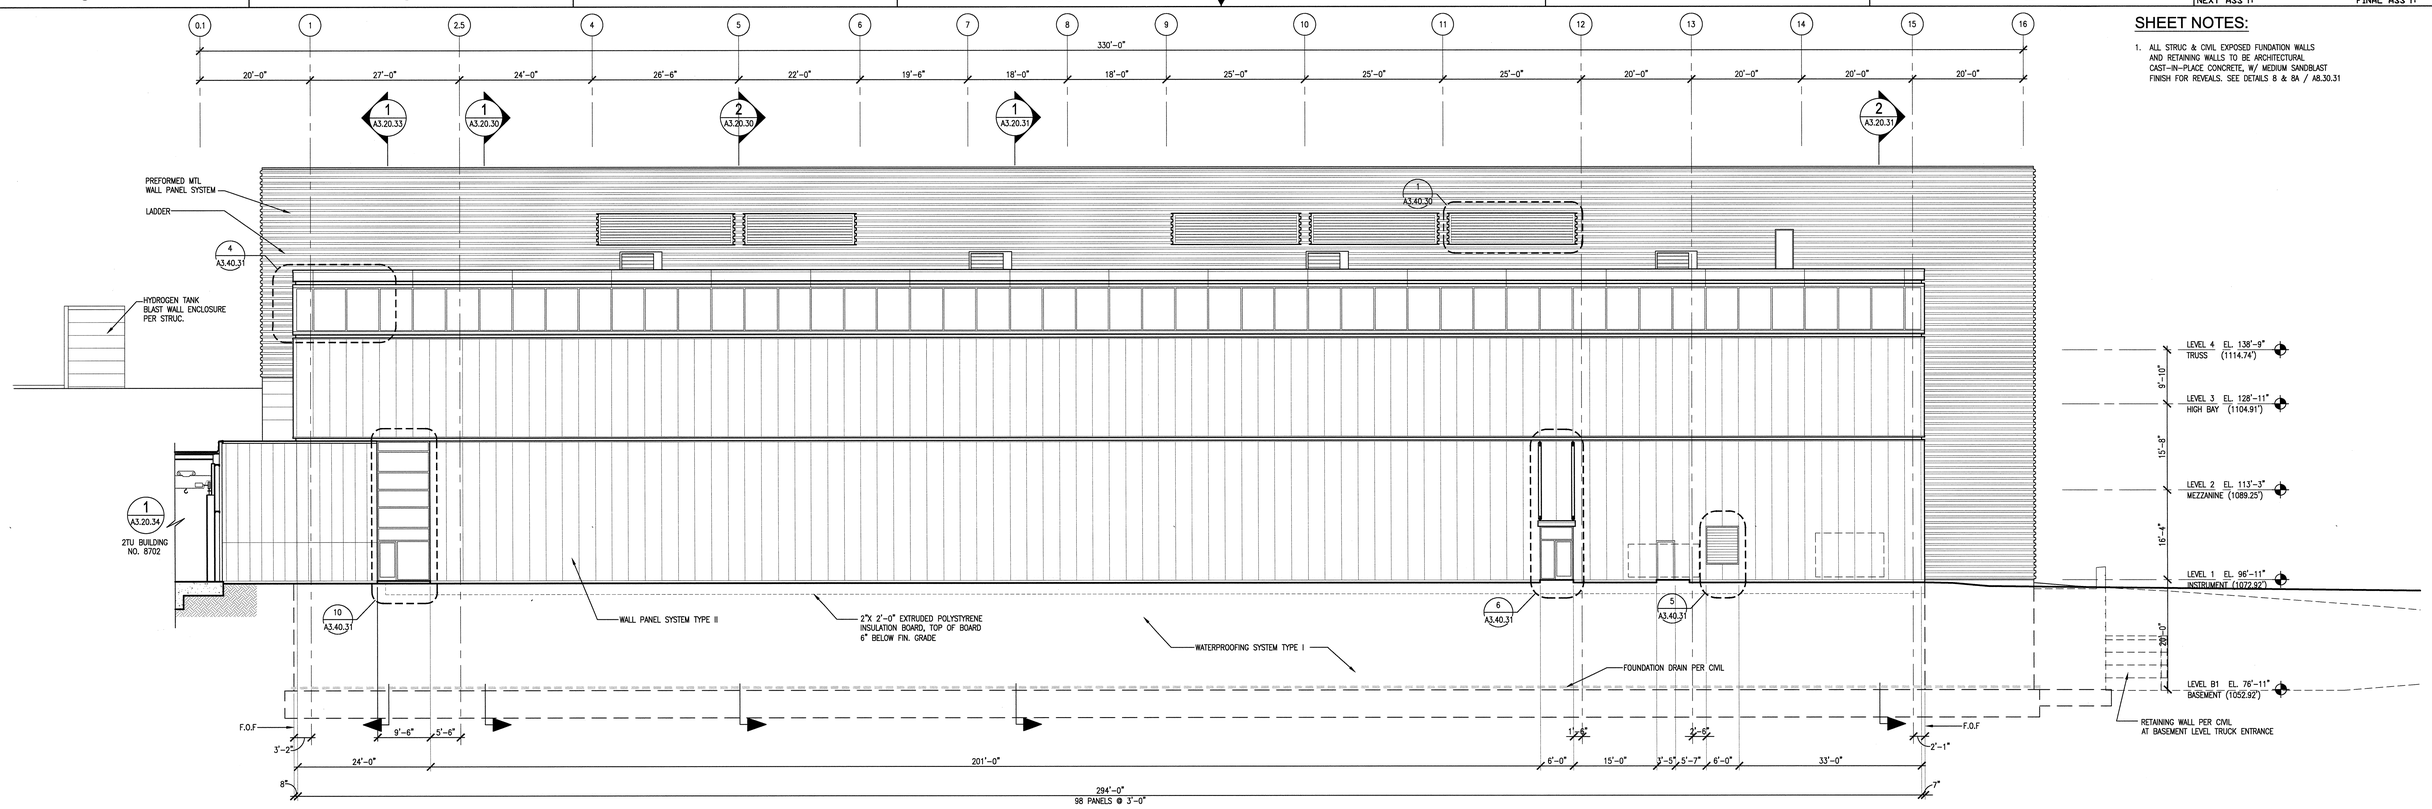

1 A1.01.30 TARGET BUILDING SOUTH ELEVATION
SCALE: 3/32"=1'-0"
AEL005-5A

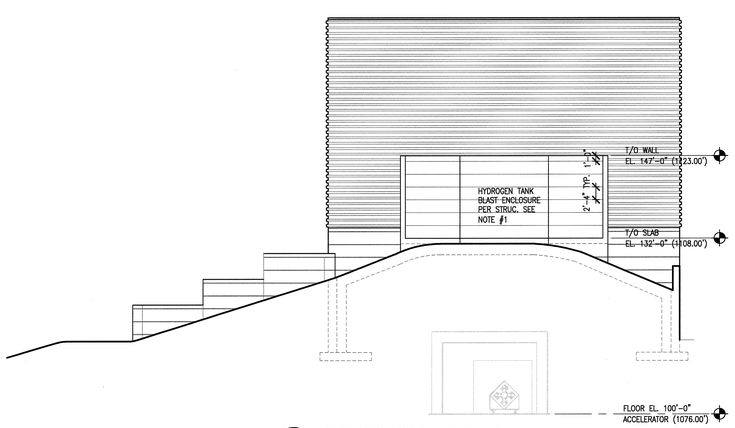

3 A2.02.51 ELEVATION OF BLAST ENCLOSURE
SCALE: 3/32"=1'-0"
AEL005-5A

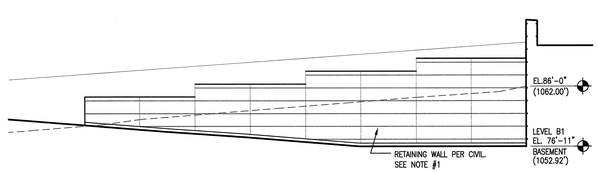

4 A2.B1.48 ELEVATION OF RETAINING WALL @ BASEMENT TRUCK ENTRANCE
SCALE: 3/32"=1'-0"
AEL005-5A

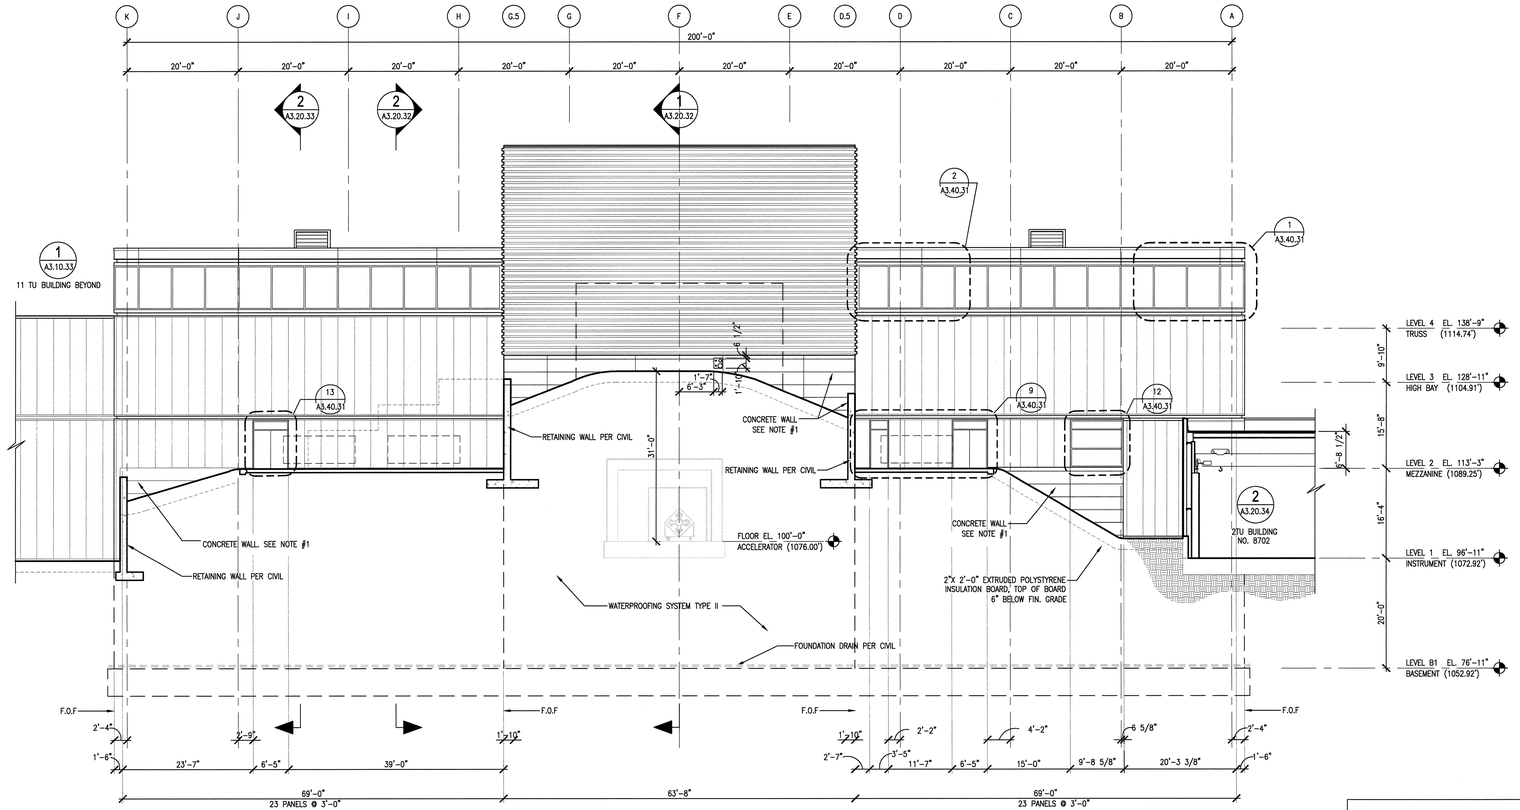

2 A1.01.30 TARGET BUILDING WEST ELEVATION
SCALE: 3/32"=1'-0"
AEL005-5A

NO REPRESENTATION OR WARRANTY, EXPRESSED OR IMPLIED, IS MADE AS TO THE ACCURACY, COMPLETENESS OR USEFULNESS OF THE INFORMATION OR STATEMENTS CONTAINED IN THESE DRAWINGS, OR THAT THE USE OR DISCLOSURE OF ANY INFORMATION, APPARATUS, METHOD, OR PROCESS DISCLOSED IN THESE DRAWINGS MAY NOT INFRINGE PRIVATE RIGHTS OF OTHERS. NO LIABILITY IS ASSUMED WITH RESPECT TO THE USE OF, OR FOR DAMAGES RESULTING FROM THE USE OF ANY INFORMATION, APPARATUS, METHOD, OR PROCESS DISCLOSED IN THESE DRAWINGS. DRAWINGS MADE AVAILABLE FOR INFORMATION TO BIDDER ARE NOT TO BE USED FOR OTHER PURPOSES AND ARE TO BE RETURNED UPON REQUEST OF THE FORWARDING CONTRACTOR.

NUMBER OF SECTION OR DETAIL — DRAWING ON WHICH SECTION OR DETAIL IS SHOWN OR TAKEN
SECTION AND DETAIL KEY

THIS DOCUMENT CONTROLLED BY
CHANGE CONTROL SYSTEM 3
ENGINEERING PROCEDURE SNS-ENG-G001

REV	CHANGE TYPE	CHANGE CONTROL SYSTEM	CHANGE REQUEST NUMBER	DESCRIPTION	DSN	CHK	DEPT
0				CERTIFIED FOR CONSTRUCTION – 10/26/01	MBB	ED	

REVISION OR ISSUE PURPOSE

DATE	PE	DATE	PJ	DATE	REQ	DATE	UTB	DATE	RPE	RPE NO	DATE
	11/13/01	11/13/01	QAD	11/14/01				11/14/01	RLB	102104	11/13/01

REVISION APPROVALS

REW	–	WRS	AK	WRS	BWJ	–	MP	–	ED
ST	CV	EC	EE	EM	IE	MJ	PD	SE	AR

SQUAD CHECK

RPE — ROBERT L. BARNES, REGISTERED ARCHITECT, NO. 102104, STATE OF TENNESSEE

REV. 0 DATE 11-13-01 UTB 11/14/01
DRAWING APPROVALS

DSN	M. BRADLEY	10/26/01
DRW	A. GANDHI	10/26/01
CHK	E.DENSON	10/26/01
DEPT		
PE		11/13/01
PJ		11/14/01
REQ		

108030700-A8E-8700-A073

Knight/Jacobs Joint Venture
701 Scarboro Road, MS 8253
Oak Ridge, TN 37830
865-241-9433
fax 865-241-3400

KNIGHT
Knight Advanced Technology
549 West Randolph Street
Chicago, IL 60661

UT-BATTELLE
Oak Ridge National Laboratory
managed for the DEPARTMENT OF ENERGY under U.S. GOVERNMENT contract DE-AC05-00OR22725
UT-BATTELLE, LLC. ◇ Oak Ridge, Tennessee

PROJECT NAME:
SPALLATION NEUTRON SOURCE
TARGET BUILDING EXTERIOR ELEVATIONS

1	48	49	50	PLANT	BLDG	FL	SH.	OF	TYPE	CLASS
3	A	X	X	8	8700		1	1	S	U
51		52		53	WBS		A3.10.31			REV
NC		NA			1.8.3.7					0

Date: 11/13/2001 Time: 13:44:00
Operator: BARNESLRL
DN=P_VD2,PRG&STD,TOOR,TOO_CADD\CADA_SA\TAG_PLOT\A3-10-31.DWG