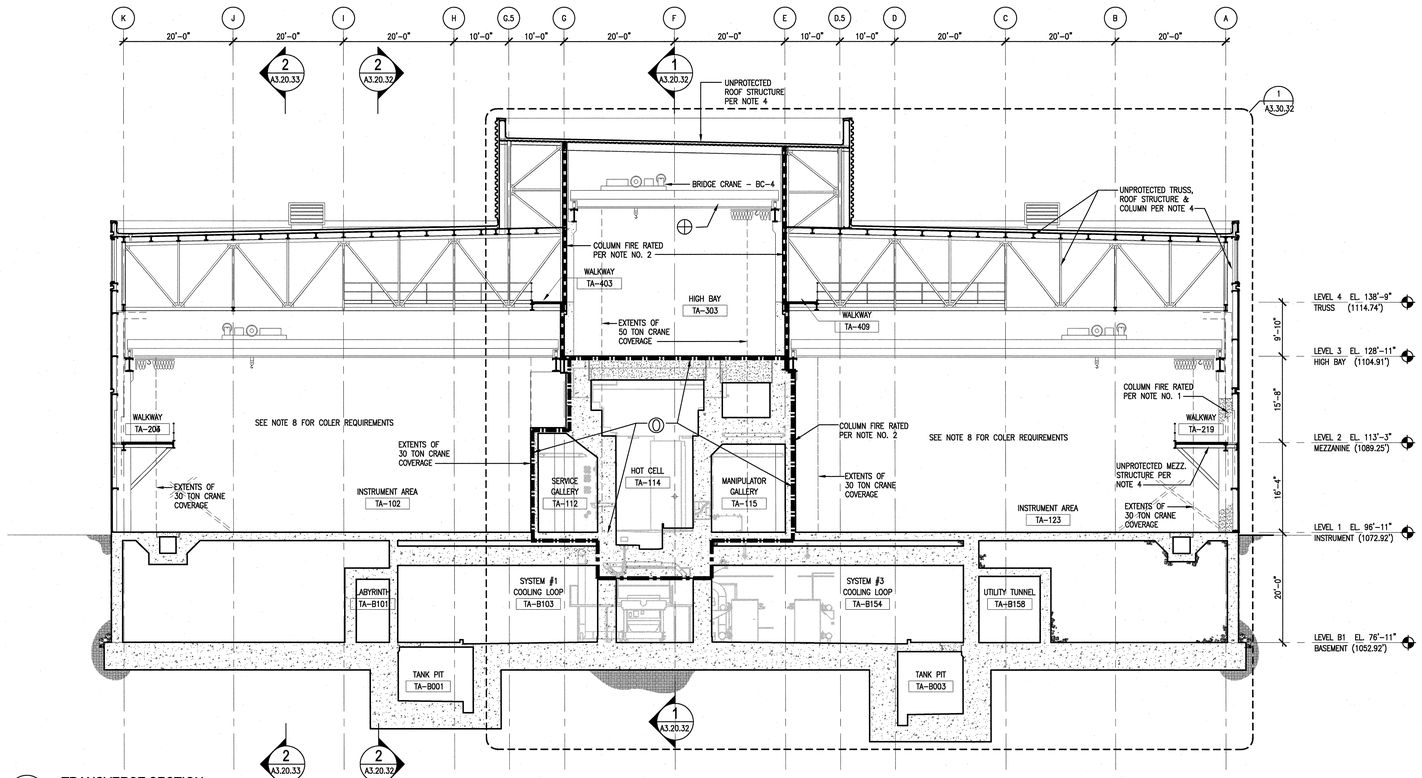

1 A1.01.30 TRANSVERSE SECTION
SCALE 3/32" = 1'

ASC003-5A

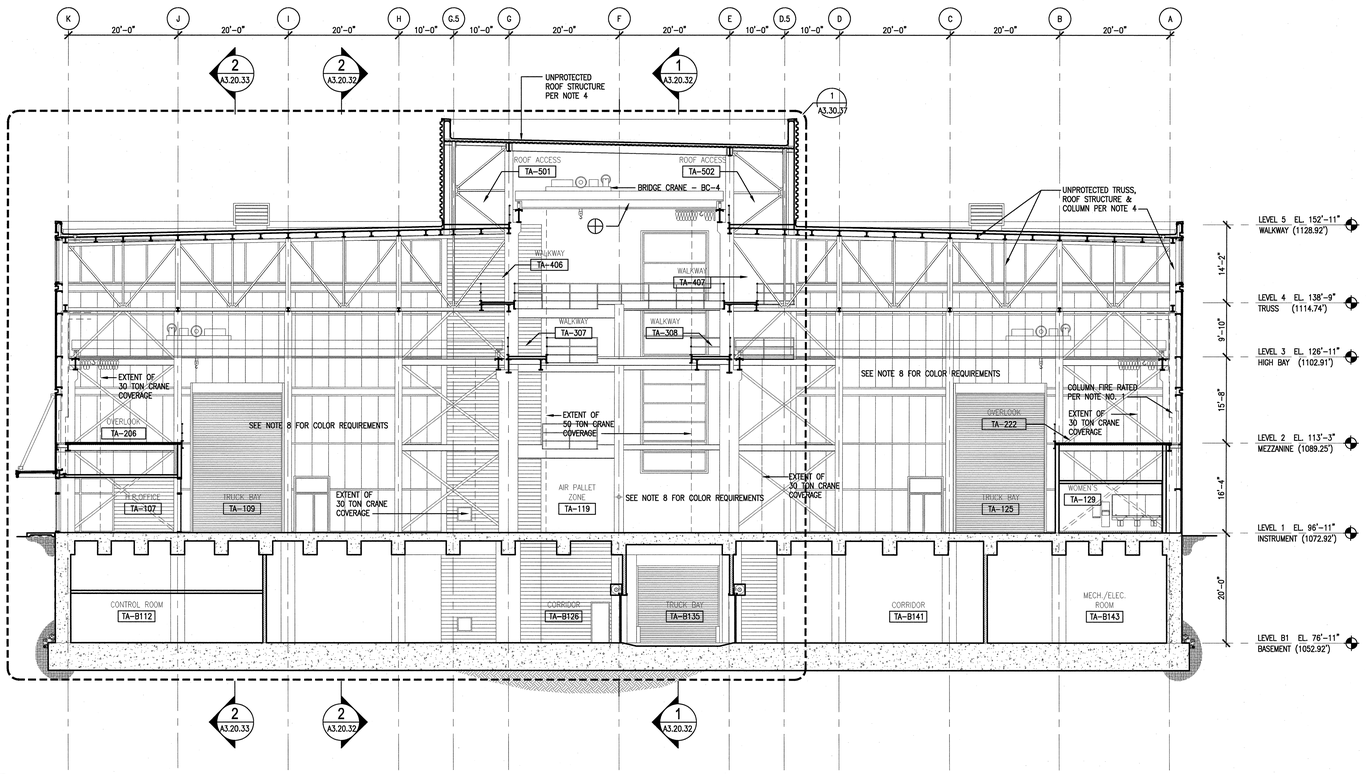

2 A1.01.30 TRANSVERSE SECTION
SCALE 3/32" = 1'

ASC004-5A

SHEET NOTES:

1. ALL COL. TO HAVE 2 HR FIRE RATED RESISTANCE UP BOTTOM OF TRUSS EL. 137'– 1 1/2". COLUMN ABOVE THE BOTTOM OF TRUSS TP BE UNPROTECTED AS ALLOWED BY NEXUS FIRE ANALYSIS.
2. COL. TO HAVE 2 HR FIRE RATED RESISTANCE UP TO THE BOTTOM OF THE TRUSS EL. 137'– 1 1/2" AS REQUIRED BY NEXUS FIRE ANALYSIS. COLUMN ABOVE THE BOTTOM OF TRUSS TO BE 1 HOUR FIRE RATED AS REQUIRED BY TABLE 600 SBC.
3. RATED WALL LEGEND
   2 HR. RATED FIRE WALL AS REQUIRED FOR A SHAFT ENCLOSURE BY TABLE 705.1.2 SBC OR AS REQUIRED BY TARGET BUILDING PSAR
   1 HR. RATED FIRE WALL FOR PROTECT OF ADJACENT TRUSS AS REQUIRED BY NEXUS FIRE ANALYSIS OR AS COMMONLY REQUIRED BY MOST CODES
4. ROOF AND FLOOR JOIST, BEAMS, TRUSS, BRACES AND COLUMN ABOVE THE BOTTOM OF THE TRUSS @ EXTERIOR WALL UNPROTECTED AS ALLOWED BY NEXUS FIRE ANALYSIS.
5. BUILDING IS SIMETRICAL AND FIRE PROTECTION REQUIREMENTS SHOW ON ONE SIDE ARE TYPICAL FOR OPPOSITE SIDE.
6. DENOTES SAFETY–CLASS COMPONENT (SCC) SUBSTITUTIONS FOR SCC COMPONENTS MAY NOT BE MADE WITHOUT THE PROPER AUTHORITY
7. DENOTES SAFETY–SIGNIFICANT COMPONENT (SSC) SUBSTITUTIONS FOR SSC COMPONENTS MAY NOT BE MADE WITHOUT THE PROPER AUTHORITY
8. THESE COLOR REQUIREMENTS CALLED FOR IN NOTES 10 – 17 APPLY ONLY TO THE FINISHES THAT CAN BE SEEN FROM THE INSTRUMENT FLOOR.
9. ALL COLORS ARE TO BE CHOSEN BY THE ARCHITECT.
10. ALL EXPOSED STEEL TO BE PAINTED PER SPEC.
    A) PAINT ALL EXPOSED TRUSSES COLUMNS, BEAMS, BRACES, AND MISC. STEEL COLOR NO. 1
    B) PAINT ALL STEEL GUARDRAILS, HANDRAILS, RISERS, AND THE CHANNELS AND STRINGERS THAT SUPPORT THEM COLOR NO. 2
    C) PAINT ALL THE CRANE RAIL SUPPORT BEAMS COLOR NO. 3 TO MATCH THE COLOR OF THE CRANES WHICH WILL BE PAINTED A MANUFACTURES STANDARD COLOR CHOSEN BY THE ARCHITECTS.
11. PAINT ALL THE BOTTOM OF ALL EXPOSED ROOF DECK MEZZANINES, WALKWAYS, STAIR PANS, AND EQUIPMENT PLATFORMS WHITE (COLOR NO. 4)
12. MECHANICAL EQUIPMENT TO BE PAINTED A MANUFACTURES STANDARD COLOR CHOSEN BY THE ARCHITECT. ALL OTHER DUCTS CABLE TRAYS TO BE PAINTED TO MATCH THE EQUIPMENT COLOR. (COLOR NO. 5)
13. GYP. BD. COLUMN ENCLOSURES AND CONC. COLUMN ENCASEMENTS TO BE PAINTED TO MATCH THE EXPOSED STEEL COLOR NO. 1
14. GYP. BD. WALLS TO BE PAINTED COLOR NO 6
15. CONCRETE BLOCK WALLS TO BE PAINTED COLOR NO. 7
16. INTERIOR CAST–IN–PLACE CONCRETE TO MATCH EXTERIOR CAST–IN–PLACE ARCHITECTURAL CONC. WITH HORIZONTAL REVEALS 2'–4" ON CENTER @ A CONSTANT HEIGHT ON ADJOINING WALL AND VERTICAL REVEALS SPACED EVENLY BETWEEN COLUMNS PER INTERIOR ELEVATIONS AND DETAILS B AND 8A / A8.30.31. WALLS TO BE CAST WITH AGGREGATE MIX TO MATCH EXTERIOR AND ARE TO RECEIVE A MEDIUM SANDBLAST FINISH.
17. INTERIOR LINER PANEL TO RECEIVE A FACTORY APPLIED KYNAR 500 FINISH COLOR TO BE FROM STANDARD KYNAR COLOR PALETTE.

10' 0 10' 20'
SCALE: 3/32" = 1'–0"

108030700-A8E-8700-A075

Knight Jacobs
KnightJacobs Joint Venture
701 Scarboro Road, MS 8253
Oak Ridge, TN 37830
865–241–9433
fax 865–241–3400
KNIGHT
Knight Advanced Technology
549 West Randolph Street
Chicago, IL 60661

UT-BATTELLE
Oak Ridge National Laboratory
managed for the DEPARTMENT OF ENERGY under U.S. GOVERNMENT contract DE–AC05–00OR22725
UT-BATTELLE, LLC, + Oak Ridge, Tennessee

PROJECT NAME:
SPALLATION NEUTRON SOURCE
TARGET BUILDING
BUILDING SECTIONS

1	48	49	50	PLANT	BLDG	FL.	SH.	OF	TYPE	CLASS
3	A	X	X	8	8700		1	1	S	U
51		52		53	WBS					REV
NC		NA			1.8.3.7		A3.20.31			0

REV	CHANGE TYPE	CHANGED SYSTEM	CHANGE REQUEST NUMBER	DESCRIPTION	DSN	CHK	DEPT
0				CERTIFIED FOR CONSTRUCTION – 10/26/01	MBB	ED	

REVISION OR ISSUE PURPOSE

DATE	PE	DATE	PJ	DATE	REQ	DATE	UTB	DATE	RPE	RPE NO	DATE
	RPB	11/5/01	RPD	11/5/01				11/16/01	RLB	102104	10/26/01

REVISION APPROVALS

REW	–	WRS	AK	WRS	BWJ	–	MP	–	ED
ST	CV	EC	EE	EM	IE	M	PD	SE	AR

SQUAD CHECK

RPE
ROBERT L. BARNES REGISTERED ARCHITECT NO. 102104 STATE OF TENNESSEE
24 OCT 01

DSN	M. BRADLEY	10/26/01
DRW	A. GANDHI	10/26/01
CHK	E.DENSON	10/26/01
DEPT		
PE		11/5/01
PJ		11/5/01
REQ		
UTB		11/16/01

REV. DATE
DRAWING APPROVALS

NO REPRESENTATION OR WARRANTY, EXPRESSED OR IMPLIED, IS MADE AS TO THE ACCURACY, COMPLETENESS OR USEFULNESS OF THE INFORMATION OR STATEMENTS CONTAINED IN THESE DRAWINGS, OR THAT THE USE OR DISCLOSURE OF ANY INFORMATION, APPARATUS, METHOD, OR PROCESS DISCLOSED IN THESE DRAWINGS MAY NOT INFRINGE PRIVATE RIGHTS OF OTHERS. NO LIABILITY IS ASSUMED WITH RESPECT TO THE USE OF, OR FOR DAMAGES RESULTING FROM THE USE OF ANY INFORMATION, APPARATUS, METHOD, OR PROCESS DISCLOSED IN THESE DRAWINGS. DRAWINGS MADE AVAILABLE FOR INFORMATION TO BIDDER ARE NOT TO BE USED FOR OTHER PURPOSES AND ARE TO BE RETURNED UPON REQUEST OF THE FORWARDING CONTRACTOR.

NUMBER OF SECTION OR DETAIL
DRAWING ON WHICH SECTION OR DETAIL IS SHOWN OR TAKEN
SECTION AND DETAIL KEY

THIS DOCUMENT CONTROLLED BY
CHANGE CONTROL SYSTEM 3
ENGINEERING PROCEDURE SNS–ENG–G001

Date: 10/23/2001 Time: 14:37:04
Username: DSCHMIDT
C:\P_WORK\PROJECTS\7000\705_CADD\WDM_SAV\A3_PLOT\A3-20-31.DWG

AutoCAD