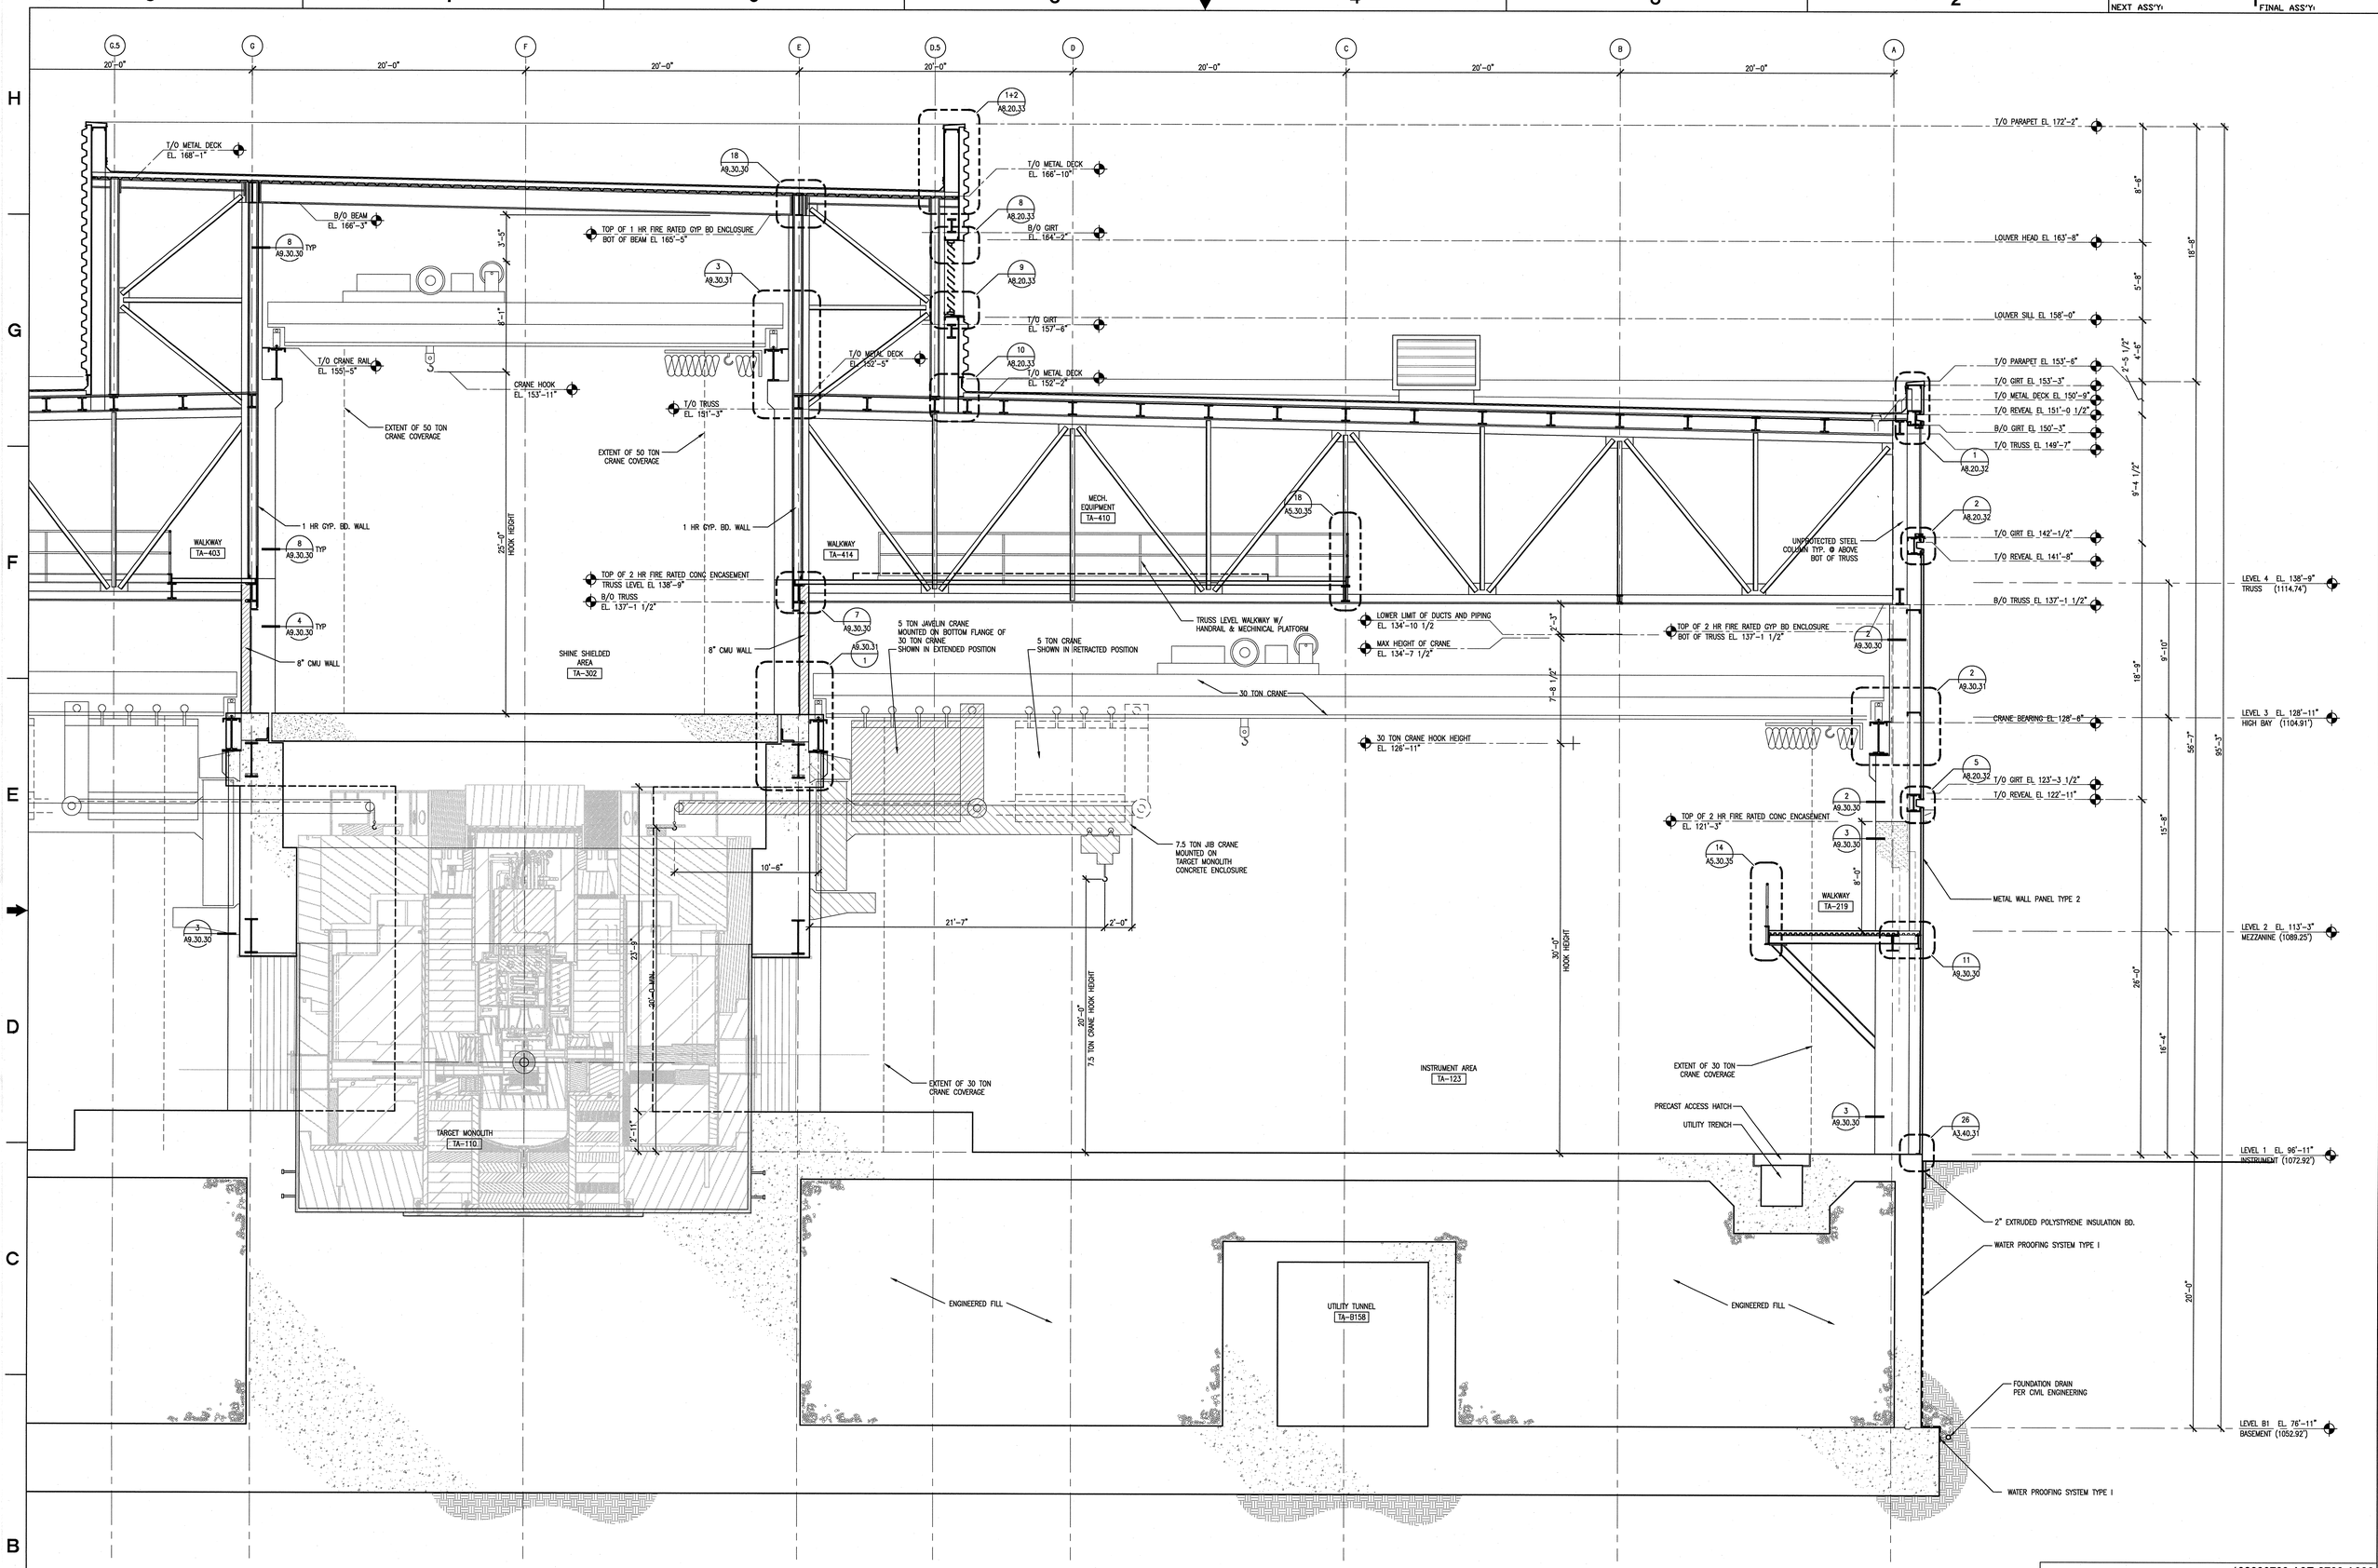

1 A2.B1.42 CROSS SECTION THROUGH TARGET MONOLITH
SCALE 1/4"=1'-0

ASC002-5A

NO REPRESENTATION OR WARRANTY, EXPRESSED OR IMPLIED, IS MADE AS TO THE ACCURACY, COMPLETENESS OR USEFULNESS OF THE INFORMATION OR STATEMENTS CONTAINED IN THESE DRAWINGS, OR THAT THE USE OR DISCLOSURE OF ANY INFORMATION, APPARATUS, METHOD, OR PROCESS DISCLOSED IN THESE DRAWINGS MAY NOT INFRINGE PRIVATE RIGHTS OF OTHERS. NO LIABILITY IS ASSUMED WITH RESPECT TO THE USE OF, OR FOR DAMAGES RESULTING FROM THE USE OF ANY INFORMATION, APPARATUS, METHOD, OR PROCESS DISCLOSED IN THESE DRAWINGS. DRAWINGS MADE AVAILABLE FOR INFORMATION TO BIDDERS ARE NOT TO BE USED FOR OTHER PURPOSES AND ARE TO BE RETURNED UPON REQUEST OF THE FORWARDING CONTRACTOR.

NUMBER OF SECTION OR DETAIL
DRAWING ON WHICH SECTION OR DETAIL IS SHOWN OR TAKEN
SECTION AND DETAIL KEY

THIS DOCUMENT CONTROLLED BY
CHANGE CONTROL SYSTEM 3
ENGINEERING PROCEDURE SNS-ENG-G001

REV	CHANGE TYPE	CHANGE CONTROL SYSTEM	CHANGE REQUEST NUMBER	DESCRIPTION	DSN	CHK	DEPT	DATE	PE	DATE	PJ	DATE	REQ	DATE	UTB	DATE	RPE	RPE NO	DATE	REW	–	WRS	AK	WRS	BWJ	–	MP	–	ED
0				CERTIFIED FOR CONSTRUCTION – 10/26/01	MBB	ED		11/8/01		11/8/01	RDD	11/8/01				11/8/01	RLB	102104	10/26/01	ST	CV	EC	EE	EM	IE	M	PD	SE	AR
REVISION OR ISSUE PURPOSE								REVISION APPROVALS												SQUAD CHECK									

RPE
ROBERT L. BARNES REGISTERED ARCHITECT STATE OF TENNESSEE No. 102104
26 OCT 01

DSN	M. BRADLEY	10/26/01
DRW	A. GANDHI	10/26/01
CHK	E.DENSON	10/26/01
DEPT		
PE	[signature]	11/8/01
PJ	[signature]	11/7/01
REQ		
UTB	[signature]	11/8/01

REV. DATE — DRAWING APPROVALS

108030700-A8E-8700-A093

Knight Jacobs
Knight/Jacobs Joint Venture
701 Scarboro Road, MS 8253
Oak Ridge, TN 37830
865-241-9433
fax 865-241-3400

KNIGHT
Knight Advanced Technology
540 West Randolph Street
Chicago, IL 60661

UT-BATTELLE
Oak Ridge National Laboratory
managed for the DEPARTMENT OF ENERGY under U.S. GOVERNMENT contract DE-AC05-00OR22725
© UT-BATTELLE, LLC, Oak Ridge, Tennessee

PROJECT NAME:
SPALLATION NEUTRON SOURCE
TARGET BUILDING
BUILDING SECTIONS

1	48	49	50	PLANT	BLDG	FL	SH.	OF	TYPE	CLASS
3	A	X	X	8	8700		1	1		U
51		52		53	WBS		A3.30.31			REV
NC		NA			1.8.3.7					0

Date: 10/25/2001 Time: 14:43:18
Username: DOLDAD
DP=\\T_HOLD\PROJECTS\SNS\700_GADD\DGN_SA\700_PLOT\A3-30-31.DWG

AutoCAD