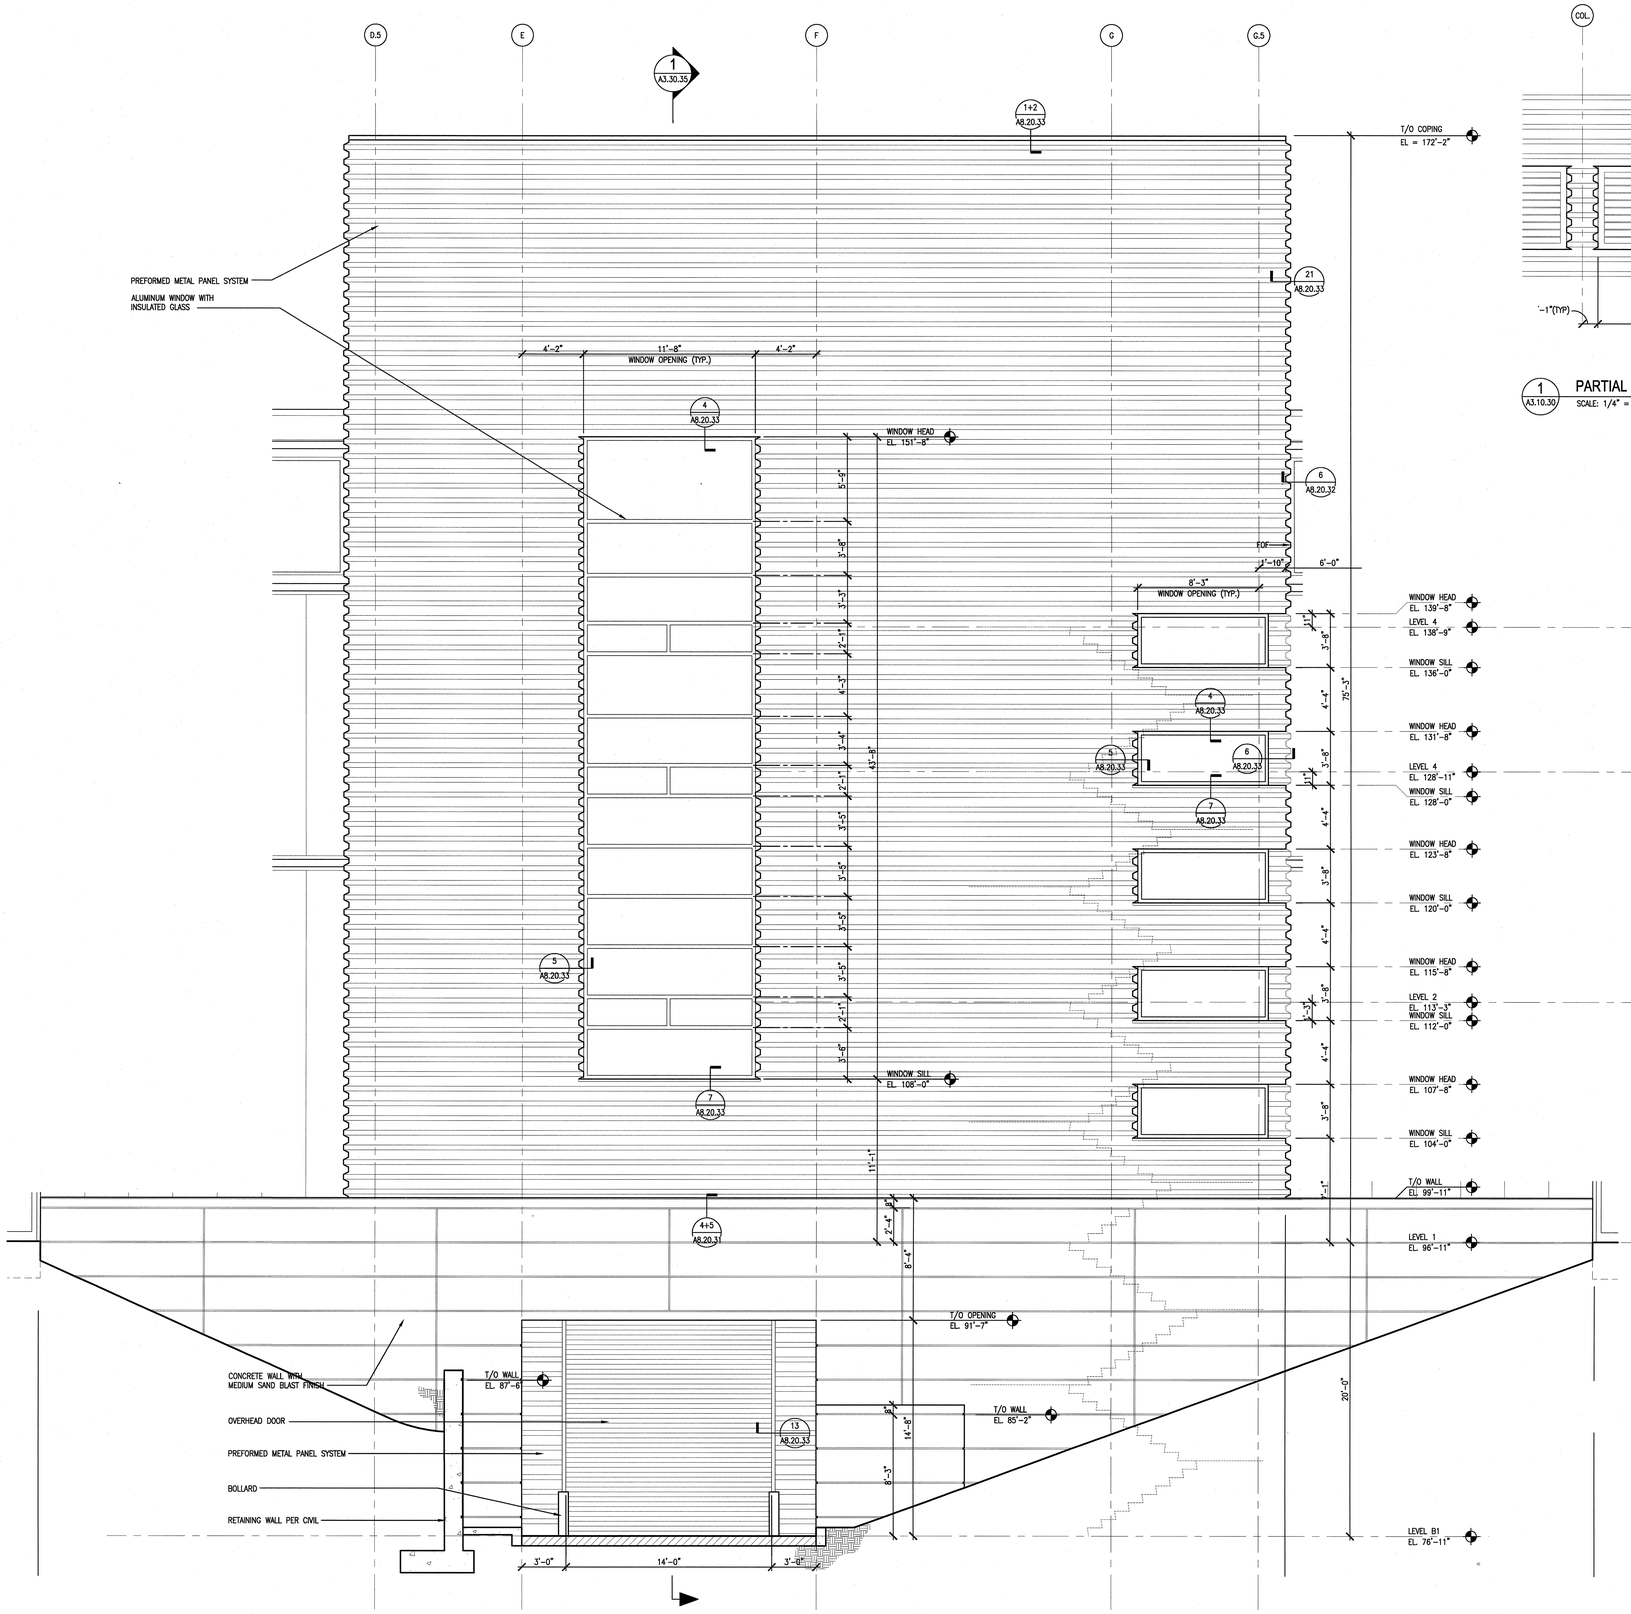

3 A3.10.30 PARTIAL EAST ELEVATION - DOORS & WINDOWS
SCALE: 1/4" = 1'-0"
AEL104-5A

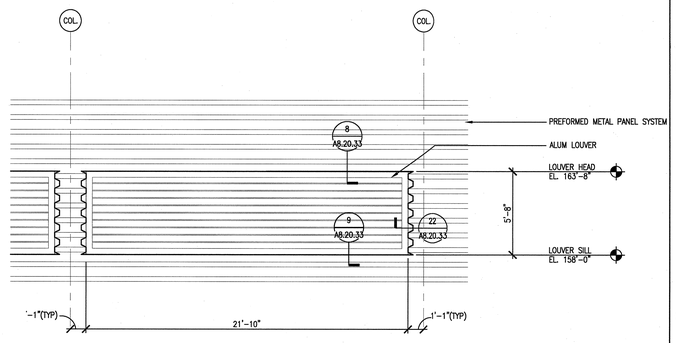

1 A3.10.30 PARTIAL NORTH AND SOUTH ELEVATION - LOUVERS
SCALE: 1/4" = 1'-0"
AEL104-5A

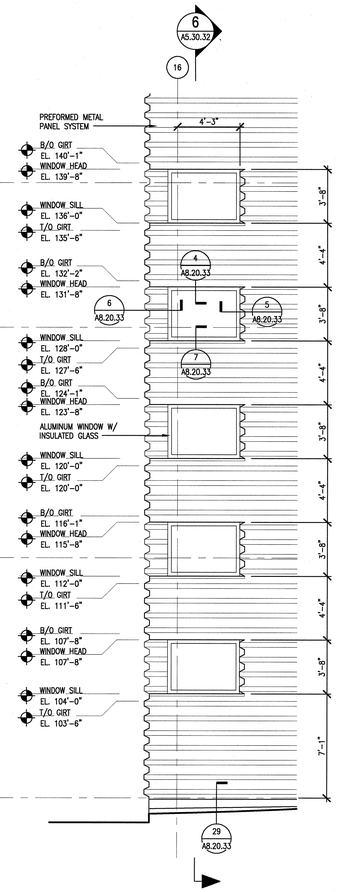

2 A3.10.30 PARTIAL NORTH ELEVATION - WINDOWS
SCALE: 1/4" = 1'-0"
AEL104-5A

108030700-A8E-8700-A097

Knight Jacobs

Knight/Jacobs Joint Venture
701 Scarboro Road, MS 8253
Oak Ridge, TN 37830
865-241-9433
fax 865-241-3400

KNIGHT
Knight Advanced Technology
549 West Randolph Street
Chicago, IL 60661

UT-BATTELLE

Oak Ridge National Laboratory
managed for the DEPARTMENT OF ENERGY under
U.S. GOVERNMENT contract DE-AC05-00OR22725
UT-BATTELLE, LLC, ◆ Oak Ridge, Tennessee

PROJECT NAME:
SPALLATION NEUTRON SOURCE

TARGET BUILDING ENLARGED EXTERIOR ELEVATIONS

DSN	M. BRADLEY	10/26/01
DRW	I. WANG	10/26/01
CHK	E.DENSON	10/26/01
DEPT		
PE		11/13/01
PJ		11/13/01
REQ		
UTB		11/13/01

RPE: ROBERT L. BARNES, REGISTERED ARCHITECT, No. 102104, STATE OF TENNESSEE, 26 OCT 01

DRAWING APPROVALS

REV	DATE	DESCRIPTION	MBB	ED
0		CERTIFIED FOR CONSTRUCTION – 10/26/01		

REVISION OR ISSUE PURPOSE

DATE	PE	DATE	PJ	DATE	REQ	DATE	UTB	DATE	RPE	RPE NO	DATE
		11/13/01		11/13/01					RLB	102104	10/26/01

REVISION APPROVALS

REW	–	WRS	AK	WRS	BWJ	–	MP	–	ED
ST	CV	EC	EE	EM	IE	M	PD	SE	AR

SQUAD CHECK

1	48	49	50	PLANT	BLDG	FL	SH.	OF	TYPE	CLASS
3	A	X	X	8	8700		1	1	S	U

51	52	53	WBS	REV
NC	NA		1.8.3.7	0

A3.40.30

NO REPRESENTATION OR WARRANTY, EXPRESSED OR IMPLIED, IS MADE AS TO THE ACCURACY, COMPLETENESS OR USEFULNESS OF THE INFORMATION OR STATEMENTS CONTAINED IN THESE DRAWINGS, OR THAT THE USE OR DISCLOSURE OF ANY INFORMATION, APPARATUS, METHOD, OR PROCESS DISCLOSED IN THESE DRAWINGS MAY NOT INFRINGE PRIVATE RIGHTS OF OTHERS. NO LIABILITY IS ASSUMED WITH RESPECT TO THE USE OF, OR FOR DAMAGES RESULTING FROM THE USE OF ANY INFORMATION, APPARATUS, METHOD, OR PROCESS DISCLOSED IN THESE DRAWINGS. DRAWINGS MADE AVAILABLE FOR INFORMATION TO BIDDER ARE NOT TO BE USED FOR OTHER PURPOSES AND ARE TO BE RETURNED UPON REQUEST OF THE FORWARDING CONTRACTOR.

NUMBER OF SECTION OR DETAIL
DRAWING ON WHICH SECTION OR DETAIL IS SHOWN OR TAKEN
SECTION AND DETAIL KEY

THIS DOCUMENT CONTROLLED BY
CHANGE CONTROL SYSTEM 3
ENGINEERING PROCEDURE SNS-ENG-G001

Date: 10/26/2001 Time: 14:37:46
Drawn by: IWANG
CD-P:C:\ELDPROJECTS\TARGET\TGT_CADD\AEL\AEL_PLOT\A3-40-30.DWG