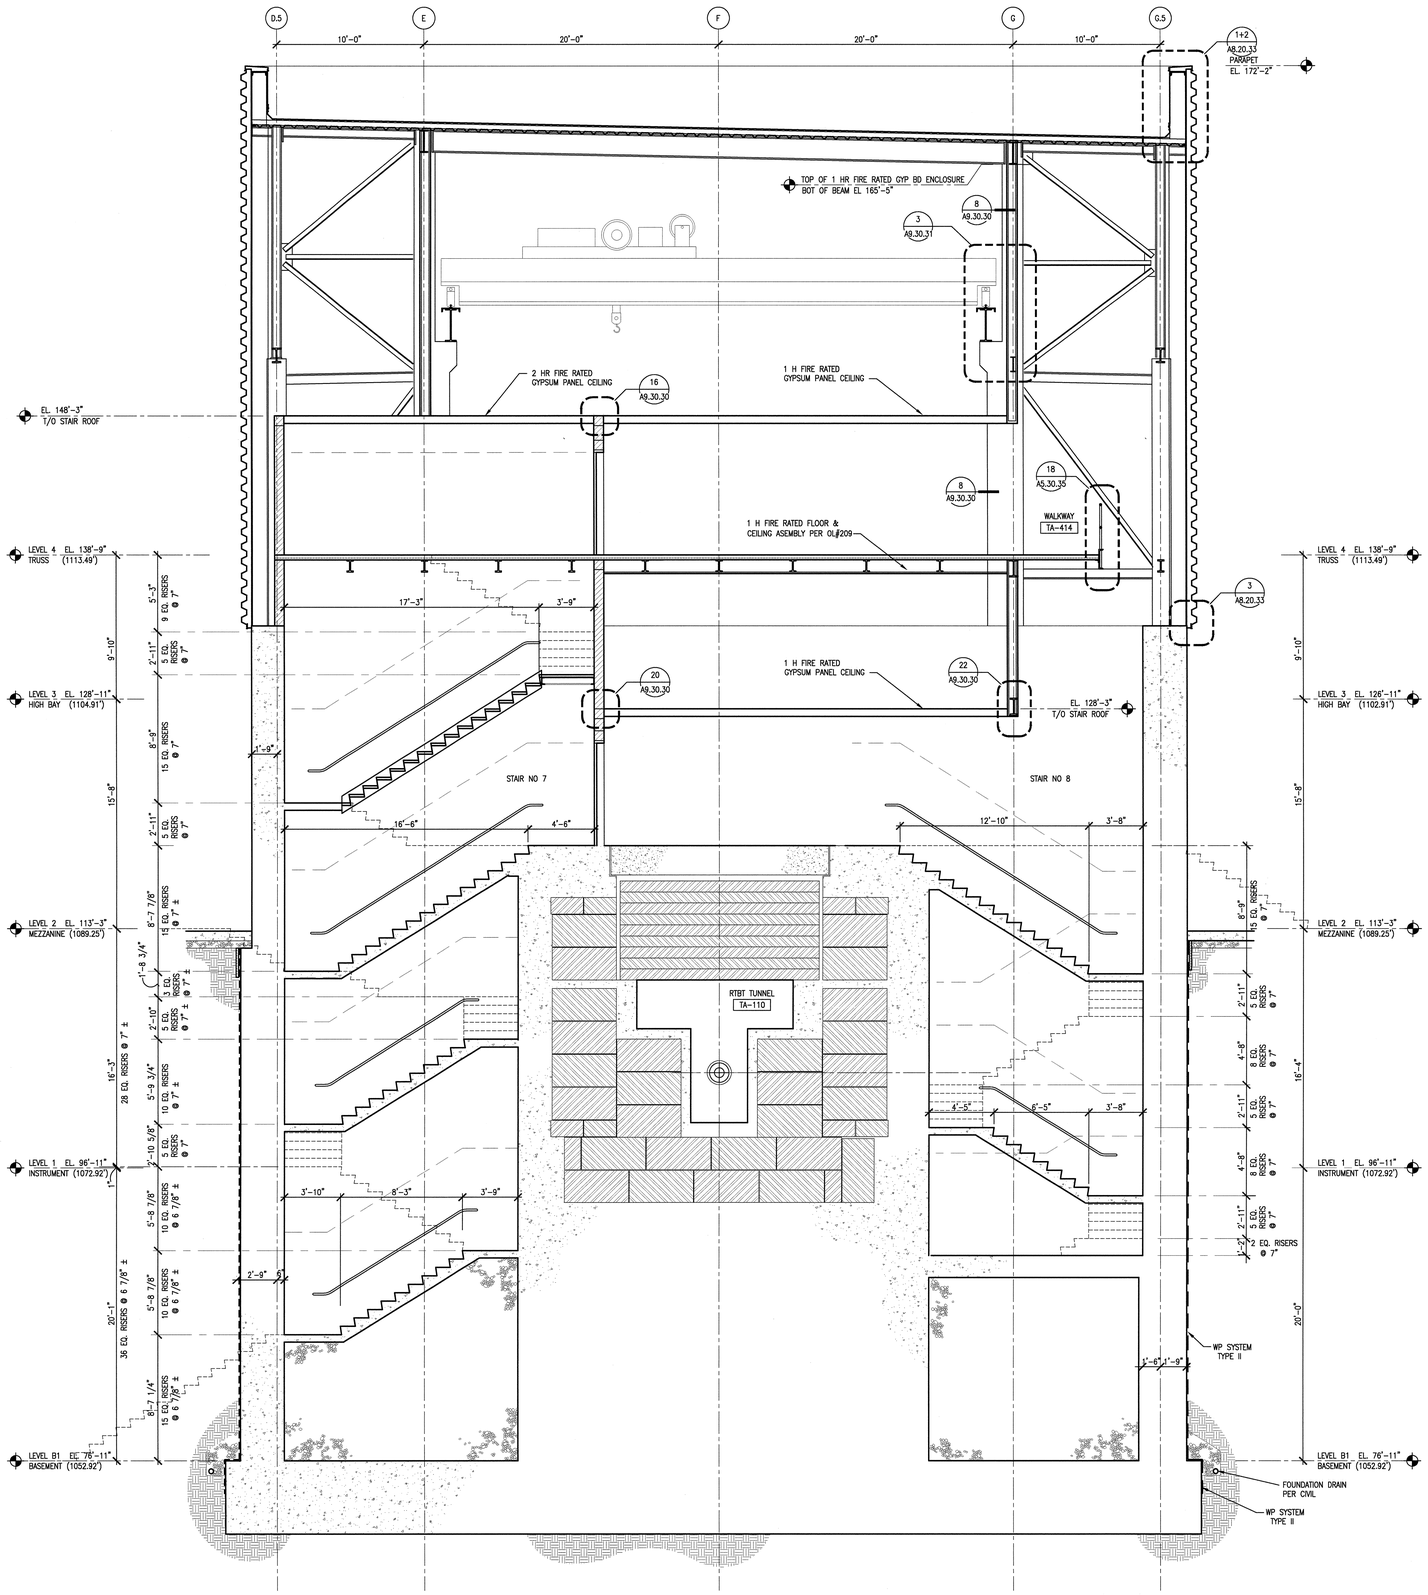

5 STAIR NO.7 & 8 SECTION LOOKING WEST
A5.30.33 SCALE: 1/4"=1'-0" AWS008-5A

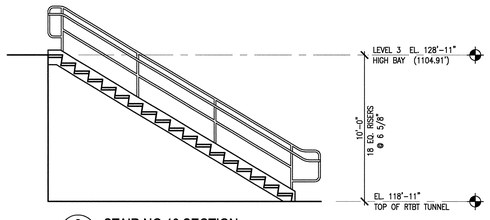

2 STAIR NO.10 SECTION
A2.02.42 SCALE: 1/4"=1'-0" AWS010-5A

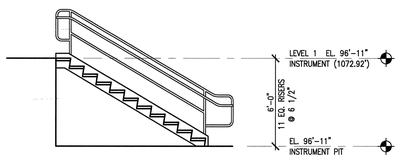

1 STAIR NO.9 SECTION
A2.01.41 SCALE: 1/4"=1'-0" AWS009-5A

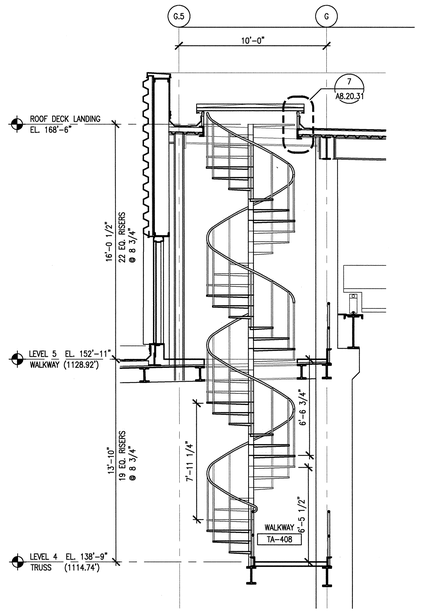

4 STAIR NO.11 SECTION
A2.04.48 SCALE: 1/4" = 1'-0" AWS003-5A

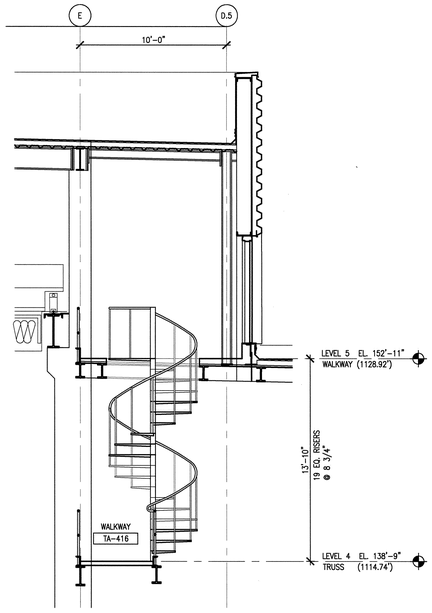

3 STAIR NO.12 SECTION
A2.04.48 SCALE: 1/4" = 1'-0" AWS003-5A

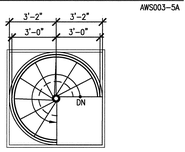

8 STAIR NO.11 ROOF PLAN
A2.09.48 SCALE: 1/4" = 1'-0" AWS003-5A

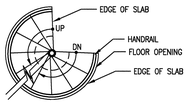

6 STAIR NO.12 LEVEL 5 PLAN
A2.05.48 SCALE: 1/4" = 1'-0" AWS003-5A

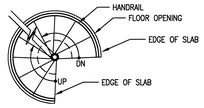

9 STAIR NO.11 LEVEL 5 PLAN
A2.05.48 SCALE: 1/4" = 1'-0" AWS003-5A

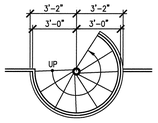

7 STAIR NO.12 LEVEL 4 PLAN
A2.04.48 SCALE: 1/4" = 1'-0" AWS003-5A

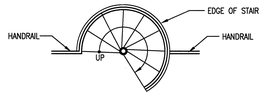

10 STAIR NO.11 LEVEL 4 PLAN
A2.04.47 SCALE 1/4" = 1'-0" AWS003-5A

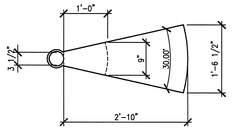

11 TYPICAL TREAD FOR SPIRAL STAIR
A5.30.32 SCALE: 3/4"=1'-0" ADT0330011-5A

NO REPRESENTATION OR WARRANTY, EXPRESSED OR IMPLIED, IS MADE AS TO THE ACCURACY, COMPLETENESS OR USEFULNESS OF THE INFORMATION OR STATEMENTS CONTAINED IN THESE DRAWINGS, OR THAT THE USE OR DISCLOSURE OF ANY INFORMATION, APPARATUS, METHOD, OR PROCESS DISCLOSED IN THESE DRAWINGS MAY NOT INFRINGE PRIVATE RIGHTS OF OTHERS. NO LIABILITY IS ASSUMED WITH RESPECT TO THE USE OF, OR FOR DAMAGES RESULTING FROM THE USE OF ANY INFORMATION, APPARATUS, METHOD, OR PROCESS DISCLOSED IN THESE DRAWINGS. DRAWINGS MADE AVAILABLE FOR INFORMATION TO BIDDER ARE NOT TO BE USED FOR OTHER PURPOSES AND ARE TO BE RETURNED UPON REQUEST OF THE FORWARDING CONTRACTOR.

NUMBER OF SECTION OR DETAIL
DRAWING ON WHICH SECTION OR DETAIL IS SHOWN OR TAKEN
SECTION AND DETAIL KEY

THIS DOCUMENT CONTROLLED BY
CHANGE CONTROL SYSTEM 3
ENGINEERING PROCEDURE SNS-ENG-0001

REV	CHANGE TYPE	CHANGE CONTROL SYSTEM	CHANGE REQUEST NUMBER	DESCRIPTION (REVISION OR ISSUE PURPOSE)	DSN	CHK	DEPT	DATE	PE	DATE	PJ	DATE	REQ	DATE	UTB	DATE	RPE	RPE NO	DATE (REVISION APPROVALS)	ST	CV	EC	EE	EM	IE	M	PD	SE	AR (SQUAD CHECK)
0				CERTIFIED FOR CONSTRUCTION – 10/26/01	MBB	ED		11/13/01	RPD	11/14/01						11/14/01	RLB	102104	11/13/01	REW	–	WRS	AK	WRS	BWJ	–	MP	–	ED

RPE: ROBERT L. BARNES, REGISTERED ARCHITECT, NO. 102104, STATE OF TENNESSEE

DSN	M. BRADLEY	10/26/01
DRW	M. SICILIA	10/26/01
CHK	E.DENSON	10/26/01
DEPT		
PE	RPDarnell	11/13/01
PJ	RLBarnes	11/14/01
REQ		
UTB	JK Fauver	11/14/01

REV. 0 DATE (11-13-01) DRAWING APPROVALS

108030700-A8E-8700-A105

Knight/Jacobs Joint Venture
701 Scarboro Road, MS 8253
Oak Ridge, TN 37830
865-241-9433
fax 865-241-3400

KNIGHT
Knight Advanced Technology
245 West Randolph Street
Chicago, IL 60601

UT-BATTELLE
Oak Ridge National Laboratory
managed for the DEPARTMENT OF ENERGY under U.S. GOVERNMENT contract DE-AC05-00OR22725
UT-BATTELLE, LLC, © Oak Ridge, Tennessee

PROJECT NAME:
SPALLATION NEUTRON SOURCE
TARGET BUILDING
STAIR NO. 7, 8, 9, 10 , 11 & 12
PLANS & SECTIONS

1	48	49	50	PLANT	BLDG	FL	SH.	OF	TYPE	CLASS
3	A	X	X	8	8700		1	1		U
51		52		53	WBS					REV
NC		NA			1.8.3.7		A5.30.32			0

AutoCAD