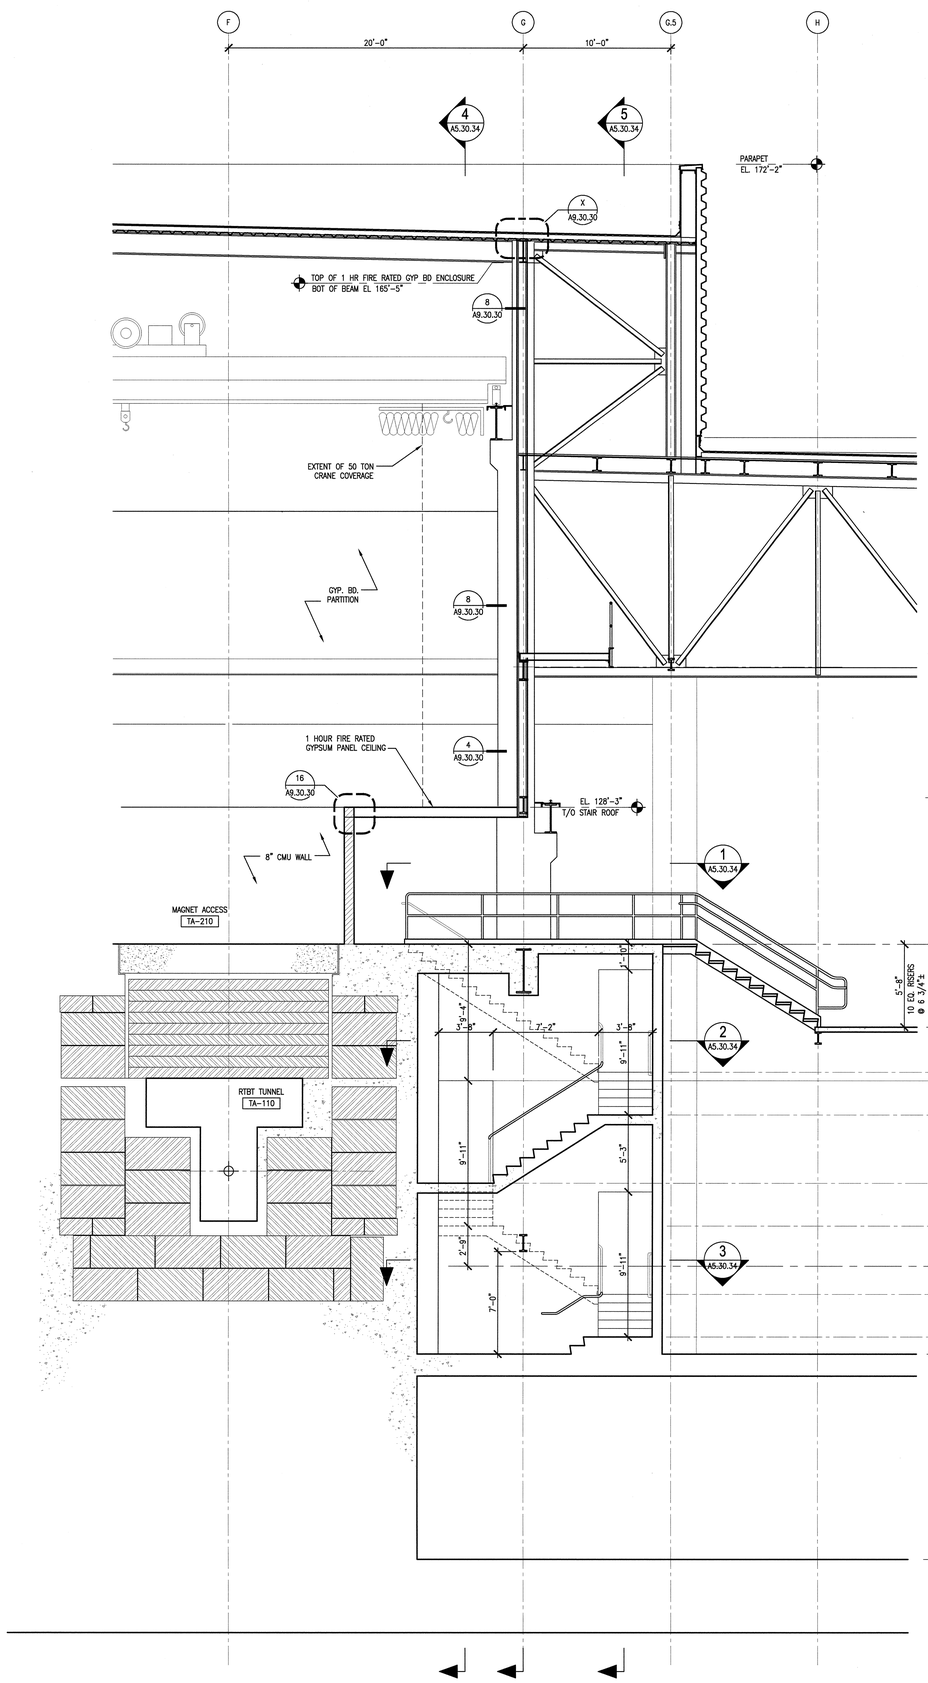

6 A5.30.34 STAIR NO. 8 SECTION
SCALE 1/4"=1'-0 AWS018-5A

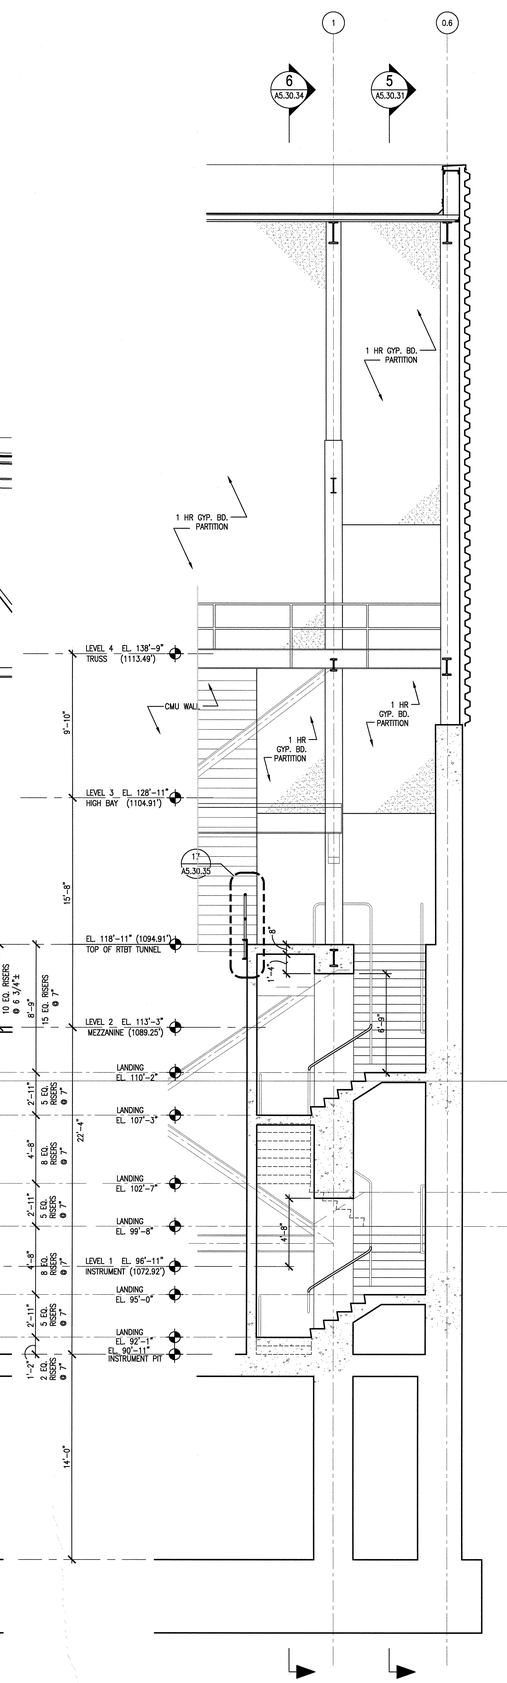

5 A5.30.34 STAIR NO. 8 SECTION
SCALE 1/4"=1'-0 AWS018-5A

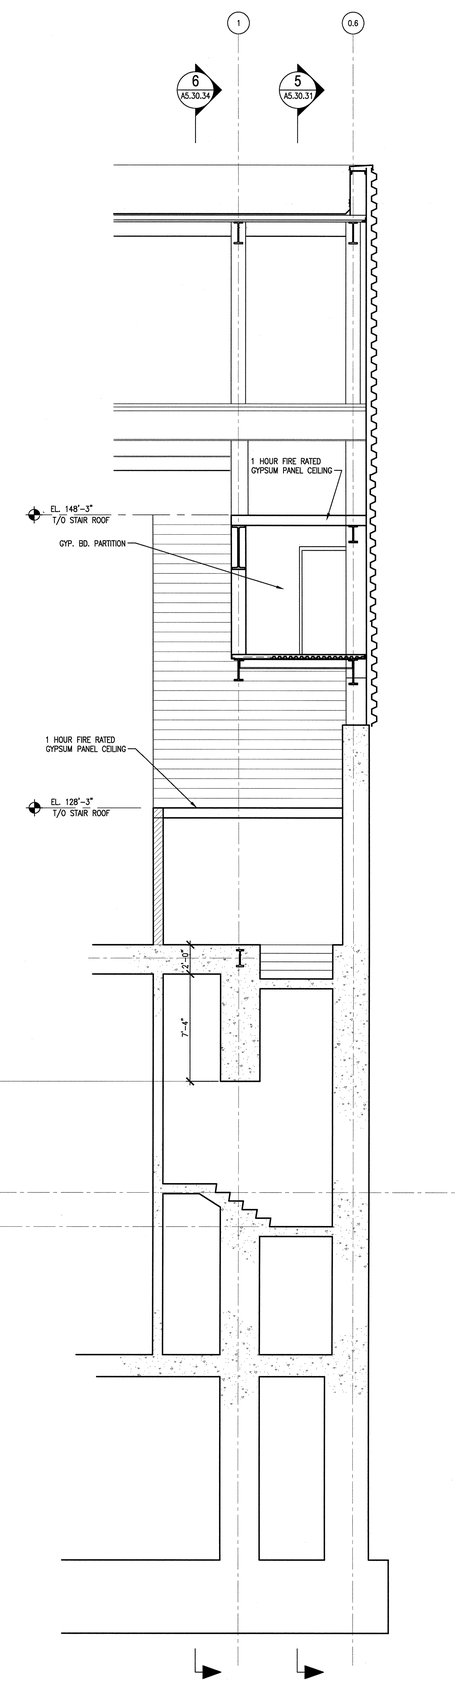

4 A5.30.34 STAIR NO. 8 SECTION
SCALE 1/4"=1'-0 AWS018-5A

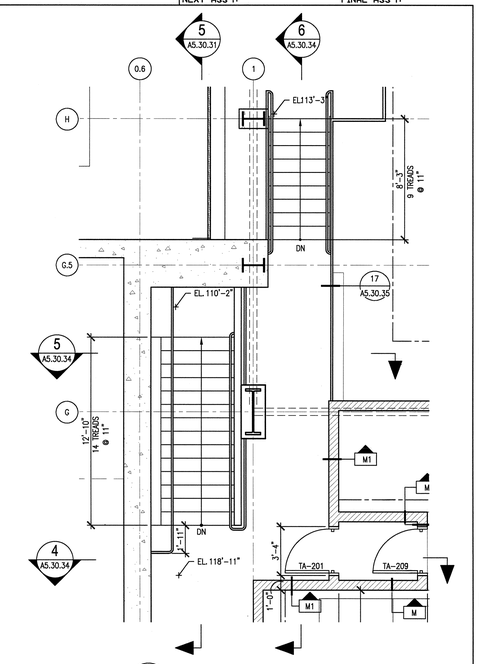

1 A2.02.41 2 LEVEL STAIR NO.8 PLAN
SCALE: 1/4"=1'-0 AFP020-5A

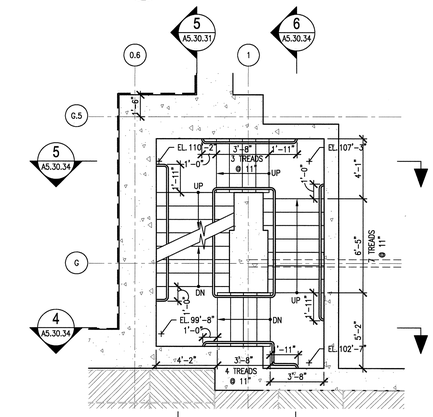

2 -- 1.5 LEVEL STAIR NO.8 PLAN
SCALE: 1/4"=1'-0 AFP015-5A

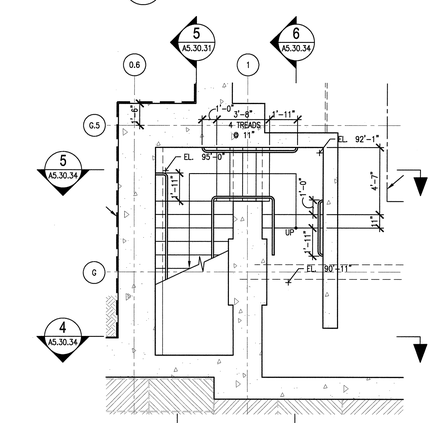

3 A2.01.41 1 LEVEL STAIR NO.8 PLAN
SCALE: 1/4"=1'-0 AFP010-5A

108030700-A8E-8700-A107

Knight Jacobs
Knight/Jacobs Joint Venture
701 Scarboro Road, MS 8253
Oak Ridge, TN 37830
865-241-9433
fax 865-241-3400

KNIGHT
Knight Advanced Technology
540 West Randolph Street
Chicago, IL 60661

UT-BATTELLE
Oak Ridge National Laboratory
managed for the DEPARTMENT OF ENERGY under
U.S. GOVERNMENT contract DE-AC05-00OR22725
UT-BATTELLE, LLC. ◦ Oak Ridge, Tennessee

PROJECT NAME:
SPALLATION NEUTRON SOURCE

TARGET BUILDING
STAIR NO. 8
PLANS & SECTIONS

1	48	49	50	PLANT	BLDG	FL	SH.	OF	TYPE	CLASS
3	A	X	X	8	8700		1	1		U
51		52		53	WBS					REV
NC		NA			1.8.3.7		A5.30.34			0

DSN	M. BRADLEY	10/26/01	
DRW	M. SICILIA	10/26/01	
CHK	E.DENSON	10/26/01	
DEPT			
PE		11/13/01	
PJ		11/14/01	
REQ			
REV. 0	DATE 11-13-01	UTB	11/14/01

RPE: ROBERT L. BARNES, REGISTERED ARCHITECT, NO. 102104, STATE OF TENNESSEE

DRAWING APPROVALS

REV	CHANGE TYPE	CHANGE CONTROL SYSTEM	CHANGE REQUEST NUMBER	DESCRIPTION	DSN	CHK	DEPT
0				CERTIFIED FOR CONSTRUCTION – 10/26/01	MBB	ED	

REVISION OR ISSUE PURPOSE

DATE	PE	DATE	PJ	DATE	REQ	DATE	UTB	DATE	RPE	RPE NO	DATE
	11/13/01	11/13/01	11/14/01				11/14/01		RLB	102104	11/13/01

REVISION APPROVALS

REW	–	WRS	AK	WRS	BWJ	–	MP	–	ED
ST	CV	EC	EE	EM	IE	M	PD	SE	AR

SQUAD CHECK

NO REPRESENTATION OR WARRANTY, EXPRESSED OR IMPLIED, IS MADE AS TO THE ACCURACY, COMPLETENESS OR USEFULNESS OF THE INFORMATION OR STATEMENTS CONTAINED IN THESE DRAWINGS, OR THAT THE USE OR DISCLOSURE OF ANY INFORMATION, APPARATUS, METHOD, OR PROCESS DISCLOSED IN THESE DRAWINGS MAY NOT INFRINGE PRIVATE RIGHTS OF OTHERS. NO LIABILITY IS ASSUMED WITH RESPECT TO THE USE OF, OR FOR DAMAGES RESULTING FROM THE USE OF ANY INFORMATION, APPARATUS, METHOD, OR PROCESS DISCLOSED IN THESE DRAWINGS. DRAWINGS MADE AVAILABLE FOR INFORMATION TO BIDDER ARE NOT TO BE USED FOR OTHER PURPOSES AND ARE TO BE RETURNED UPON REQUEST OF THE FORWARDING CONTRACTOR.

SECTION AND DETAIL KEY
NUMBER OF SECTION OR DETAIL
DRAWING ON WHICH SECTION OR DETAIL IS SHOWN OR TAKEN

THIS DOCUMENT CONTROLLED BY
CHANGE CONTROL SYSTEM 3
ENGINEERING PROCEDURE SNS-ENG-0001

Date: 11/13/2001 Time: 13:41:43
Software: MICRO
DY:/JACOBS/DGN/7000/08_0400/SNS_B4/NS_PLOT/A5-30-34.DWG
AutoCAD