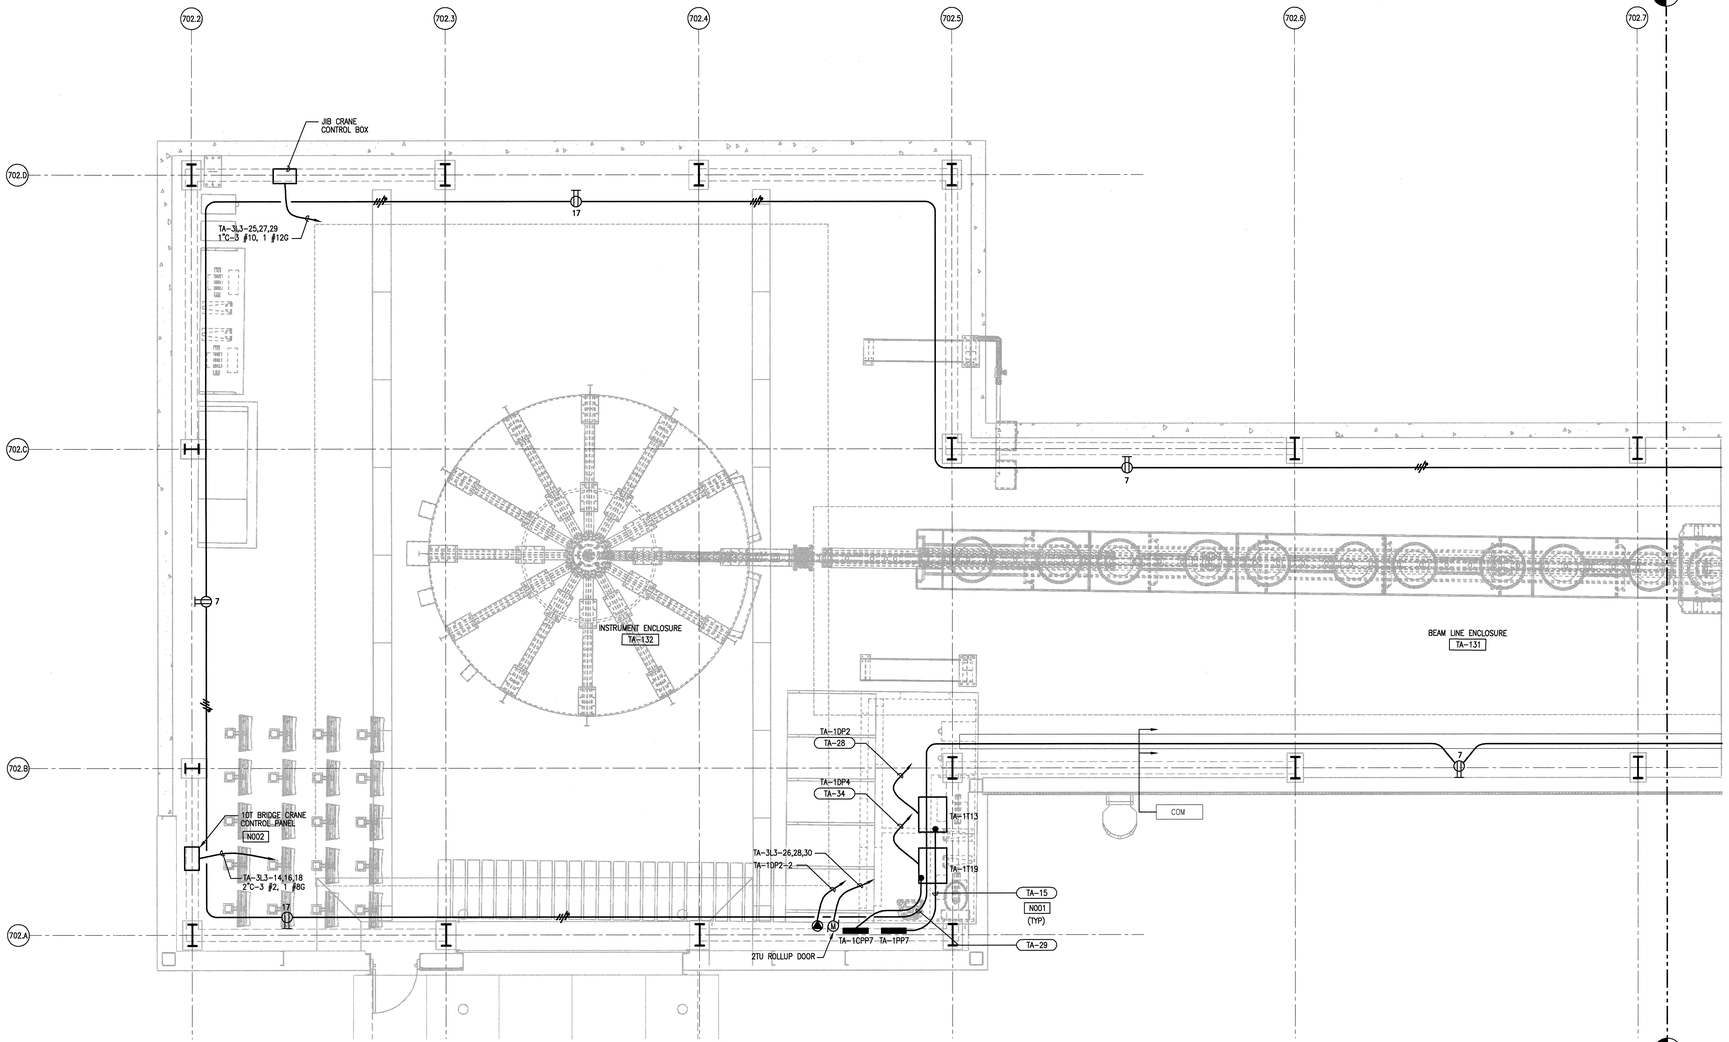

1 E4.01.50 2TU BUILDING FLOOR PLAN LEVEL 1
SCALE: 1/4" = 1'-0"

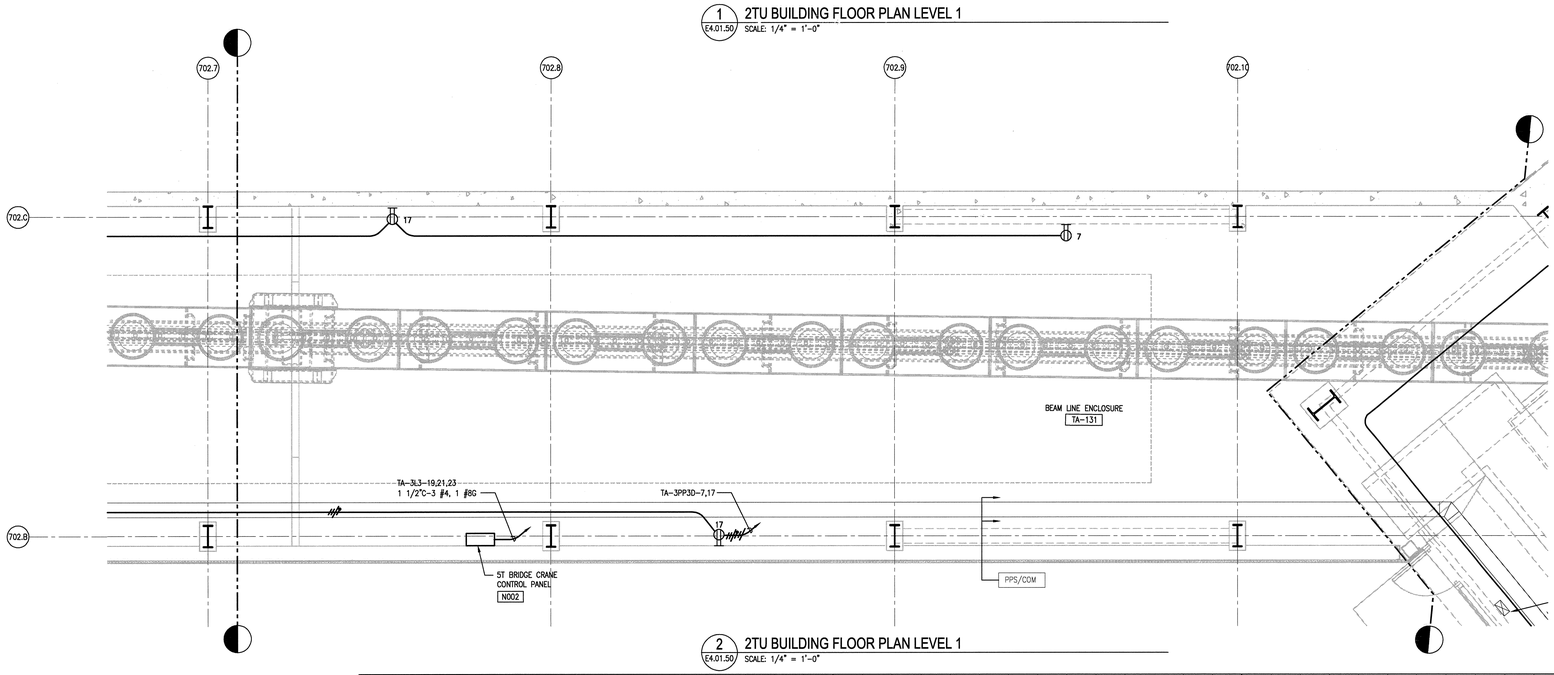

2 E4.01.50 2TU BUILDING FLOOR PLAN LEVEL 1
SCALE: 1/4" = 1'-0"

SHEET KEYNOTES:

N001 FOR CONDUITS AND CABLE SIZE SEE SINGLE LINE DIAGRAM DWG E2.10.30

N002 BRIDGE CRANES ARE RADIO CONTROLLED.

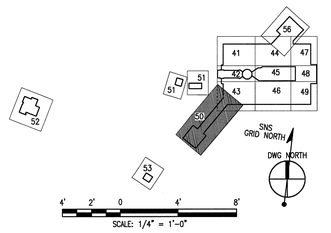

NO REPRESENTATION OR WARRANTY, EXPRESSED OR IMPLIED, IS MADE AS TO THE ACCURACY, COMPLETENESS OR USEFULNESS OF THE INFORMATION OR STATEMENTS CONTAINED IN THESE DRAWINGS, OR THAT THE USE OR DISCLOSURE OF ANY INFORMATION, APPARATUS, METHOD, OR PROCESS DISCLOSED IN THESE DRAWINGS MAY NOT INFRINGE PRIVATE RIGHTS OF OTHERS. NO LIABILITY IS ASSUMED WITH RESPECT TO THE USE OF, OR FOR DAMAGES RESULTING FROM THE USE OF ANY INFORMATION, APPARATUS, METHOD, OR PROCESS DISCLOSED IN THESE DRAWINGS. DRAWINGS MADE AVAILABLE FOR INFORMATION TO BIDDER ARE NOT TO BE USED FOR OTHER PURPOSES AND ARE TO BE RETURNED UPON REQUEST OF THE FORWARDING CONTRACTOR.

NUMBER OF SECTION OR DETAIL
DRAWING ON WHICH SECTION OR DETAIL IS SHOWN OR TAKEN
SECTION AND DETAIL KEY

THIS DOCUMENT CONTROLLED BY
CHANGE CONTROL SYSTEM 3
ENGINEERING PROCEDURE SNS-ENG-G001

REV	CHANGE TYPE	CHANGE CONTROL SYSTEM	CHANGE REQUEST NUMBER	DESCRIPTION	HG	VGS
					DSN	CHK	DEPT
0				CERTIFIED FOR CONSTRUCTION – 10/26/01			

REVISION OR ISSUE PURPOSE

DATE	PE	DATE	PJ	DATE	REQ	DATE	UTB	DATE	RPE	RPE NO	DATE
	BD	11/14/01	RAD	11/16/01				11/30/01	VGS	00106009	10/26/01

REVISION APPROVALS

REW	–	WRS	AK	WRS	BWJ	–	MP	–	ED
ST	CV	EC	EE	EM	IE	M	PD	SE	AR

SQUAD CHECK

RPE

0 10-26-01
REV. DATE

DRAWING APPROVALS

DSN	H GROVER	10/26/01
DRW	L. MAKOVSKY	10/26/01
CHK	V.STEFFEN	10/26/01
DEPT		
PE	M Warren	11/14/01
PJ	RA Dean	11/27/01
REQ		
UTB	M Baker	11/30/01

108030700-E8E-8702-A002

Knight/ Jacobs
Knight/Jacobs Joint Venture
701 Scarboro Road, MS 8253
Oak Ridge, TN 37830
865-241-9433
fax 865-241-3400

KNIGHT
Knight Advanced Technology
540 West Randolph Street
Chicago, IL 60661

UT-BATTELLE
Oak Ridge National Laboratory
managed for the DEPARTMENT OF ENERGY under
U.S. GOVERNMENT contract DE-AC05-00OR22725
UT-BATTELLE, LLC. ★ Oak Ridge, Tennessee

PROJECT NAME:
SPALLATION NEUTRON SOURCE
INSTRUMENT 2TU ENCLOSURE
ELECTRICAL POWER PLAN
LEVEL 1, SECTOR 50

1	48	49	50	PLANT	BLDG	FL	SH.	OF	TYPE	CLASS
3	E	X	X	8	8702		1	1	P	U
51		52		53	WBS					REV
NC		NA			1.8.3.7		E4.01.50			0

Date: 10/24/2001
Time: 10:55:12
Username: MAKOVS
H:\SHEETS_VOL.2\PROJECTS\7000\7000_0400\7400#_SA\740_P1.DTF(4-01-16).DWG