GENERAL NOTES:

1. FOR ALL PERSONNEL PROTECTION SYSTEM (PPS) EQUIPMENT. PPS SIGNAL CABLING USED AS PART OF SAFETY SYSTEM MUST BE RUN SEPARATELY FROM NON-SAFETY CABLING. PPS SAFETY CABLING CAN RUN IN SHARED TRAY WITH DIVIDE (PPS/COM TRAY) AND SHORT RUN OF CONDUIT FROM EACH DETECTOR LOCATION BACK TO THE NEAREST "PPS TRAY" PPS SIGNAL CABLES AND THE CONDUIT DROPS WILL BE BY OTHERS.

2. FOR PPS SYSTEM DEVICES ARE NOTED WITH ELECTRICAL SYMBOLS ON PLAN, EACH DEVICE WILL REQUIRE 120V UPS POWER SOURCE, FEED FROM UPS PANEL TA-3UP1 AS REQUIRED, CABLING CAN BE RUN OF CONDUIT DROPS FROM (PWR-DP TRAY) TO NEARBY DEVICES LOCATION, BY INSTRUMENT SUBCONTRACTOR.

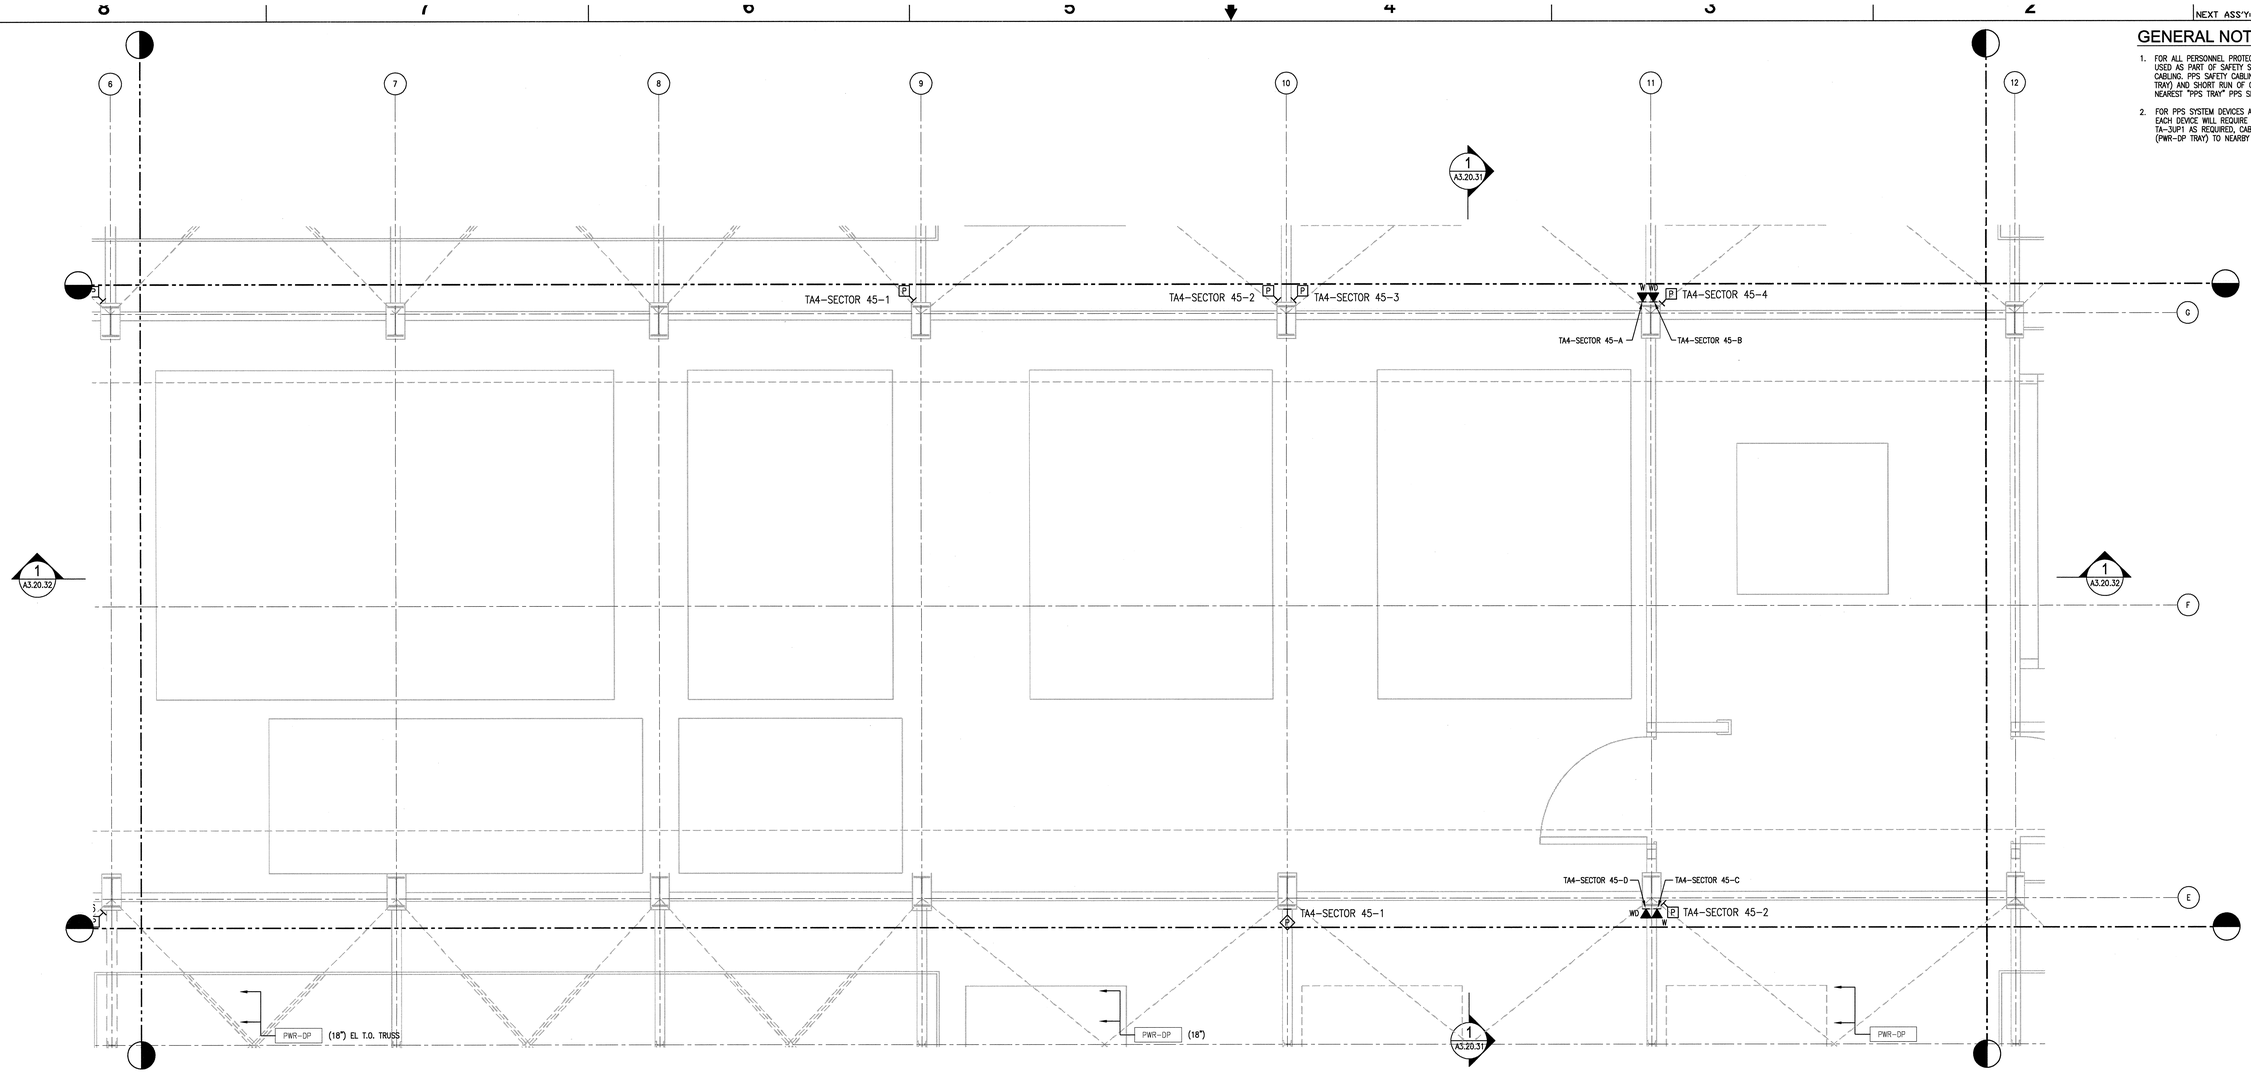

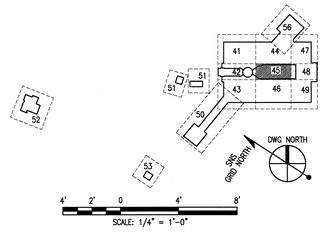

NO REPRESENTATION OR WARRANTY, EXPRESSED OR IMPLIED, IS MADE AS TO THE ACCURACY, COMPLETENESS OR USEFULNESS OF THE INFORMATION OR STATEMENTS CONTAINED IN THESE DRAWINGS, OR THAT THE USE OR DISCLOSURE OF ANY INFORMATION, APPARATUS, METHOD, OR PROCESS DISCLOSED IN THESE DRAWINGS MAY NOT INFRINGE PRIVATE RIGHTS OF OTHERS. NO LIABILITY IS ASSUMED WITH RESPECT TO THE USE OF, OR FOR DAMAGES RESULTING FROM THE USE OF ANY INFORMATION, APPARATUS, METHOD, OR PROCESS DISCLOSED IN THESE DRAWINGS. DRAWINGS MADE AVAILABLE FOR INFORMATION TO BIDDER ARE NOT TO BE USED FOR OTHER PURPOSES AND ARE TO BE RETURNED UPON REQUEST OF THE FORWARDING CONTRACTOR.

NUMBER OF SECTION OR DETAIL
DRAWING ON WHICH SECTION OR DETAIL IS SHOWN OR TAKEN
SECTION AND DETAIL KEY

THIS DOCUMENT CONTROLLED BY
CHANGE CONTROL SYSTEM 3
ENGINEERING PROCEDURE SNS-ENG-0001

REV	CHANGE TYPE	CHANGE CONTROL SYSTEM	CHANGE REQUEST NUMBER	DESCRIPTION	DSN	CHK	DEPT
0				CERTIFIED FOR CONSTRUCTION – 10/26/01	HG	VGS	

REVISION OR ISSUE PURPOSE

DATE	PE	DATE	PJ	DATE	REQ	DATE	UTB	DATE	RPE	RPE NO	DATE
	10/26/01	11/1/01	RDD	11/1/01			11/2/01		VGS	00106009	10/26/01

REVISION APPROVALS

ST	CV	EC	EE	EM	IE	M	PD	SE	AR
REW	–	WRS	AK	WRS	BWJ	–	MP	–	ED

SQUAD CHECK

RPE

VICTOR G. STIEFEL, REGISTERED ENGINEER, 10-26-01, COMMISSION NO. 00106009, STATE OF TENNESSEE

0 10-26-01
REV. DATE

DSN	H. EVANS	10/26/01
DRW	L. MAKOVSKY	10/26/01
CHK	V.STEFFEN	10/26/01
DEPT		
PE		11/1/01
PJ	R.D.Dean	11/1/01
REQ		
UTB		11/2/01

DRAWING APPROVALS

108030700-E8E-8700-A133

Knight/Jacobs Joint Venture
701 Scarboro Road, MS 8253
Oak Ridge, TN 37830
865-241-9433
fax 865-241-3400

KNIGHT
Knight Advanced Technology
540 West Madison Street
Chicago, IL 60661

UT-BATTELLE
Oak Ridge National Laboratory
managed for the DEPARTMENT OF ENERGY under
U.S. GOVERNMENT contract DE-AC05-00OR22725
UT-BATTELLE, LLC. • Oak Ridge, Tennessee

PROJECT NAME:
SPALLATION NEUTRON SOURCE

TARGET BUILDING
ELECTRICAL COMMUNICATIONS PLAN
LEVEL 4, SECTOR 45

1	48	49	50	PLANT	BLDG	FL	SH.	OF	TYPE	CLASS
3	E	X	X	8	8700		1	1	P	U

51	52	53	WBS		REV
NC	NA		1.8.3.7	E6.04.45	0

Date: 10/24/2001
Time: 10:10:47
Filename: 108030700_E8E-8700-A133
H:\DFS_DGN\PROJECTS\SNS\ENG_DWGS\ELC\ACP\ACP_UA\140_PLOT\E8-04-45.DWG

AutoCAD