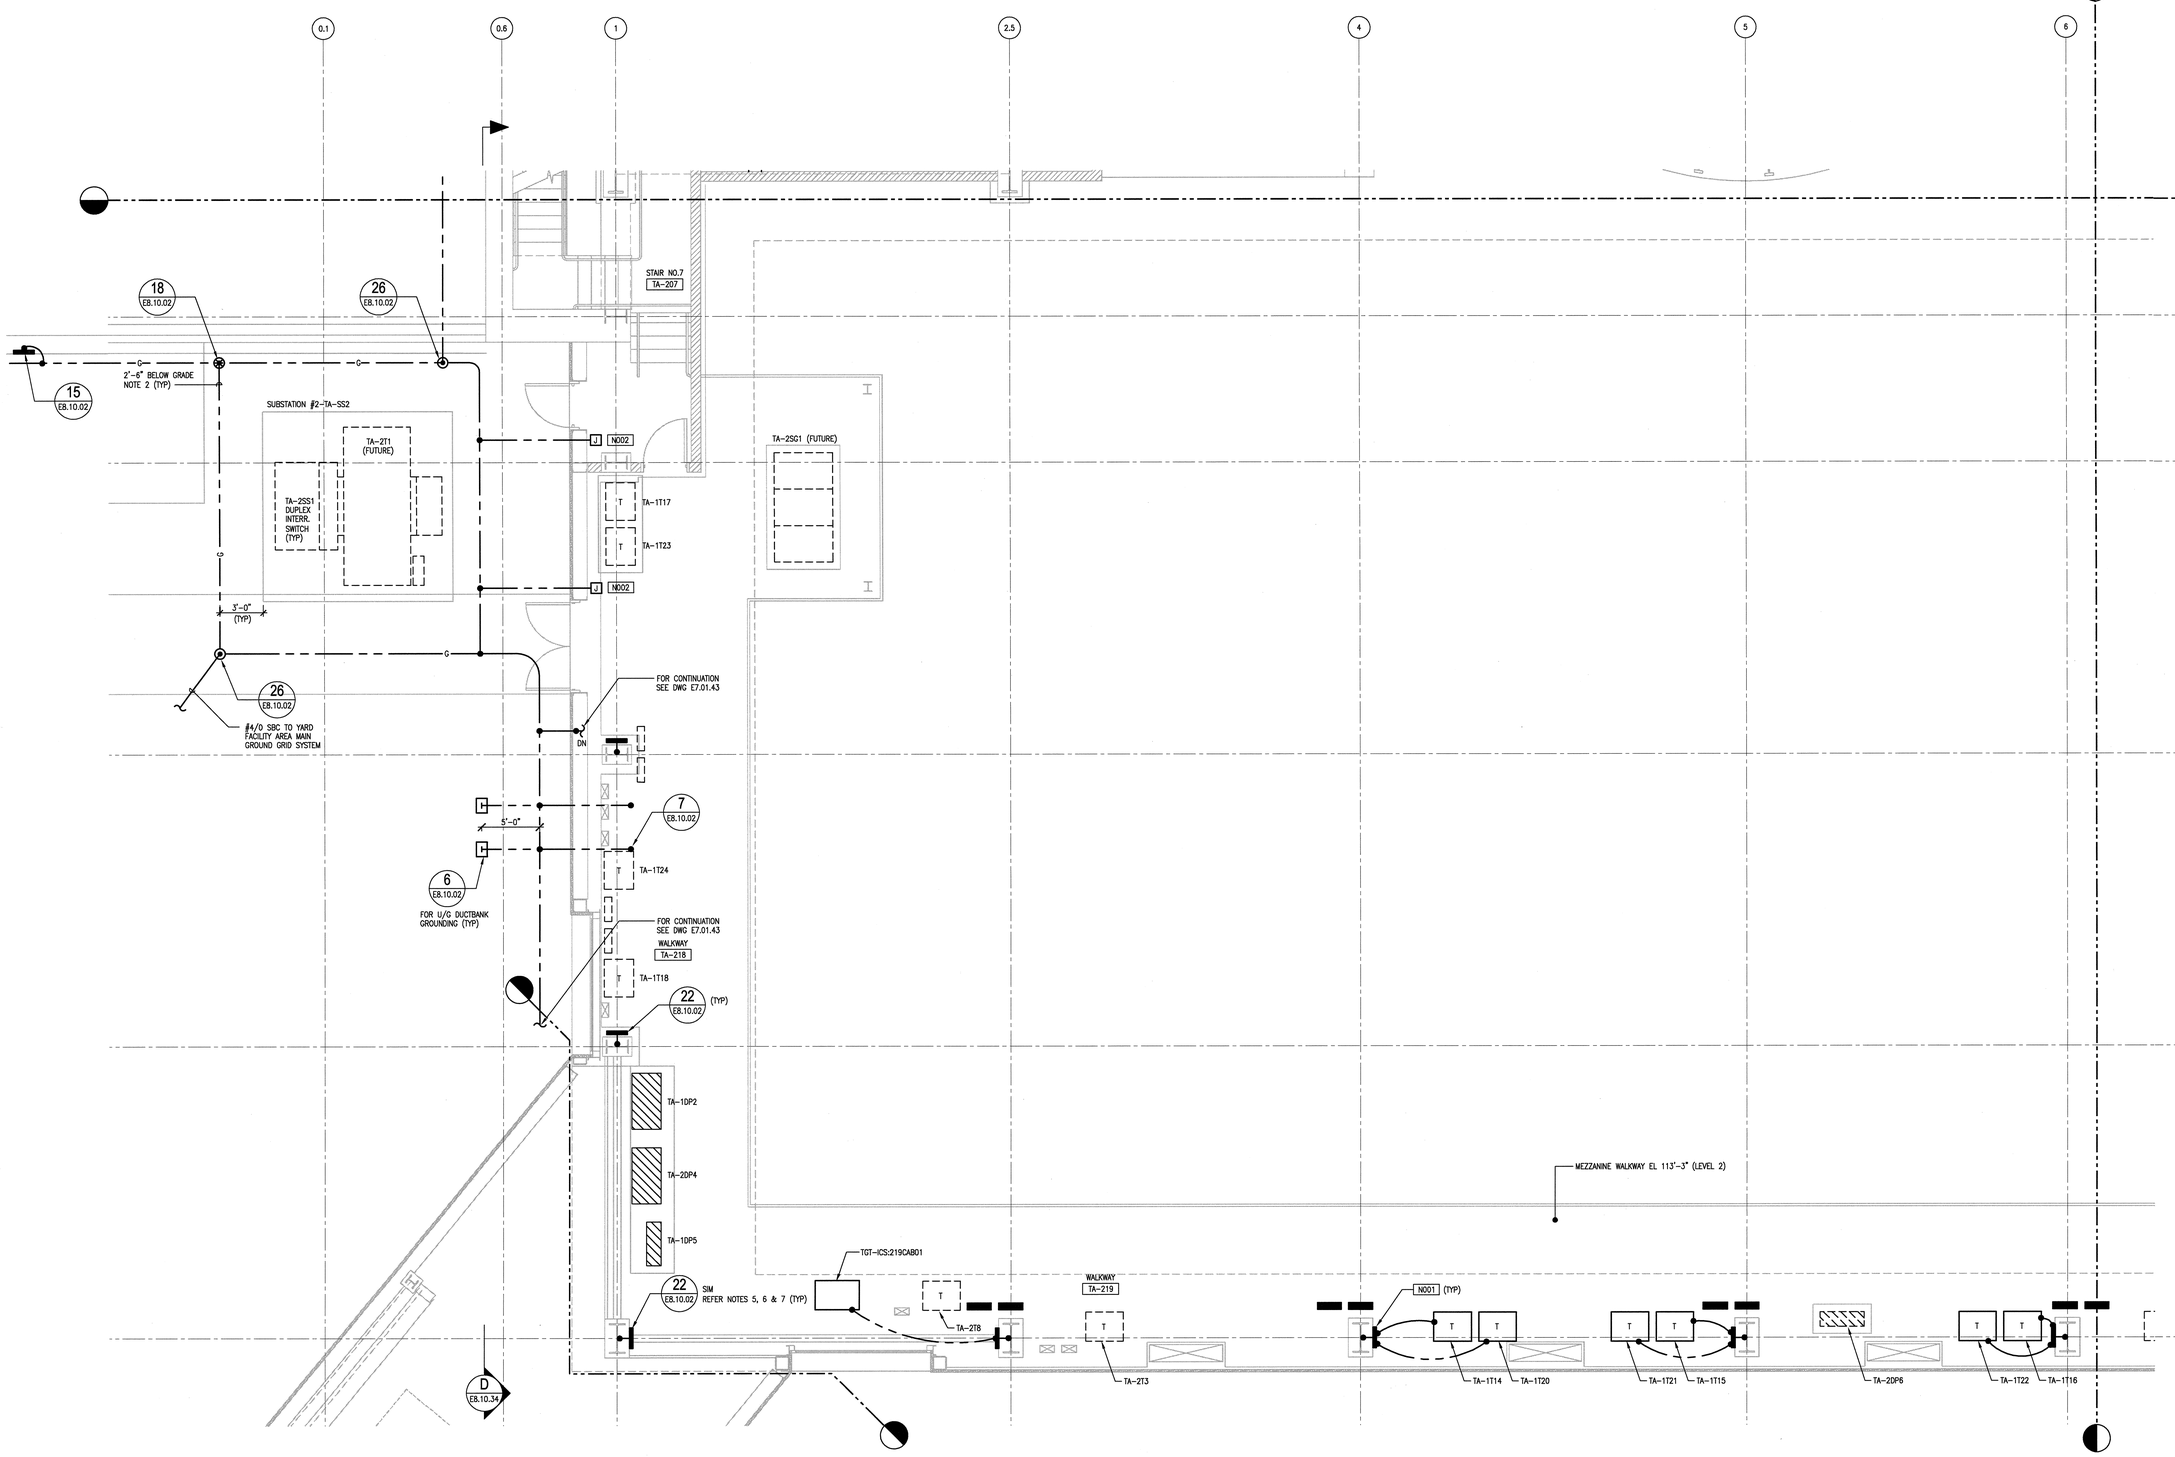

GENERAL NOTES:

1. NOT USED.
2. ALL GROUNDING CONDUCTORS SHALL BE #4/0 STRANDED BARE COPPER (SBC), UNLESS NOTED OTHERWISE.
3. ALL GROUND CONNECTIONS SHALL BE EXOTHERMIC.
4. STUB-UP UNDERGROUND CONDUIT W/ GROUNDING BUSHING.
5. INSTALL GROUND BAR ON COLUMNS AS SHOWN. GROUND STEEL COLUMN TO THE GROUND BAR, IF INSTALLED ON THE COLUMN, UNLESS SHOWN OTHERWISE. GROUND ALTERNATE STEEL COLUMN AND REBAR DIRECTLY TO GROUND GRID CONDUCTORS.
6. LIGHTNING PROTECTION SYSTEM DOWN CONDUCTORS TO BE ATTACHED TO STRUCTURAL STEEL OR CONCRETE COLUMNS WITH UL LISTED CONNECTORS.
7. IN EACH AREA CONTAINING ELECTRICAL EQUIPMENT, ACCESS TO THE GROUNDING SYSTEM MUST BE AVAILABLE EITHER FROM STRUCTURAL STEEL OR THE BUILDING GROUND GRID.
8. ALL GROUND CONDUCTORS SHOWN WITHIN THE BUILDING ARE EMBEDDED IN THE FLOOR CONCRETE.

SHEET KEYNOTES

N001 PROVIDE AND INSTALL GROUND BAR @ EVERY STEEL COLUMN AS REQUIRED 24" ABOVE MEZZANINE LEVEL. REFERENCE DWG EB.10.02 FOR DETAILS, UON.

N002 TERMINATE GROUND CONDUCTOR IN JUNCTION BOX FOR CONNECTION TO FUTURE SWITCHGEAR.

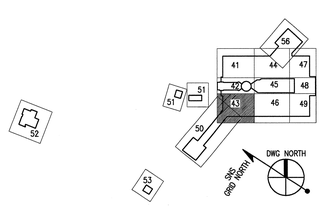

SCALE: 1/4" = 1'-0"

108030700-E8E-8700-A155

Knight/Jacobs Joint Venture
701 Scarboro Road, MS 8253
Oak Ridge, TN 37830
865-241-9433
fax 865-241-3400

KNIGHT
Knight Advanced Technology
540 West Madison Street
Chicago, IL 60661

UT-BATTELLE
Oak Ridge National Laboratory
managed for the DEPARTMENT OF ENERGY under U.S. GOVERNMENT contract DE-AC05-00OR22725
UT-BATTELLE, LLC. • Oak Ridge, Tennessee

PROJECT NAME:
SPALLATION NEUTRON SOURCE

TARGET BUILDING
ELECTRICAL GROUNDING PLAN
LEVEL 2, SECTOR 43

1	48	49	50	PLANT	BLDG	FL	SH.	OF	TYPE	CLASS
3	E	X	X	8	8700		1	1	P	U
51		52		53	WBS					REV
NC		NA			1.8.3.7		E7.02.43			0

RPE	DSN	H GROVER	10/26/01
	DRW	L. MAKOVSKY	10/26/01
	CHK	V.STEFFEN	10/26/01
	DEPT		
	PE		11/13/01
	PJ		11/14/01
	REQ		
0 REV.	11-13-01 DATE	UTB	11/14/01

DRAWING APPROVALS

REV	CHANGE TYPE	CHANGE CONTROL SYSTEM	CHANGE REQUEST NUMBER	DESCRIPTION	DSN	CHK	DEPT	DATE	PE	DATE	PJ	DATE	REQ	DATE	UTB	DATE	RPE	RPE NO	DATE	ST	CV	EC	EE	EM	IE	M	PD	SE	AR
0				CERTIFIED FOR CONSTRUCTION – 10/26/01	HG	VGS		11/15/01		11/14/01		11/14/01				11/14/01	VGS	00106009	10/26/01	REW	–	WRS	AK	WRS	BWJ	–	MP	–	ED

REVISION OR ISSUE PURPOSE — REVISION APPROVALS — SQUAD CHECK

NO REPRESENTATION OR WARRANTY, EXPRESSED OR IMPLIED, IS MADE AS TO THE ACCURACY, COMPLETENESS OR USEFULNESS OF THE INFORMATION OR STATEMENTS CONTAINED IN THESE DRAWINGS, OR THAT THE USE OR DISCLOSURE OF ANY INFORMATION, APPARATUS, METHOD, OR PROCESS DISCLOSED IN THESE DRAWINGS MAY NOT INFRINGE PRIVATE RIGHTS OF OTHERS. NO LIABILITY IS ASSUMED WITH RESPECT TO THE USE OF, OR FOR DAMAGES RESULTING FROM THE USE OF ANY INFORMATION, APPARATUS, METHOD, OR PROCESS DISCLOSED IN THESE DRAWINGS. DRAWINGS MADE AVAILABLE FOR INFORMATION TO BIDDER ARE NOT TO BE USED FOR OTHER PURPOSES AND ARE TO BE RETURNED UPON REQUEST OF THE FORWARDING CONTRACTOR.

NUMBER OF SECTION OR DETAIL
DRAWING ON WHICH SECTION OR DETAIL IS SHOWN OR TAKEN
SECTION AND DETAIL KEY

THIS DOCUMENT CONTROLLED BY
CHANGE CONTROL SYSTEM 3
ENGINEERING PROCEDURE SNS-ENG-Q001

Date: 11/13/2001 Time: 11:09:06
C:\DOCUMENTS AND SETTINGS\
HOEFL.JEL\PROJECTS\2000\VGL\ADD\VGA_SA\VGL_PLOT\21-02-43.DWG

AutoCAD