NEXT ASS'Y: FINAL ASS'Y:

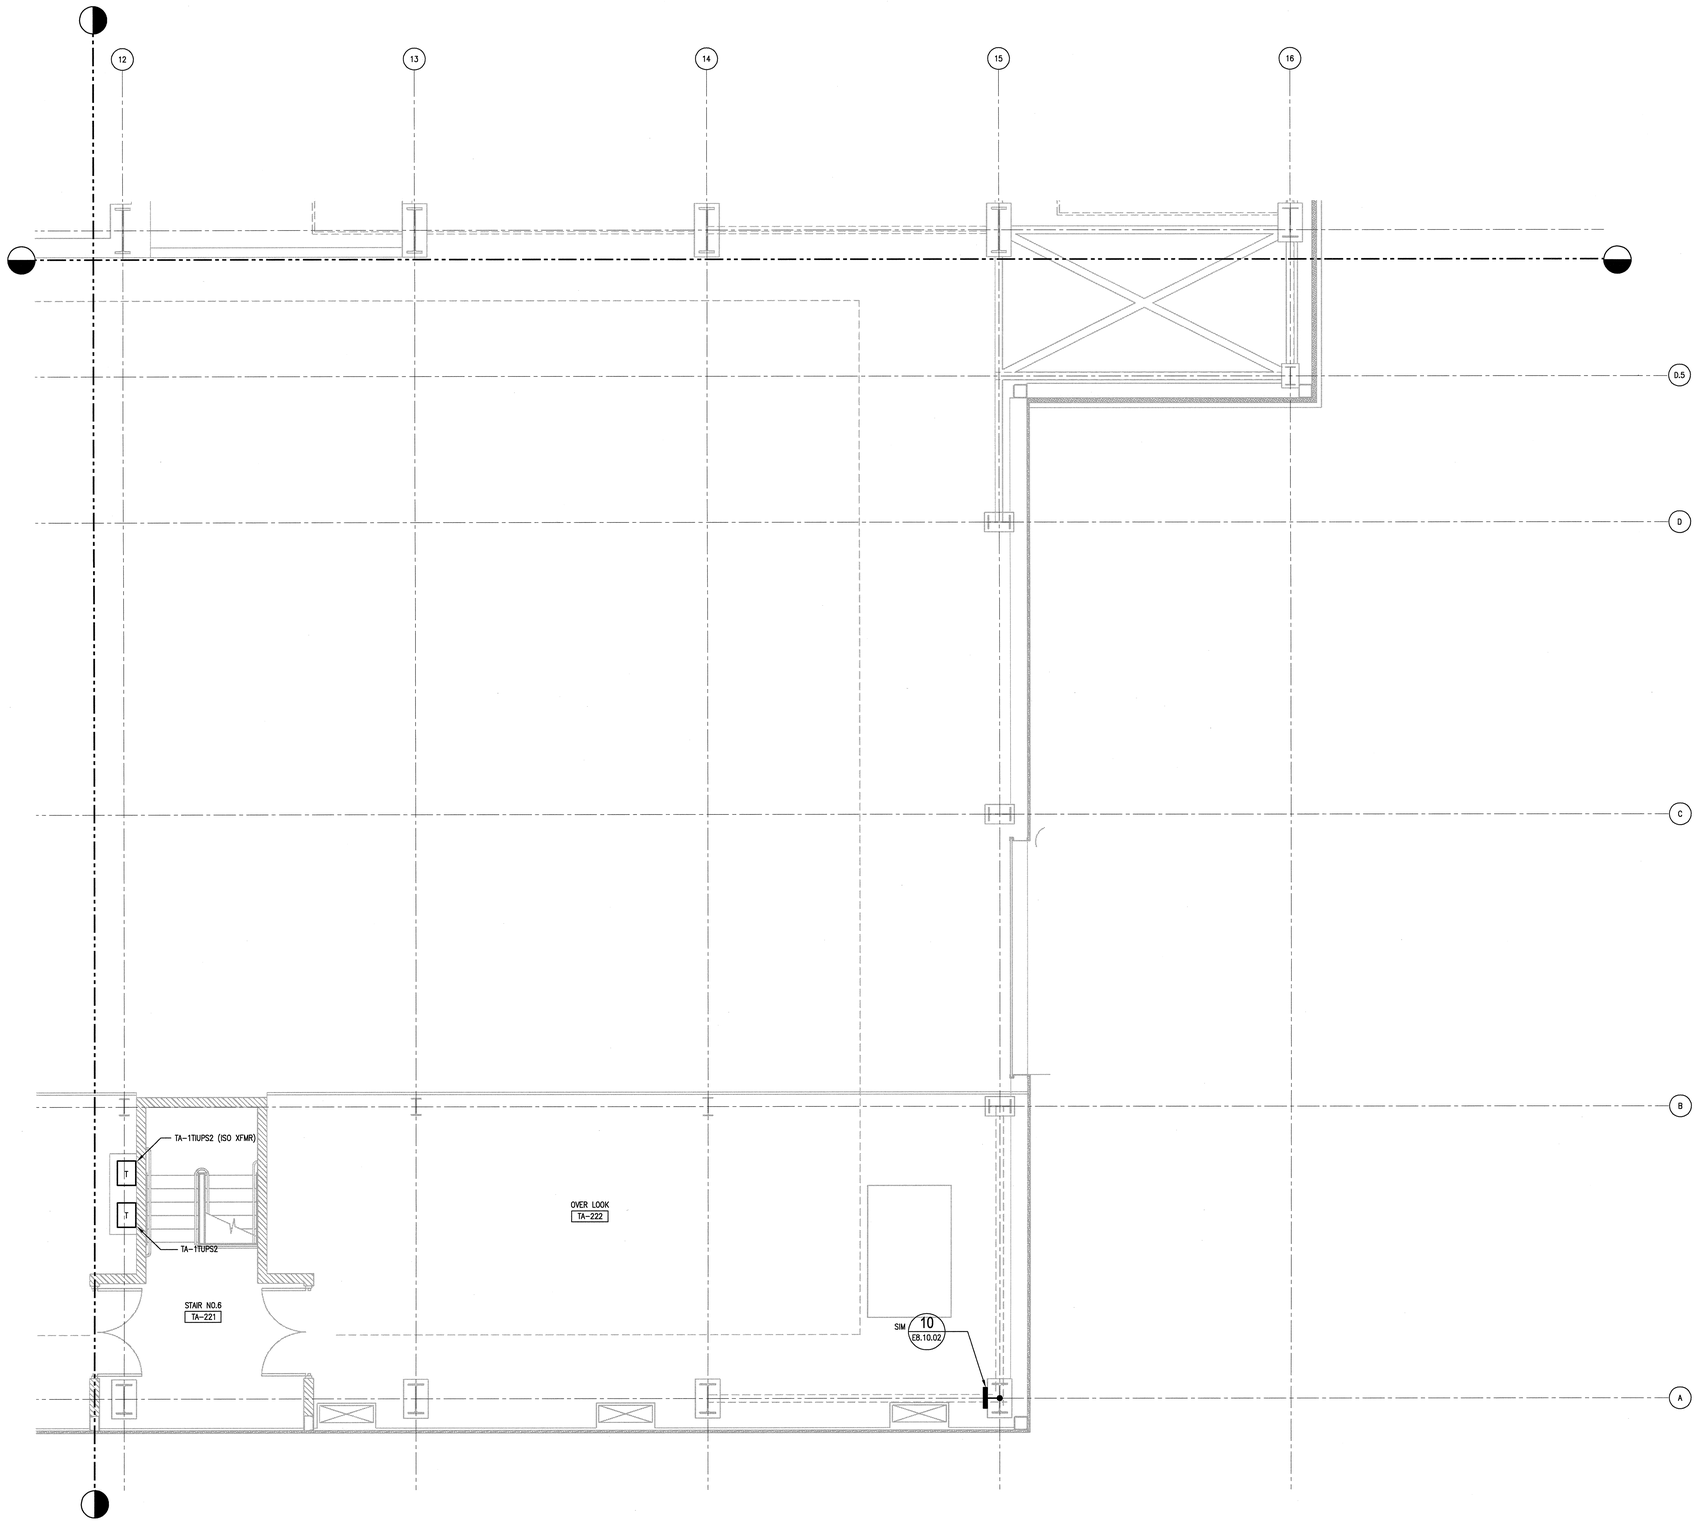

GENERAL NOTES:

1. NOT USED.
2. ALL GROUNDING CONDUCTORS SHALL BE #4/0 STRANDED BARE COPPER (SBC), UNLESS NOTED OTHERWISE.
3. ALL GROUND CONNECTIONS SHALL BE EXOTHERMIC.
4. STUB-UP UNDERGROUND CONDUIT W/ GROUNDING BUSHING.
5. INSTALL GROUND BAR ON COLUMNS AS SHOWN. GROUND STEEL COLUMN TO THE GROUND BAR, IF INSTALLED ON THE COLUMN, UNLESS SHOWN OTHERWISE, GROUND ALTERNATE STEEL COLUMN AND REBAR DIRECTLY TO GROUND GRID CONDUCTORS.
6. LIGHTNING PROTECTION SYSTEM DOWN CONDUCTORS TO BE ATTACHED TO STRUCTURAL STEEL OR CONCRETE COLUMNS WITH UL LISTED CONNECTORS.
7. IN EACH AREA CONTAINING ELECTRICAL EQUIPMENT, ACCESS TO THE GROUNDING SYSTEM MUST BE AVAILABLE EITHER FROM STRUCTURAL STEEL OR THE BUILDING GROUND GRID.
8. ALL GROUND CONDUCTORS SHOWN WITHIN THE BUILDING ARE EMBEDDED IN THE FLOOR CONCRETE.

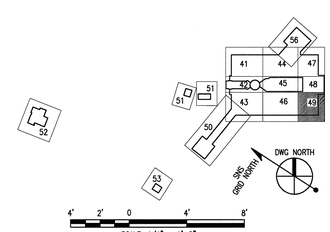

108030700-E8E-8700-A161

Knight/Jacobs

Knight/Jacobs Joint Venture
701 Scarboro Road, MS 8253
Oak Ridge, TN 37830
865-241-9433
fax 865-241-3400

KNIGHT
Knight Advanced Technology
540 West Randolph Street
Chicago, IL 60661

UT-BATTLE

Oak Ridge National Laboratory
managed for the DEPARTMENT OF ENERGY under
U.S. GOVERNMENT contract DE-AC05-00OR22725
UT-BATTLE, LLC. • Oak Ridge, Tennessee

PROJECT NAME:
SPALLATION NEUTRON SOURCE

TARGET BUILDING ELECTRICAL GROUNDING PLAN LEVEL 2, SECTOR 49

1	48	49	50	PLANT	BLDG	FL	SH.	OF	TYPE	CLASS
3	E	X	X	8	8700		1	1	P	U

51	52	53	WBS		REV
NC	NA		1.8.3.7	E7.02.49	0

DSN	H GROVER	10/26/01
DRW	L. MAKOVSKY	10/26/01
CHK	V.STEFFEN	10/26/01
DEPT		
PE		11/13/01
PJ		11/13/01
REQ		
UTB		11/13/01

RPE: VICTOR G. STEFFEN, REGISTERED ENGINEER, STATE OF TENNESSEE

0 10-26-01
REV. DATE
DRAWING APPROVALS

REV	CHANGE TYPE	CHANGE CONTROL SYSTEM	CHANGE REQUEST NUMBER	DESCRIPTION	DSN	CHK	DEPT
0				CERTIFIED FOR CONSTRUCTION – 10/26/01	HG	VGS	

REVISION OR ISSUE PURPOSE

DATE	PE	DATE	PJ	DATE	REQ	DATE	UTB	DATE	RPE	RPE NO	DATE
		11/13/01		11/13/01				11/13/01	VGS	00106009	10/26/01

REVISION APPROVALS

REW	–	WRS	AK	WRS	BWJ	–	MP	–	ED
ST	CV	EC	EE	EM	IE	M	PD	SE	AR

SQUAD CHECK

NO REPRESENTATION OR WARRANTY, EXPRESSED OR IMPLIED, IS MADE AS TO THE ACCURACY, COMPLETENESS OR USEFULNESS OF THE INFORMATION OR STATEMENTS CONTAINED IN THESE DRAWINGS, OR THAT THE USE OR DISCLOSURE OF ANY INFORMATION, APPARATUS, METHOD, OR PROCESS DISCLOSED IN THESE DRAWINGS MAY NOT INFRINGE PRIVATE RIGHTS OF OTHERS. NO LIABILITY IS ASSUMED WITH RESPECT TO THE USE OF, OR FOR DAMAGES RESULTING FROM THE USE OF ANY INFORMATION, APPARATUS, METHOD, OR PROCESS DISCLOSED IN THESE DRAWINGS. DRAWINGS MADE AVAILABLE FOR INFORMATION TO BIDDER ARE NOT TO BE USED FOR OTHER PURPOSES AND ARE TO BE RETURNED UPON REQUEST OF THE FORWARDING CONTRACTOR.

NUMBER OF SECTION OR DETAIL
DRAWING ON WHICH SECTION OR DETAIL IS SHOWN OR TAKEN
SECTION AND DETAIL KEY

THIS DOCUMENT CONTROLLED BY
CHANGE CONTROL SYSTEM 3
ENGINEERING PROCEDURE SNS-ENG-0001

Date: 10/24/2001 Time: 10:35:47
Username: RORDS
RDSFS_VOL2:PROJECTS\1000\100_CADD\CADD_SA\7-NS_PLDT\27-02-49.DWG

AutoCAD