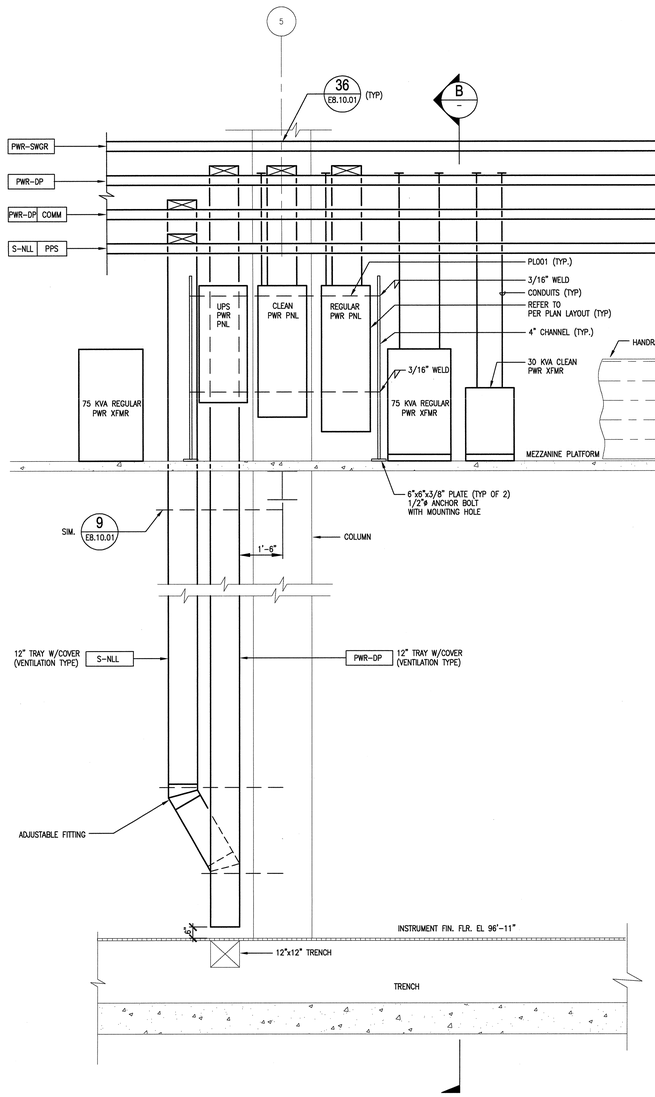

A TYPICAL POWER TRAY AND EQUIPMENT ELEVATION
E4.01.43, E4.02.43 1/2"=1'-0"

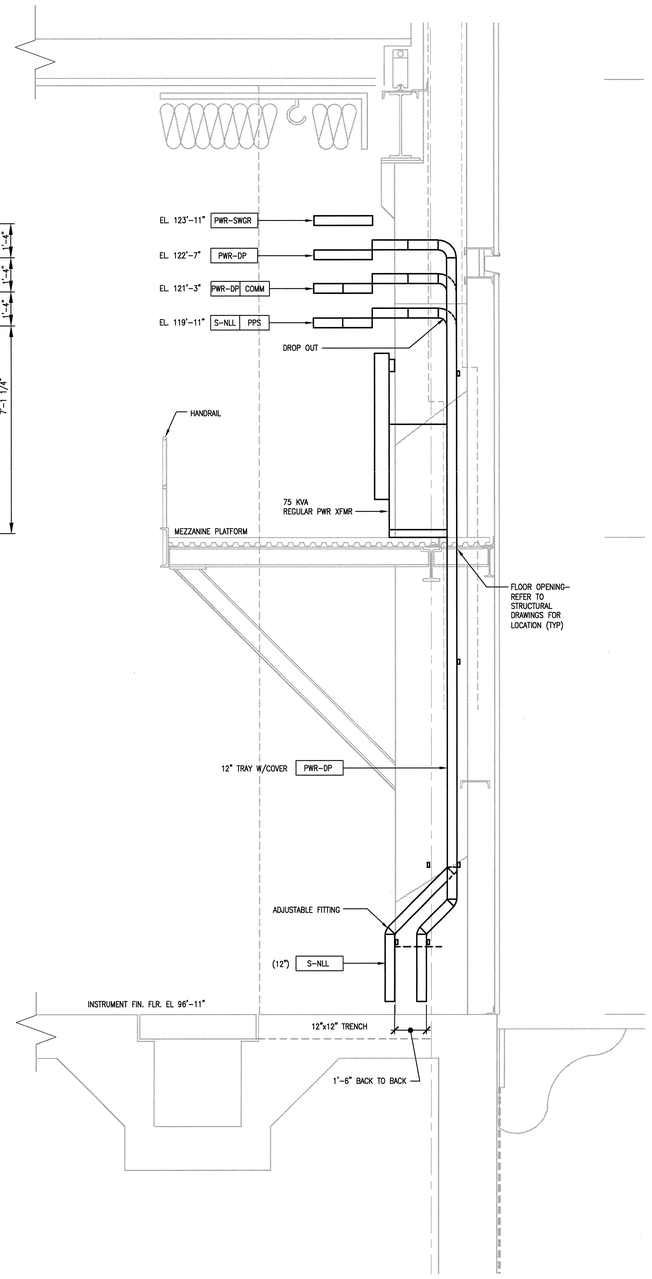

B TYPICAL POWER TRAY AND EQUIPMENT ELEVATION
– 1/2"=1'-0"

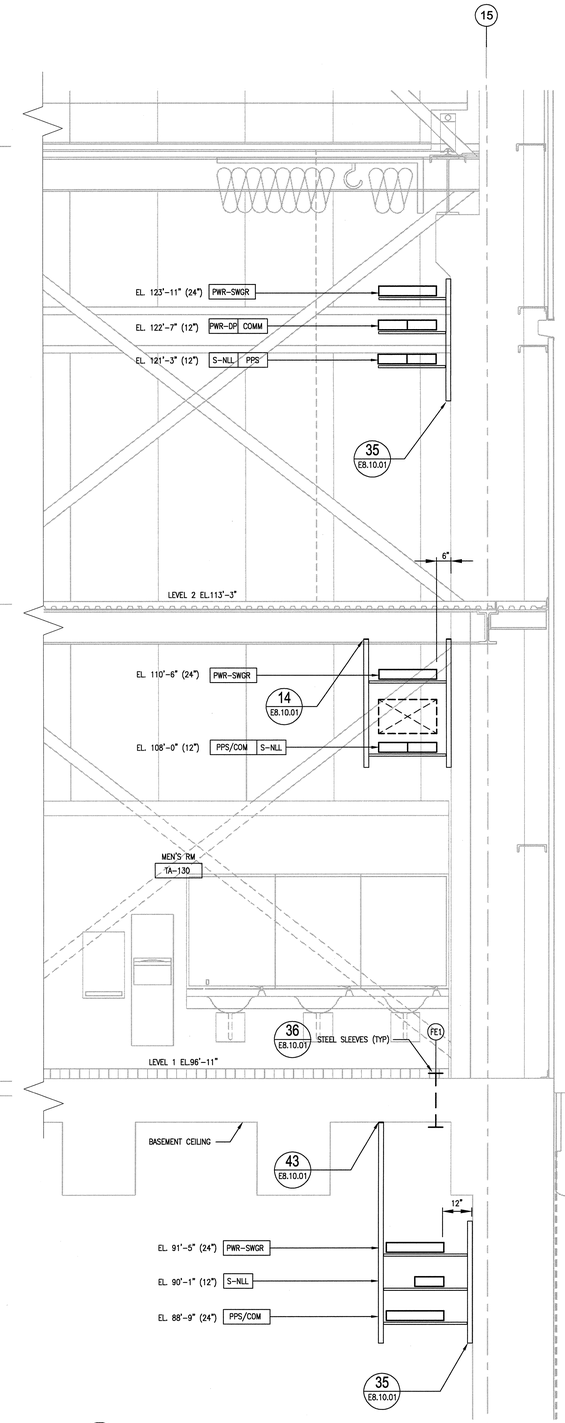

D TYPICAL CABLE TRAY - TRANSVERSE SECTION AT COL '15'
E4.01.49, E4.02.49 1/2"=1'-0"

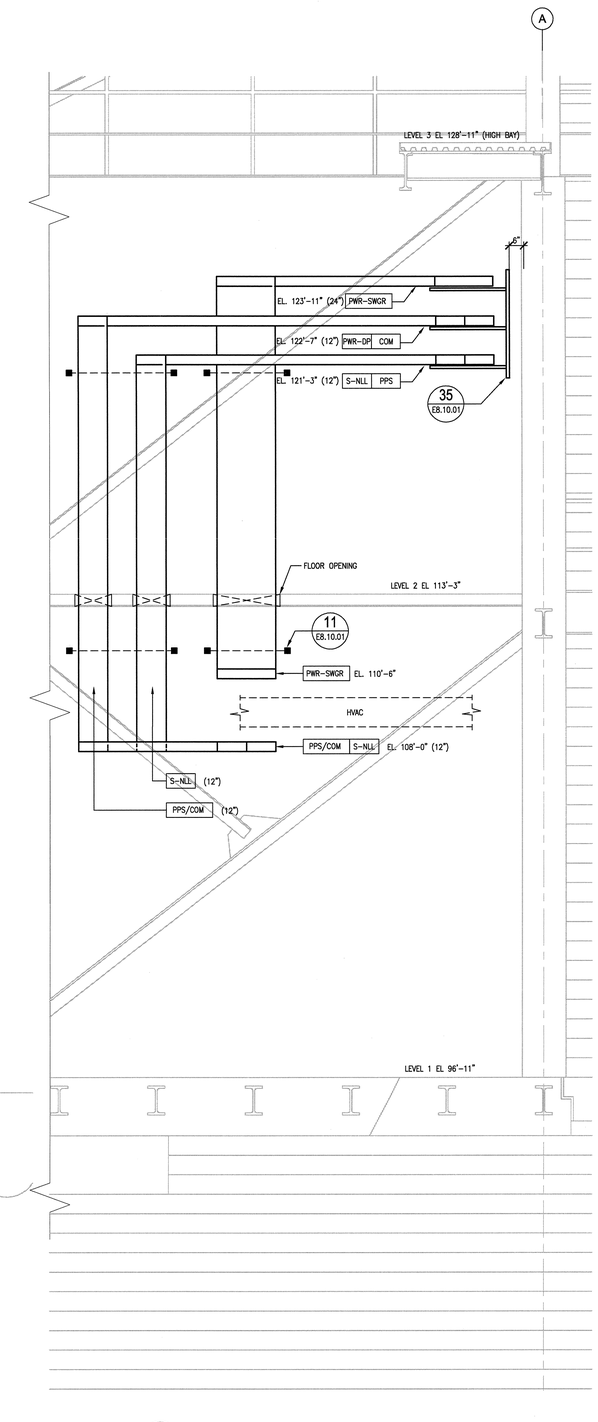

C TYPICAL TRANSVERSE SECTION AT COL 'A'
E4.01.49, E4.02.49 1/2"=1'-0"

2' 1' 0 2' 4'
SCALE: 1/2" = 1'-0"

108030700-E8E-8700-A182

Knight/Jacobs Joint Venture
701 Scarboro Road, MS B253
Oak Ridge, TN 37830
865-241-9433
fax 865-241-3400

KNIGHT
Knight Advanced Technology
240 West Randolph Street
Chicago, IL 60601

UT-BATTELLE
Oak Ridge National Laboratory
managed for the DEPARTMENT OF ENERGY under
U.S. GOVERNMENT contract DE-AC05-000R22725
UT-BATTELLE, LLC. • Oak Ridge, Tennessee

PROJECT NAME:
SPALLATION NEUTRON SOURCE

TARGET BUILDING
ENLARGED PLANS & SECTIONS

1	48	49	50	PLANT	BLDG	FL	SH.	OF	TYPE	CLASS
3	E	X	X	8	8700		1	1	P	U
51		52		53	WBS					REV
NC		NA			1.8.3.7		E8.10.35			0

DSN	H GROVER	10/26/01
DRW	L. MAKOVSKY	10/26/01
CHK	V.STEFFEN	10/26/01
DEPT		
PE	R L Dean	11/8/01
PJ	R A Dean	11/13/01
REQ		
UTB	M Stumm	11/13/01

RPE
VICTOR G. STEFFEN
REGISTERED ENGINEER
10-26-01
CONTRACTOR
REG. 00106001
STATE OF TENNESSEE

0 10-26-01
REV. DATE

DRAWING APPROVALS

REV	CHANGE TYPE	CHANGE CONTROL SYSTEM	CHANGE REQUEST NUMBER	DESCRIPTION	HG	VGS	
0				CERTIFIED FOR CONSTRUCTION – 10/26/01	HG	VGS	
					DSN	CHK	DEPT

REVISION OR ISSUE PURPOSE

DATE	PE	DATE	PJ	DATE	REQ	DATE	UTB	DATE	RPE	RPE NO	DATE
	RAD	11/13/01	RAD	11/13/01			MS	11/13/01	VGS	00106009	10/26/01

REVISION APPROVALS

REW	–	WRS	AK	WRS	BWJ	–	MP	–	ED
ST	CV	EC	EE	EM	IE	M	PD	SE	AR

SQUAD CHECK

NO REPRESENTATION OR WARRANTY, EXPRESSED OR IMPLIED, IS MADE AS TO THE ACCURACY, COMPLETENESS OR USEFULNESS OF THE INFORMATION OR STATEMENTS CONTAINED IN THESE DRAWINGS, OR THAT THE USE OR DISCLOSURE OF ANY INFORMATION, APPARATUS, METHOD, OR PROCESS DISCLOSED IN THESE DRAWINGS MAY NOT INFRINGE PRIVATE RIGHTS OF OTHERS. NO LIABILITY IS ASSUMED WITH RESPECT TO THE USE OF, OR FOR DAMAGES RESULTING FROM THE USE OF ANY INFORMATION, APPARATUS, METHOD, OR PROCESS DISCLOSED IN THESE DRAWINGS. DRAWINGS MADE AVAILABLE FOR INFORMATION TO BIDDER ARE NOT TO BE USED FOR OTHER PURPOSES AND ARE TO BE RETURNED UPON REQUEST OF THE FORWARDING CONTRACTOR.

NUMBER OF SECTION OR DETAIL
DRAWING ON WHICH SECTION OR DETAIL IS SHOWN OR TAKEN
SECTION AND DETAIL KEY

THIS DOCUMENT CONTROLLED BY
CHANGE CONTROL SYSTEM 3
ENGINEERING PROCEDURE SNS-ENG-0001

Date: 10/24/2001 Time: 10:23:32
Username: WALKERMJ
KDGFS_WS:[PROJECTS]SNS]00_CADD]CAD_CAT]NS_PLOT]E8-10-35.DWG

AutoCAD