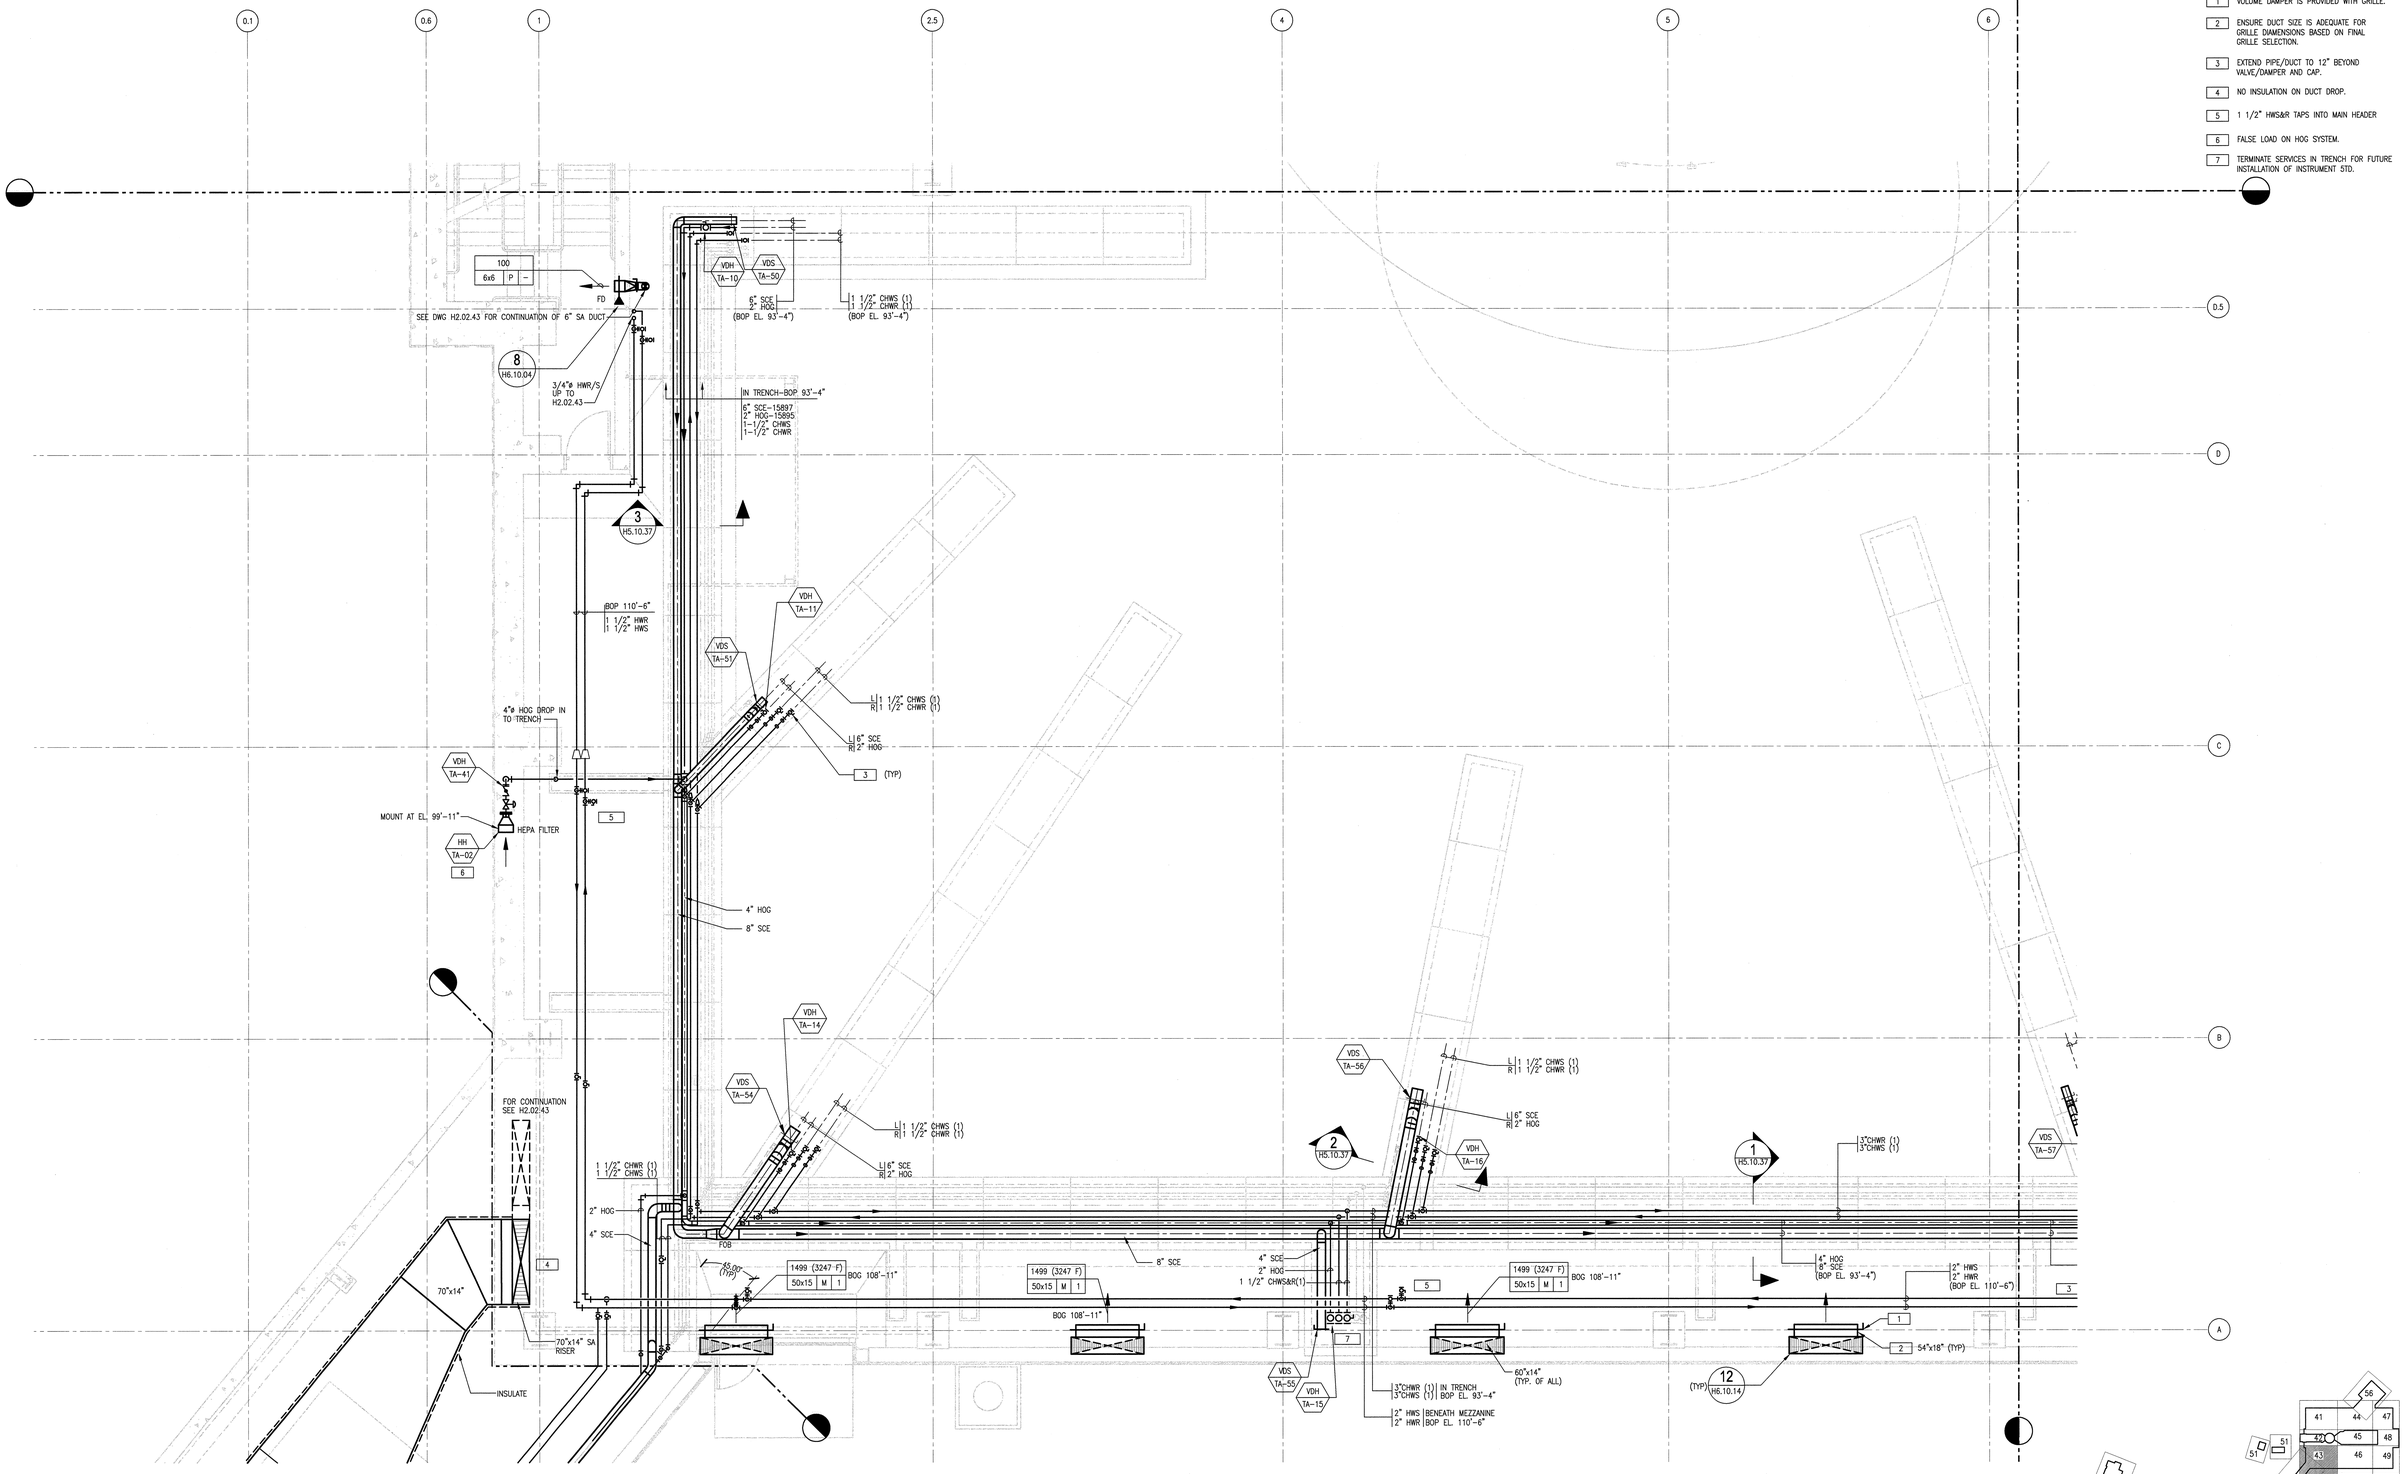

KEYED NOTES:

1. VOLUME DAMPER IS PROVIDED WITH GRILLE.
2. ENSURE DUCT SIZE IS ADEQUATE FOR GRILLE DIAMENSIONS BASED ON FINAL GRILLE SELECTION.
3. EXTEND PIPE/DUCT TO 12" BEYOND VALVE/DAMPER AND CAP.
4. NO INSULATION ON DUCT DROP.
5. 1 1/2" HWS&R TAPS INTO MAIN HEADER
6. FALSE LOAD ON HOG SYSTEM.
7. TERMINATE SERVICES IN TRENCH FOR FUTURE INSTALLATION OF INSTRUMENT STD.

NO REPRESENTATION OR WARRANTY, EXPRESSED OR IMPLIED, IS MADE AS TO THE ACCURACY, COMPLETENESS OR USEFULNESS OF THE INFORMATION OR STATEMENTS CONTAINED IN THESE DRAWINGS, OR THAT THE USE OR DISCLOSURE OF ANY INFORMATION, APPARATUS, METHOD, OR PROCESS DISCLOSED IN THESE DRAWINGS MAY NOT INFRINGE PRIVATE RIGHTS OF OTHERS. NO LIABILITY IS ASSUMED WITH RESPECT TO THE USE OF, OR FOR DAMAGES RESULTING FROM THE USE OF ANY INFORMATION, APPARATUS, METHOD, OR PROCESS DISCLOSED IN THESE DRAWINGS. DRAWINGS MADE AVAILABLE FOR INFORMATION TO BIDDER ARE NOT TO BE USED FOR OTHER PURPOSES AND ARE TO BE RETURNED UPON REQUEST OF THE FORWARDING CONTRACTOR.

NUMBER OF SECTION OR DETAIL — DRAWING ON WHICH SECTION OR DETAIL IS SHOWN OR TAKEN

SECTION AND DETAIL KEY

THIS DOCUMENT CONTROLLED BY

CHANGE CONTROL SYSTEM 3

ENGINEERING PROCEDURE SNS-ENG-0001

REV	CHANGE TYPE	CHANGE CONTROL SYSTEM	CHANGE REQUEST NUMBER	DESCRIPTION	DSN	CHK	DEPT
0				CERTIFIED FOR CONSTRUCTION – 11/13/01	MMK	BWJ	

REVISION OR ISSUE PURPOSE

DATE	PE	DATE	PJ	DATE	REQ	DATE	UTB	DATE	RPE	RPE NO	DATE
	RAD	11/13/01	RAD	11/13/01			JPK	11/13/01	BWJ	105869	11/13/01

REVISION APPROVALS

REW	–	WRS	AK	WRS	BWJ	–	MP	–	ED
ST	CV	EC	EE	EM	IE	M	PD	SE	AR

SQUAD CHECK

RPE: BRUCE W. JOHNSON, REGISTERED ENGINEER, AGRICULTURE, CONTRACT NO. 00101869, STATE OF TENNESSEE

0 REV. 11/13/01 DATE

DRAWING APPROVALS

DSN	M.KEHOE	11/13/01
DRW	J.STEN	11/13/01
CHK	B.JOHNSON	11/13/01
DEPT		
PE	RAD Jones	11/13/01
PJ	R.A. Dean	11/13/01
REQ		
UTB	JPK Johnson	11/13/01

108030700-H8E-8700-A009

Knight/Jacobs Joint Venture
701 Scarboro Road, MS 8253
Oak Ridge, TN 37830
865-241-9433
fax 865-241-3400

KNIGHT
Knight Advanced Technology
540 West Randolph Street
Chicago, IL 60661

UT-BATTELLE
Oak Ridge National Laboratory
managed for the DEPARTMENT OF ENERGY under U.S. GOVERNMENT contract DE-AC05-00OR22725
UT-BATTELLE, LLC. © Oak Ridge, Tennessee

PROJECT NAME:
SPALLATION NEUTRON SOURCE

TARGET BUILDING
HVAC FLOOR PLAN, INSTRUMENT LEVEL
LEVEL 1, SECTOR 43

1	48	49	50	PLANT	BLDG	FL	SH.	OF	TYPE	CLASS
3	H	X	X	8	8700		1	1	P	U
51		52		53	WBS					REV
NC		NA			1.8.3.7		H2.01.43			0

Date: 11/13/2001 Time: 16:08:33
Username: 00084
K:\SPS_AE\PROJECTS\7000\700_CADD\H8A_SA\2140_PLOT\#2D-01-43.DWG

AutoCAD