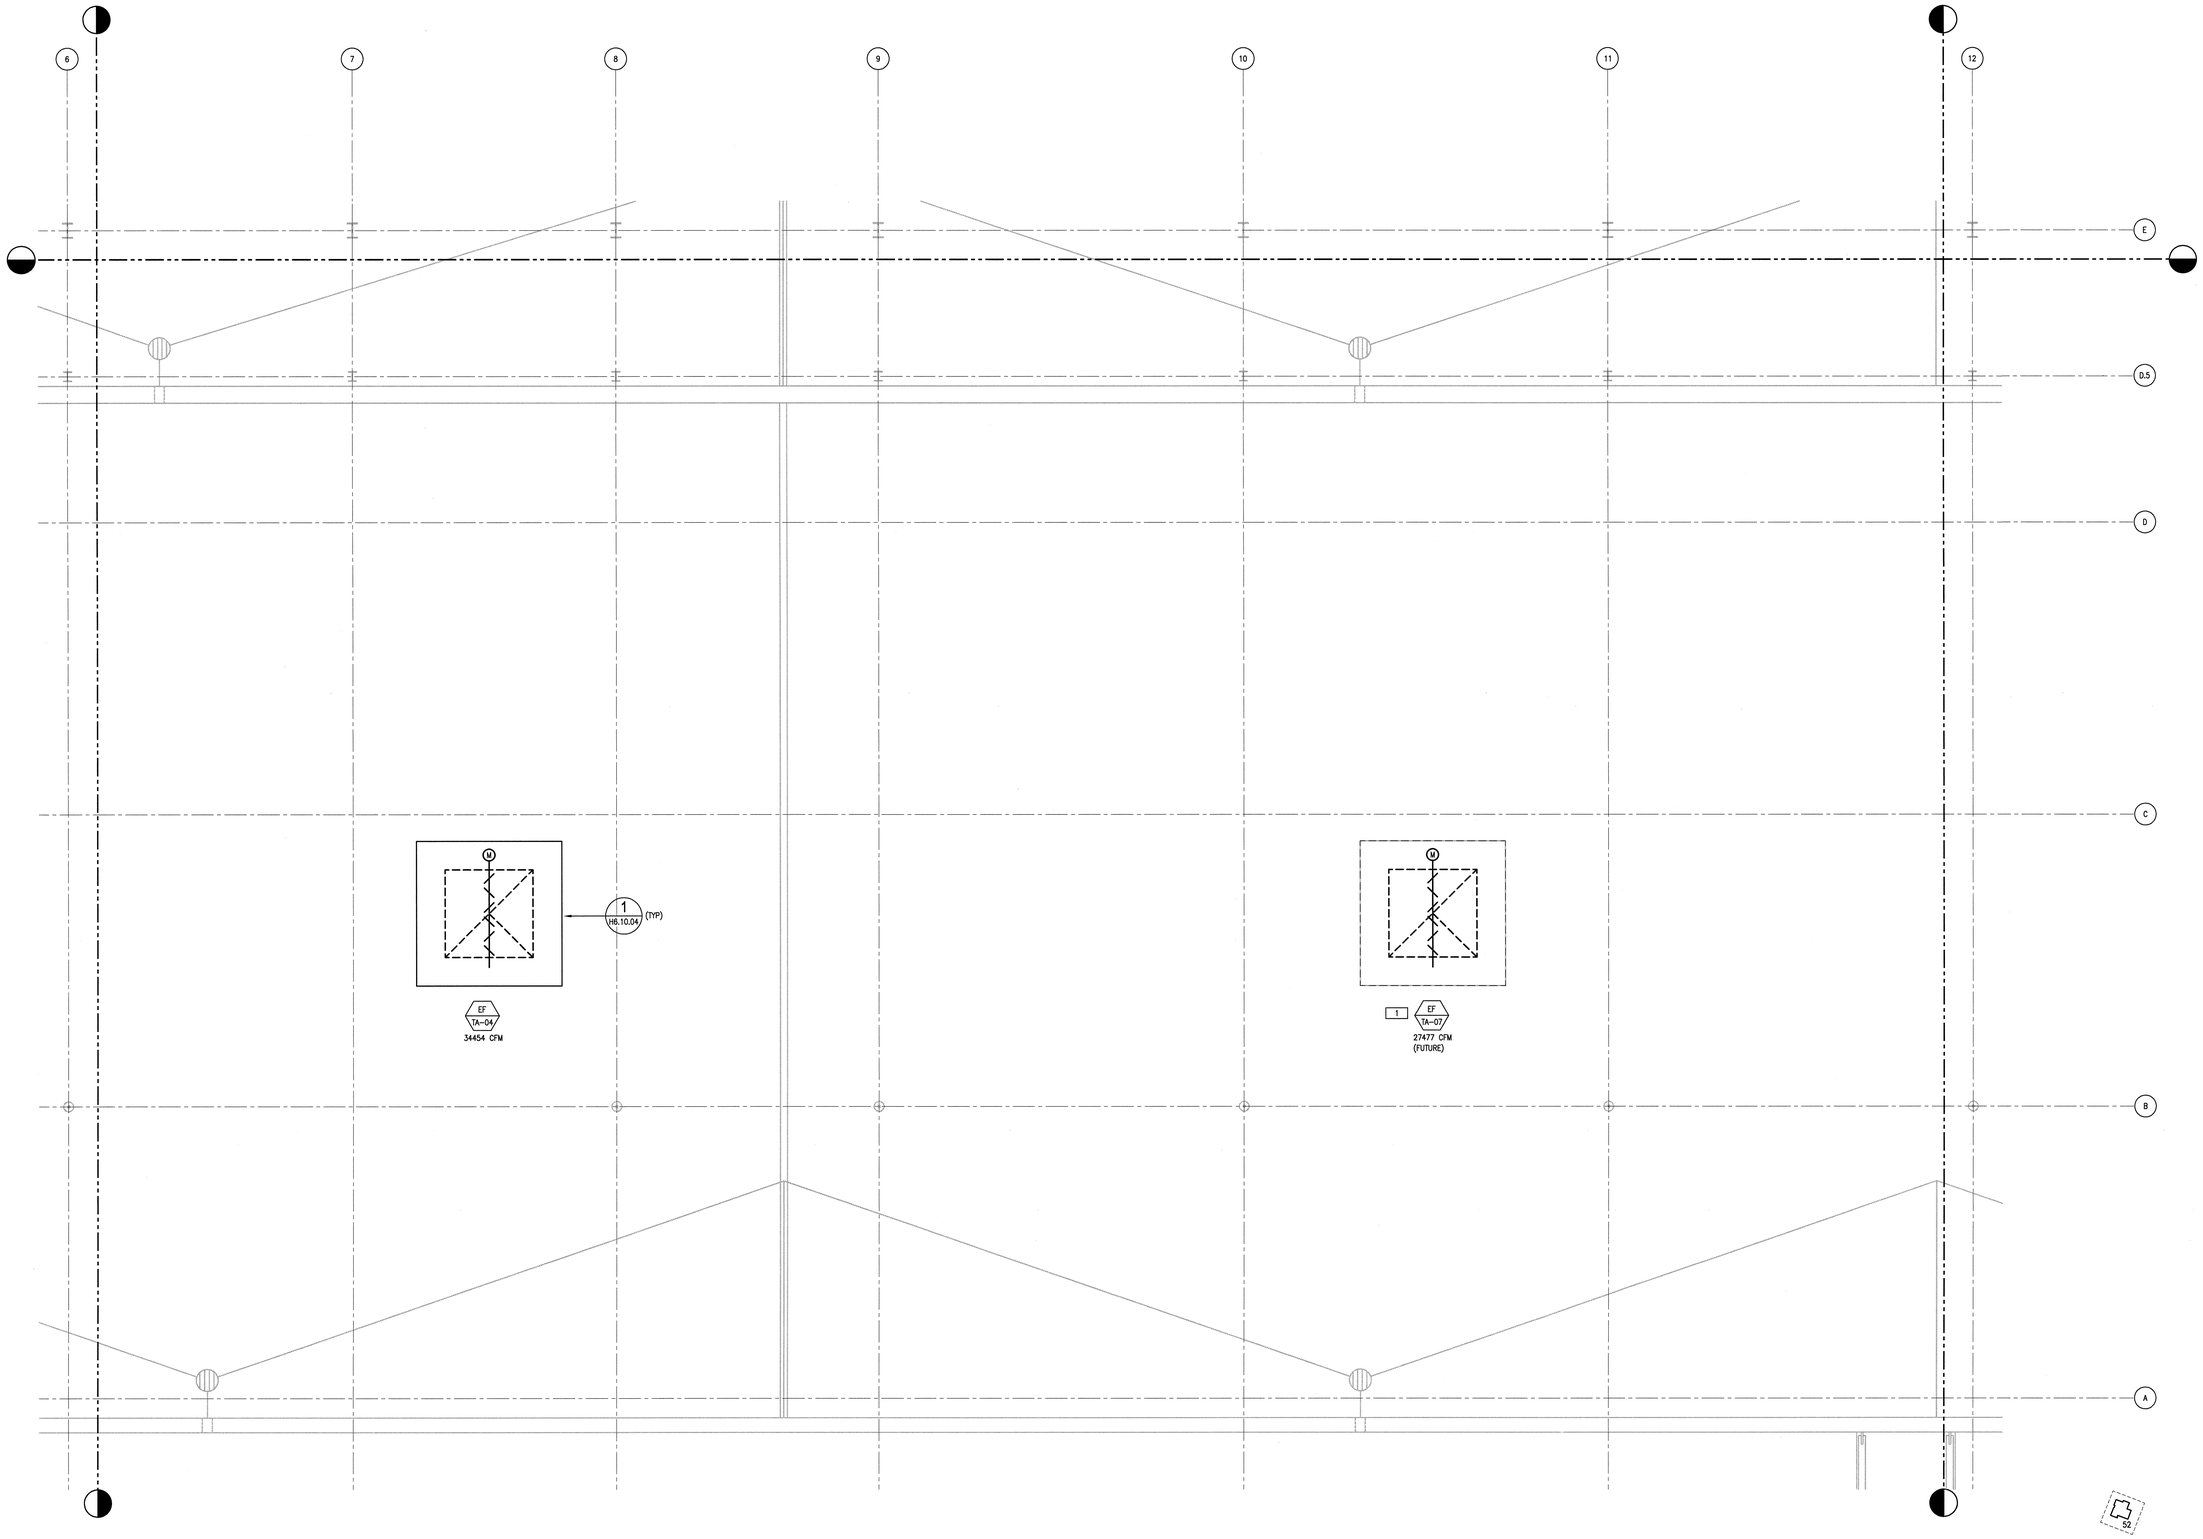

KEYED NOTES:

1. FAN TO BE PROVIDED LATER, INSTALL CURB ONLY AND SEAL OPENING WITH STEEL CAP. TYPICAL FOR ALL FUTURE UNITS.

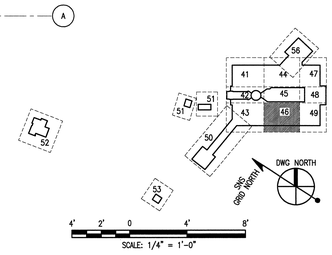

108030700-H8E-8700-A043

Knight/Jacobs Joint Venture
701 Scarboro Road, MS 8253
Oak Ridge, TN 37830
865-241-9433
fax 865-241-3400

KNIGHT
Knight Advanced Technology
549 West Randolph Street
Chicago, IL 60661

UT-BATTELLE
Oak Ridge National Laboratory
managed for the DEPARTMENT OF ENERGY under
U.S. GOVERNMENT contract DE-AC05-00OR22725
UT-BATTELLE, LLC, © Oak Ridge, Tennessee

PROJECT NAME:
SPALLATION NEUTRON SOURCE

TARGET BUILDING
HVAC ROOF PLAN
SECTOR 46

1	48	49	50	PLANT	BLDG	FL	SH.	OF	TYPE	CLASS
3	H	X	X	8	8700		1	1	P	U
51		52		53	WBS					REV
NC		NA			1.8.3.7		H2.09.46			0

DSN	M.KEHOE	10/26/01	
DRW	J.STEIN	10/26/01	
CHK	B.JOHNSON	10/26/01	
DEPT			
PE		11/14/01	
PJ	R.A. Dean	11/13/01	
REQ			
UTB		11/14/01	

RPE
BRUCE W. JOHNSON
REGISTERED ENGINEER
ARCHITECTURE
CONSTRUCTION
ENGINEERING
No. 101197
STATE OF TENNESSEE

0 REV. 10/26/01 DATE

DRAWING APPROVALS

REV	CHANGE TYPE	CHANGE CONTROL SYSTEM	CHANGE PROCEDURE NUMBER	DESCRIPTION	DSN	CHK	DEPT	DATE	PE	DATE	PJ	DATE	REQ	DATE	UTB	DATE	RPE	RPE NO	DATE
0				CERTIFIED FOR CONSTRUCTION - 10/26/01	MMK	BWJ				11/15/01	RAD	11/13/01				11/14/01	BWJ	105869	10/26/01

REVISION OR ISSUE PURPOSE — REVISION APPROVALS

REW	–	WRS	AK	WRS	BWJ	–	MP	–	ED
ST	CV	EC	EE	EM	IE	M	PD	SE	AR

SQUAD CHECK

NO REPRESENTATION OR WARRANTY, EXPRESSED OR IMPLIED, IS MADE AS TO THE ACCURACY, COMPLETENESS OR USEFULNESS OF THE INFORMATION OR STATEMENTS CONTAINED IN THESE DRAWINGS, OR THAT THE USE OR DISCLOSURE OF ANY INFORMATION, APPARATUS, METHOD, OR PROCESS DISCLOSED IN THESE DRAWINGS MAY NOT INFRINGE PRIVATE RIGHTS OF OTHERS. NO LIABILITY IS ASSUMED WITH RESPECT TO THE USE OF, OR FOR DAMAGES RESULTING FROM THE USE OF ANY INFORMATION, APPARATUS, METHOD, OR PROCESS DISCLOSED IN THESE DRAWINGS. DRAWINGS MADE AVAILABLE FOR INFORMATION TO BIDDER ARE NOT TO BE USED FOR OTHER PURPOSES AND ARE TO BE RETURNED UPON REQUEST OF THE FORWARDING CONTRACTOR.

NUMBER OF SECTION OR DETAIL
DRAWING ON WHICH SECTION OR DETAIL IS SHOWN OR TAKEN
SECTION AND DETAIL KEY

THIS DOCUMENT CONTROLLED BY
CHANGE CONTROL SYSTEM 3
ENGINEERING PROCEDURE SNS-ENG-G001

Date: 10/23/2001 Time: 10:39:17
Username: RDORSA
H:\SPE_WS\DRAWINGS\TD\SNS\NS_CAD\H\NSR_SA\H2_H\P\U-00-46.DWG

AutoCAD