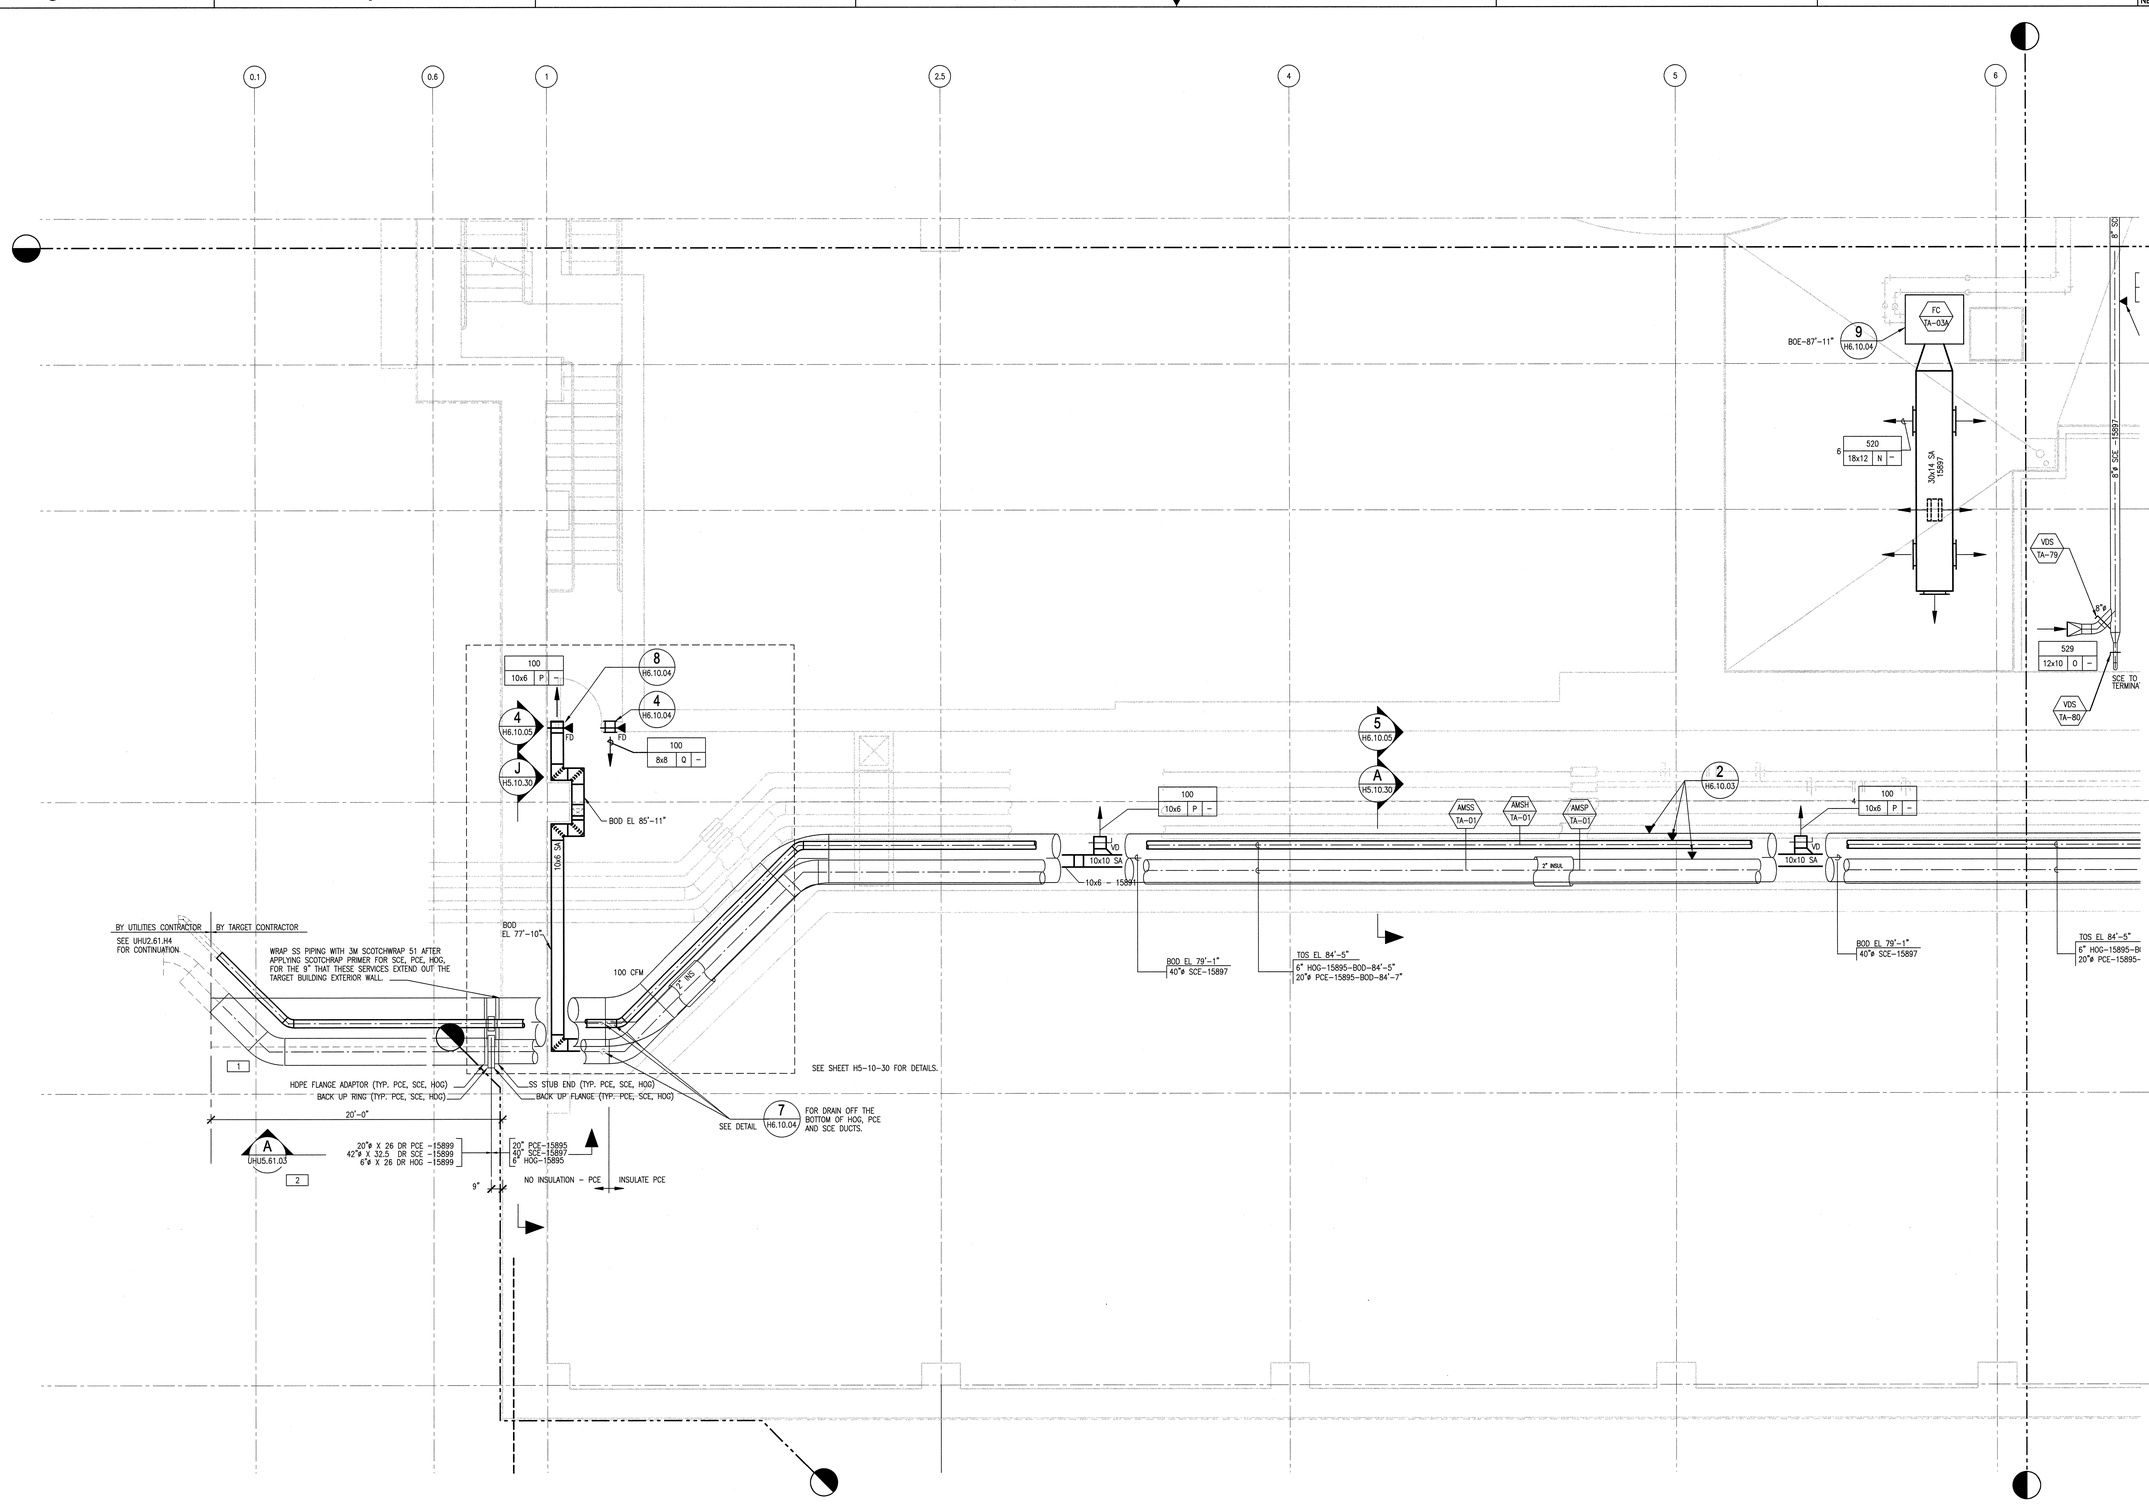

GENERAL NOTES:

A. SEE SHEET H3.B1.43 FOR HYDRONIC PIPING SYSTEMS AND PIPE AND DUCT SUPPORT DETAILS.

KEYED NOTES:

1. 40" SCE, 20" PCE, 6" HOG TO EXTEND 20'-0" FROM EDGE OF TARGET BUILDING. UTILITIES CONTRACTOR WILL TAKE SERVICES FROM THIS POINT.
2. DWG. UHUS61.03 IS A PART OF SITE UTILITIES.

NO REPRESENTATION OR WARRANTY, EXPRESSED OR IMPLIED, IS MADE AS TO THE ACCURACY, COMPLETENESS OR USEFULNESS OF THE INFORMATION OR STATEMENTS CONTAINED IN THESE DRAWINGS, OR THAT THE USE OR DISCLOSURE OF ANY INFORMATION, APPARATUS, METHOD, OR PROCESS DISCLOSED IN THESE DRAWINGS MAY NOT INFRINGE PRIVATE RIGHTS OF OTHERS. NO LIABILITY IS ASSUMED WITH RESPECT TO THE USE OF, OR FOR DAMAGES RESULTING FROM THE USE OF ANY INFORMATION, APPARATUS, METHOD, OR PROCESS DISCLOSED IN THESE DRAWINGS. DRAWINGS MADE AVAILABLE FOR INFORMATION TO BIDDER ARE NOT TO BE USED FOR OTHER PURPOSES AND ARE TO BE RETURNED UPON REQUEST OF THE FORWARDING CONTRACTOR.

NUMBER OF SECTION OR DETAIL — DRAWING ON WHICH SECTION OR DETAIL IS SHOWN OR TAKEN

SECTION AND DETAIL KEY

THIS DOCUMENT CONTROLLED BY

CHANGE CONTROL SYSTEM 3

ENGINEERING PROCEDURE SNS-ENG-G001

REV	CHANGE TYPE	CHANGE CONTROL SYSTEM	CHANGE REQUEST NUMBER	DESCRIPTION	DSN	CHK	DEPT
0				CERTIFIED FOR CONSTRUCTION - 11/13/01	MMK	BWJ	

REVISION OR ISSUE PURPOSE

DATE	PE	DATE	PJ	DATE	REQ	DATE	UTB	DATE	RPE	RPE NO	DATE
	11/13/01	RAP	11/14/01				11/14/01	BWJ	105869	11/13/01

REVISION APPROVALS

REW	-	WRS	AK	WRS	BWJ	-	MP	-	ED
ST	CV	EC	EE	EM	IE	M	PD	SE	AR

SQUAD CHECK

RPE

BRUCE W. JOHNSON REGISTERED ENGINEER AGRICULTURE NO. 101599 STATE OF TENNESSEE

0 REV. 11/13/01 DATE

DSN	M.KEHOE	11/13/01
DRW	J.STEIN	11/13/01
CHK	B.JOHNSON	11/13/01
DEPT		
PE		11/13/01
PJ	RABean	11/14/01
REQ		
UTB		11/14/01

DRAWING APPROVALS

108030700-H8E-8700-A049

Knight/Jacobs Joint Venture
701 Scarboro Road, MS 8253
Oak Ridge, TN 37830
865-241-9433
fax 865-241-3400

KNIGHT
Knight Advanced Technology
540 West Randolph Street
Chicago, IL 60661

UT-BATTELLE

Oak Ridge National Laboratory
managed for the DEPARTMENT OF ENERGY under U.S. GOVERNMENT contract DE-AC05-00OR22725
UT-BATTELLE, LLC, © Oak Ridge, Tennessee

PROJECT NAME:
SPALLATION NEUTRON SOURCE

TARGET BUILDING
HVAC FLOOR PLAN, BASEMENT
LEVEL B1, SECTOR 43

1	48	49	50	PLANT	BLDG	FL	SH.	OF	TYPE	CLASS
3	H	X	X	8	8700		1	1	P	U

51	52	53	WBS		REV
NC	NA		1.8.3.7	H2.B1.43	0

AutoCAD

Date: 11/13/2001 Time: 17:21:24
Username: TWRW
H:\SPS_WBS\PROJECTS\TARG\TGS_CAD\DRW_SA\143_FLOT\U-01-43.DWG