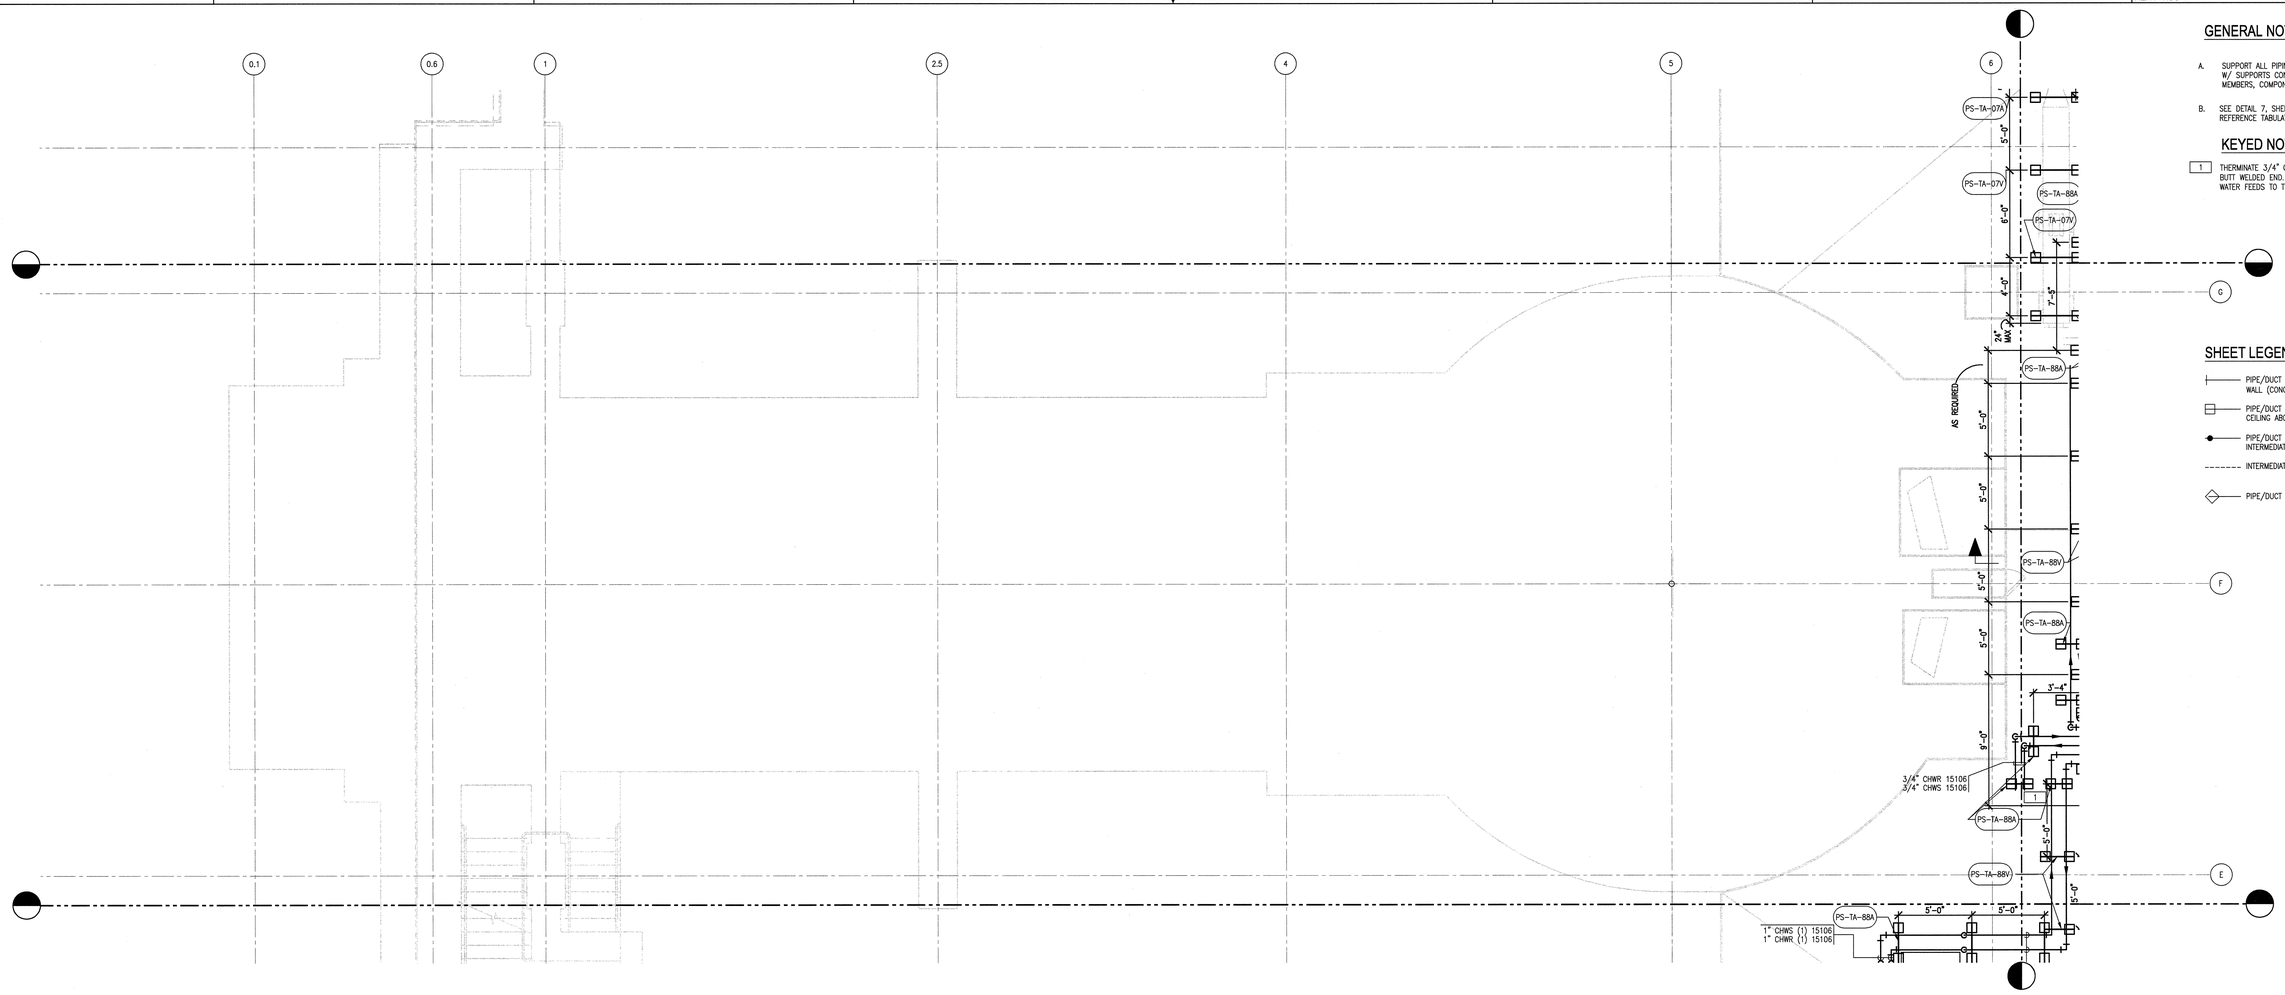

GENERAL NOTES

A. SUPPORT ALL PIPING AND DUCTWORK IN SHIELDED AREA W/ SUPPORTS CONSTRUCTED W/ ALL STAINLESS STEEL MEMBERS, COMPONENTS AND HARDWARE.

B. SEE DETAIL 7, SHEET H6.10.06 FOR PIPING SUPPORT REFERENCE TABULATION.

KEYED NOTES:

1. THERMINATE 3/4" CHWS&R WITH PREPARED BUTT WELDED END. THIS IS THE CHILLED WATER FEEDS TO THE HEAVY WATER CONDENSER.

SHEET LEGEND

- PIPE/DUCT SUPPORT HUNG FROM WALL (CONCRETE OR CMU).
- PIPE/DUCT SUPPORT HUNG FROM CEILING ABOVE.
- PIPE/DUCT SUPPORT HUNG FROM INTERMEDIATED SUPPORT MEMBER.
- INTERMEDIATE SUPPORT MEMBER.
- PIPE/DUCT SUPPORT FROM FLOOR.

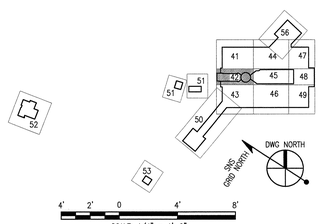

108030700-H8E-8700-A074

Knight/Jacobs Joint Venture
701 Scarboro Road, MS 8253
Oak Ridge, TN 37830
865-241-9433
fax 865-241-3400

KNIGHT
Knight Advanced Technology
540 West Madison Street
Chicago, IL 60661

UT-BATTELLE
Oak Ridge National Laboratory
managed for the DEPARTMENT OF ENERGY under
U.S. GOVERNMENT contract DE-AC05-000R22725
UT-BATTELLE, LLC. = Oak Ridge, Tennessee

PROJECT NAME:
SPALLATION NEUTRON SOURCE

TARGET BUILDING
HVAC PIPING FLOOR PLAN, BASEMENT
LEVEL B1, SECTOR 42

1	48	49	50	PLANT	BLDG	FL	SH.	OF	TYPE	CLASS
3	H	X	X	8	8700		1	1	P	U

51	52	53	WBS	REV
NC	NA		1.8.3.7	0

H3.B1.42

DSN	M.KEHOE	11/13/01
DRW	J.STEIN	11/13/01
CHK	B.JOHNSON	11/13/01
DEPT		
PE	R.J. Deuen	11/15/01
PJ	R.A. Dean	11/14/01
REQ		
UTB		11/14/01

RPE
BRUCE W. JOHNSON
REGISTERED ENGINEER
AGRICULTURE
No. 00105884
STATE OF TENNESSEE

0 11/13/01
REV. DATE
DRAWING APPROVALS

REV	CHANGE TYPE	CHANGE CONTROL SYSTEM	CHANGE REQUEST NUMBER	DESCRIPTION	DSN	CHK	DEPT
0				CERTIFIED FOR CONSTRUCTION – 11/13/01	MMK	BWJ	

REVISION OR ISSUE PURPOSE

DATE	PE	DATE	PJ	DATE	REQ	DATE	UTB	DATE	RPE	RPE NO	DATE
	RJD	11/15/01	RAD	11/14/01			DNT	11/14/01	BWJ	105869	11/13/01

REVISION APPROVALS

REW	–	WRS	AK	WRS	BWJ	–	MP	–	ED
ST	CV	EC	EE	EM	IE	M	PD	SE	AR

SQUAD CHECK

NO REPRESENTATION OR WARRANTY, EXPRESSED OR IMPLIED, IS MADE AS TO THE ACCURACY, COMPLETENESS OR USEFULNESS OF THE INFORMATION OR STATEMENTS CONTAINED IN THESE DRAWINGS, OR THAT THE USE OR DISCLOSURE OF ANY INFORMATION, APPARATUS, METHOD, OR PROCESS DISCLOSED IN THESE DRAWINGS MAY NOT INFRINGE PRIVATE RIGHTS OF OTHERS. NO LIABILITY IS ASSUMED WITH RESPECT TO THE USE OF, OR FOR DAMAGES RESULTING FROM THE USE OF ANY INFORMATION, APPARATUS, METHOD, OR PROCESS DISCLOSED IN THESE DRAWINGS. DRAWINGS MADE AVAILABLE FOR INFORMATION TO BIDDER ARE NOT TO BE USED FOR OTHER PURPOSES AND ARE TO BE RETURNED UPON REQUEST OF THE FORWARDING CONTRACTOR.

NUMBER OF SECTION OR DETAIL
DRAWING ON WHICH SECTION OR DETAIL IS SHOWN OR TAKEN
SECTION AND DETAIL KEY

THIS DOCUMENT CONTROLLED BY
CHANGE CONTROL SYSTEM 3
ENGINEERING PROCEDURE SNS-ENG-G001

Date: 11/13/2001 Time: 09:29:20
Filename: H:\DWG\8700\A074.DWG
XREFS:,BILL,BPMAC,BTD,TABS,VGL,SAGR,SAGR_SAV,I-NE_PLOT,VG-01-42.DWG

AutoCAD