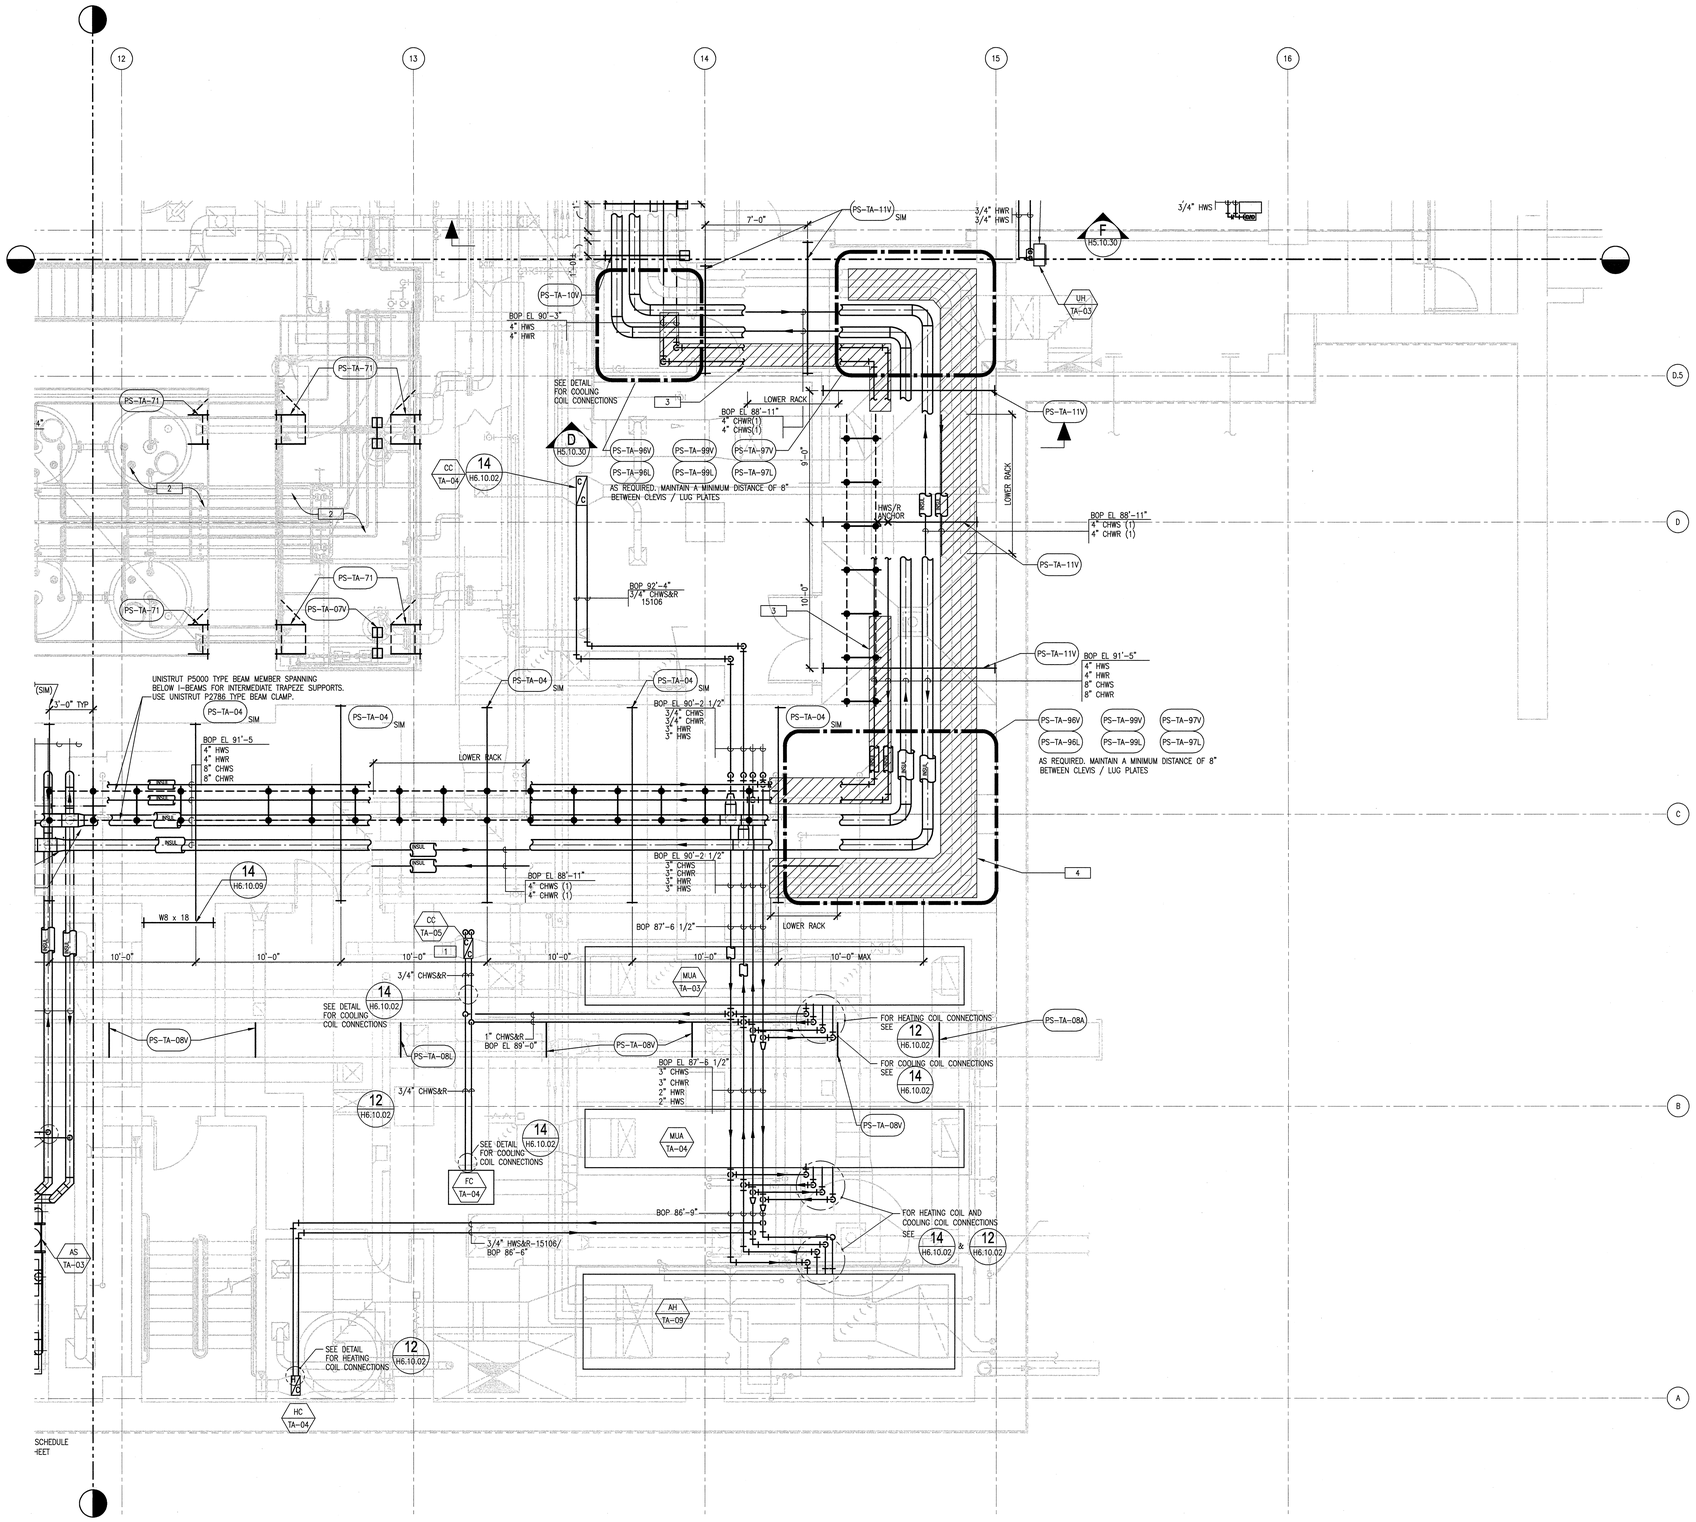

GENERAL NOTES

A. SUPPORT ALL PIPING AND DUCTWORK IN SHIELDED AREA W/ SUPPORTS CONSTRUCTED W/ ALL STAINLESS STEEL MEMBERS, COMPONENTS AND HARDWARE.

B. SEE DETAIL 7, SHEET H6.10.06 FOR PIPING SUPPORT REFERENCE TABULATION.

C. READ DRAWING IN CONJUNCTION WITH P3.B1.49

D. SEE DETAIL 3–H6.10.07 FOR RECTANGULAR DUCT SUPPORTS.

E. SEE DETAIL 5–H6.10.03 FOR ROUND DUCT SUPPORTS.

SHEET NOTES:

1. COIL CONNECTIONS ON THIS SIDE OF CC–TA–05
2. SUPPORT ALL PIPING AND DUCTWORK IN SHIELDED AREA W/ SUPPORTS CONSTRUCTED W/ ALL STAINLESS STEEL MEMBERS, COMPONENTS AND HARDWARE.
3. APPLY DETAIL 15, H6.10.09 ON HWS AND HWR PIPES AT ALL PIPING SUPPORTS FOR EXTENT SHOWN IN PATTERNED AREA. THIS DETAIL OUTLINES THE ASSEMBLY REQUIREMENTS FOR PIPE RESTRAINING ASSEMBLY IN AREAS OF CRITICAL THERMAL EXPANSION.
4. APPLY DETAIL 15, H6.10.09 ON TWS AND TWR PIPES AT ALL PIPING SUPPORTS FOR EXTENT SHOWN IN PATTERNED AREA. THIS DETAIL OUTLINES THE ASSEMBLY REQUIREMENTS FOR PIPE RESTRAINING ASSEMBLY IN AREAS OF CRITICAL THERMAL EXPANSION.

SHEET LEGEND

- PIPE/DUCT SUPPORT HUNG FROM WALL (CONCRETE OR CMU).
- PIPE/DUCT SUPPORT HUNG FROM CEILING ABOVE.
- PIPE/DUCT SUPPORT HUNG FROM INTERMEDIATE SUPPORT MEMBER.
- INTERMEDIATE SUPPORT MEMBER.
- PIPE/DUCT SUPPORT FROM FLOOR.

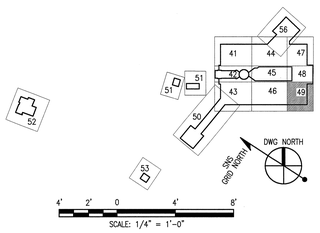

108030700-H8E-8700-A081

Knight/Jacobs Joint Venture
701 Scarboro Road, MS 8253
Oak Ridge, TN 37830
865-241-9433
fax 865-241-3400

KNIGHT
Knight Advanced Technology
345 West Randolph Street
Chicago, IL 60601

UT-BATTELLE
Oak Ridge National Laboratory
managed for the DEPARTMENT OF ENERGY under U.S. GOVERNMENT contract DE-AC05-00OR22725
UT-BATTELLE, LLC. ⊕ Oak Ridge, Tennessee

PROJECT NAME:
SPALLATION NEUTRON SOURCE

TARGET BUILDING HVAC PIPING FLOOR PLAN, BASEMENT LEVEL B1, SECTOR 49

DSN	M.KEHOE	11/13/01
DRW	J.STEIN	11/13/01
CHK	B.JOHNSON	11/13/01
DEPT		
PE		11/15/01
PJ	R.G.Dean	11/14/01
REQ		
UTB		11/14/01

RPE: BRUCE W. JOHNSON, REGISTERED ENGINEER, AGRICULTURE, No. 00105947, STATE OF TENNESSEE

0 11/13/01
REV. DATE

1	48	49	50	PLANT	BLDG	FL	SH.	OF	TYPE	CLASS
3	H	X	X	8	8700		1	1	P	U

51	52	53	WBS		REV
NC	NA		1.8.3.7	H3.B1.49	0

REV	CHANGE TYPE	CHANGE CONTROL SYSTEM	CHANGE REQUEST NUMBER	DESCRIPTION	DSN	CHK	DEPT
0				CERTIFIED FOR CONSTRUCTION – 11/13/01	MMK	BWJ	

REVISION OR ISSUE PURPOSE

DATE	PE	DATE	PJ	DATE	REQ	DATE	UTB	DATE	RPE	RPE NO	DATE
	11/15/01		RAP 11/14/01				11/14/01		BWJ	105869	11/13/01

REVISION APPROVALS

ST	CV	EC	EE	EM	IE	M	PD	SE	AR
REW	–	WRS	AK	WRS	BWJ	–	MP	–	ED

SQUAD CHECK

DRAWING APPROVALS

NO REPRESENTATION OR WARRANTY, EXPRESSED OR IMPLIED, IS MADE AS TO THE ACCURACY, COMPLETENESS OR USEFULNESS OF THE INFORMATION OR STATEMENTS CONTAINED IN THESE DRAWINGS, OR THAT THE USE OR DISCLOSURE OF ANY INFORMATION, APPARATUS, METHOD, OR PROCESS DISCLOSED IN THESE DRAWINGS MAY NOT INFRINGE PRIVATE RIGHTS OF OTHERS. NO LIABILITY IS ASSUMED WITH RESPECT TO THE USE OF, OR FOR DAMAGES RESULTING FROM THE USE OF ANY INFORMATION, APPARATUS, METHOD, OR PROCESS DISCLOSED IN THESE DRAWINGS. DRAWINGS MADE AVAILABLE FOR INFORMATION TO BIDDER ARE NOT TO BE USED FOR OTHER PURPOSES AND ARE TO BE RETURNED UPON REQUEST OF THE FORWARDING CONTRACTOR.

NUMBER OF SECTION OR DETAIL
DRAWING ON WHICH SECTION OR DETAIL IS SHOWN OR TAKEN
SECTION AND DETAIL KEY

THIS DOCUMENT CONTROLLED BY
CHANGE CONTROL SYSTEM 3
ENGINEERING PROCEDURE SNS-ENG-0001

Date: 11/13/2001 Time: 08:47:28
Username: DWBW
K:\SNS_WS\PROJECTS\TGBS\701_CAD\STD\H6_SA\TAS_PLOT\D-01-H6.DWG

AutoCAD