NEXT ASS'Y:

FINAL ASS'Y:

NOTES:

1. FIELD ANCHOR THE HYDRAULIC VALVE PANEL.
2. PLACE THE COOLER ASSEMBLY ON THE BRACKET USING PINS. NO WELDING OR BOLTING IS REQUIRED.
3. CAP 16" HEPA FILTER MOUNTING FLANGE USING 1/4" THICK 304 SST PLATE. SEAL PLATE TO FLANGE USING 1/4" THICK NEOPRENE GASKET AND 4 3/8" SST BOLTS AND ACORN NUTS.

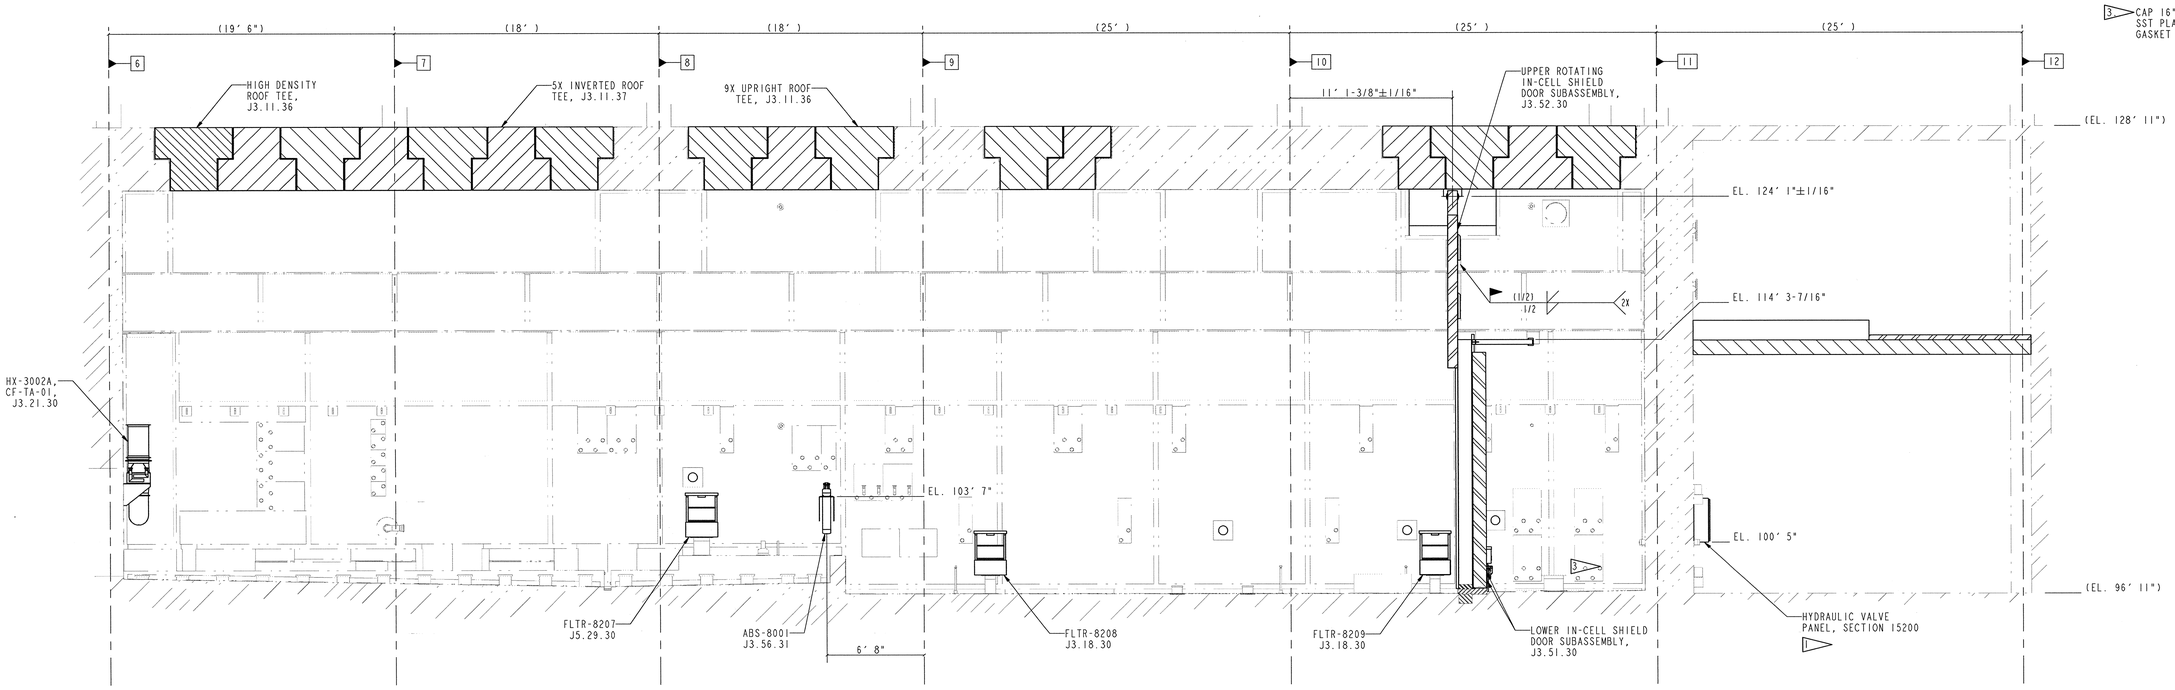

A ELEVATION (J7.01.45) SCALE: 1/4" = 1'

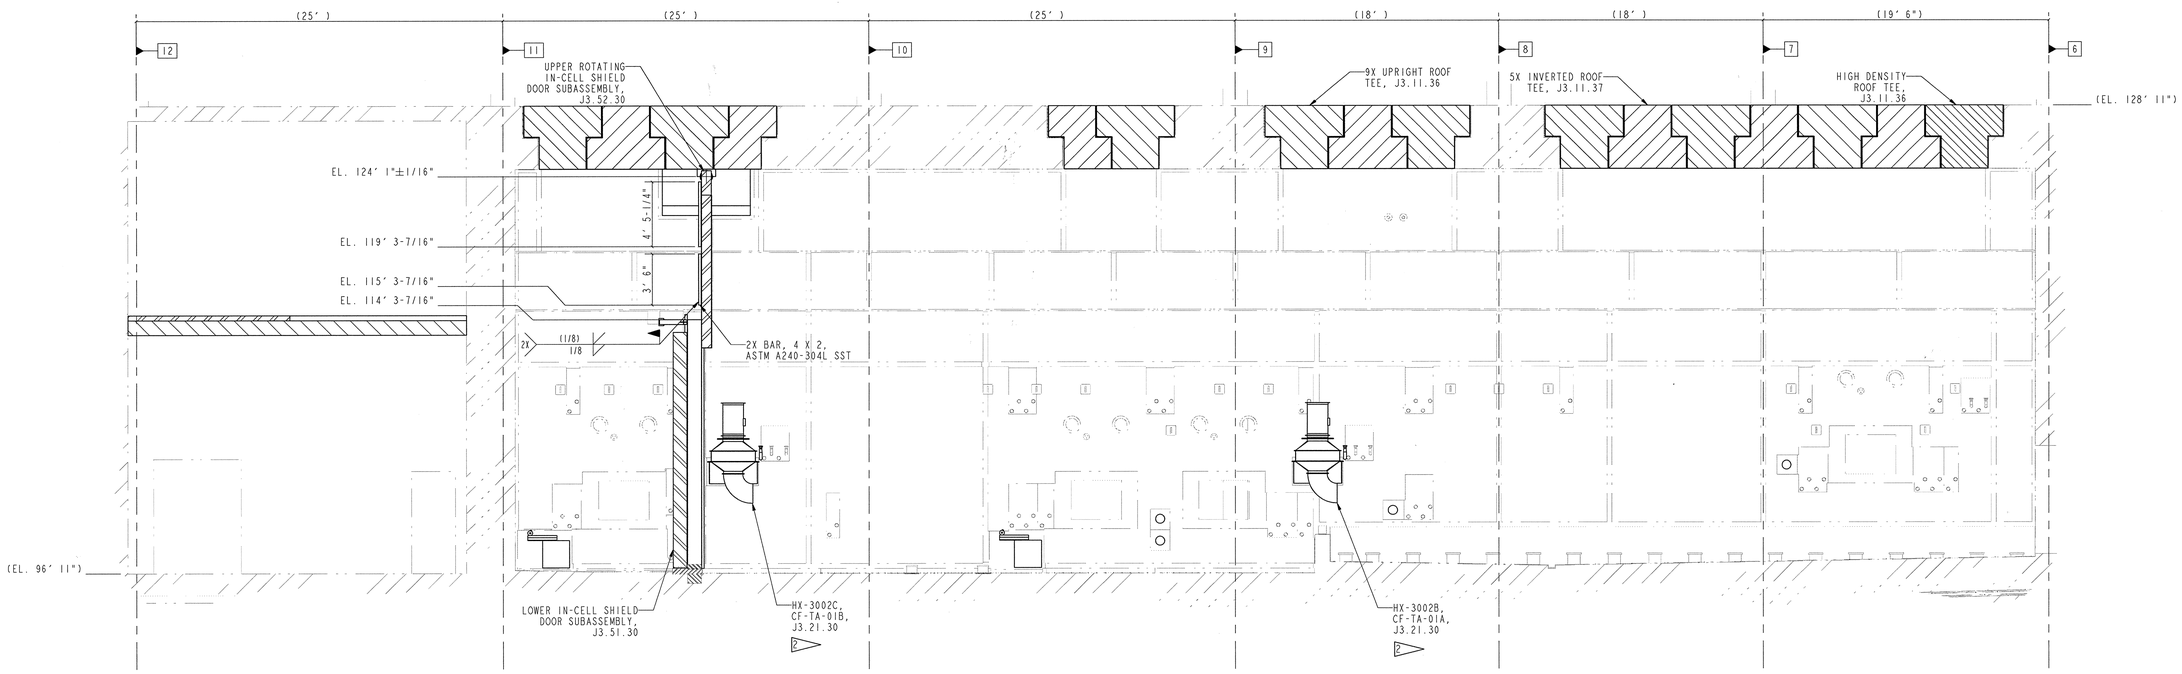

B ELEVATION (J7.01.45) SCALE: 1/4" = 1'

NO REPRESENTATION OR WARRANTY,EXPRESSED OR IMPLIED,IS MADE AS TO THE ACCURACY, COMPLETENESS OR USEFULNESS OF THE INFORMATION OR STATEMENTS CONTAINED IN THESE DRAWINGS, OR THAT THE USE OR DISCLOSURE OF ANY INFORMATION, APPARATUS, METHOD OR PROCESS DISCLOSED IN THESE DRAWINGS MAY NOT INFRINGE PRIVATE RIGHTS OF OTHERS. NO LIABILITY IS ASSUMED WITH RESPECT TO THE USE OF, OR FOR DAMAGES RESULTING FROM THE USE OF, ANY INFORMATION, APPARATUS, METHOD OR PROCESS DISCLOSED IN THESE DRAWINGS. DRAWINGS MADE AVAILABLE FOR INFORMATION TO BIDDER ARE NOT TO BE USED FOR OTHER PURPOSES, AND ARE TO BE RETURNED UPON REQUEST OF THE FORWARDING CONTRACTOR.

P THIS DRAWING PRODUCED ON PRO-ENGINEER

THIS DOCUMENT CONTROLLED BY
CHANGE CONTROL SYSTEM 3
ENGINEERING PROCEDURES SNS-ENG-G001

REV	CHANGE TYPE	CHANGE CONTROL SYSTEM	CHANGE REQUEST NUMBER	DESCRIPTION	DSN	CHK	DEPT	DATE	PE	DATE	PJ	DATE	REQ	DATE	UTB	DATE	MJK	RPE	RPE NO	DATE	ST	CV	EC	EE	EM	IE	M	PD	SE	AR
0				CERTIFIED FOR CONSTRUCTION - 10/26/01	NHL	MJK				11/2/01		11/2/01				11/2/01	MJK	107067	10/26/01											

REVISION OR ISSUE PURPOSE — REVISION APPROVALS — SQUAD CHECK

RPE

MATTHEW JAMES KNIEBER, REGISTERED ENGINEER, AGRICULTURE, 107067, STATE OF TENNESSEE

REV. 0 DATE 10-26-01

DRAWING APPROVALS		
DSN	N. Lunn	10-23-01
DRW	N. Lunn	10-23-01
CHK	MJK	10-25-01
DEPT		
PE		11/2/01
PJ	RPD	11/2/01
REQ		
UTB		11/2/01

108030700-J8E-8700-A084

Knight/Jacobs Joint Venture
701 Scarboro Road, MS 8253
Oak Ridge, TN 37830
865-241-9433
fax 865-241-3400

MERRICK Engineers & Architects

UT-BATTELLE — Oak Ridge National Laboratory, managed by UT-Battelle, LLC, for the U.S. Dept. of Energy under contract DE-AC05-00OR22725

PROJECT NAME: SPALLATION NEUTRON SOURCE

TARGET BUILDING
MECH. EQUIPMENT INSTALLATION
INSTR. LEVEL ELEV., SECTOR 45

1	48	49	50	PLANT	BLDG	FL	SH.	OF	TYPE	CLASS
3	J	X	X	8	8700		1	1	S	U
51		52		53	WBS					REV
NC		NA		IN	1.8.3.7	J7.20.30				0

J7-20-30