NEXT ASS'Y: | FINAL ASS'Y:

NOTES:

1. ⊕ DENOTES SAFETY-SIGNIFICANT COMPONENT (SSC). SUBSTITUTIONS FOR SSC COMPONENTS AND THEIR ANCHORAGE MAY NOT BE MADE WITHOUT THE PROPER AUTHORITY.
2. USE 1/2 DIAMETER HILTI HAS-E THREADED RODS EMBEDDED A MINIMUM OF 4 INCHES. USE HILTI HIT-HY 150 ADHESIVE.

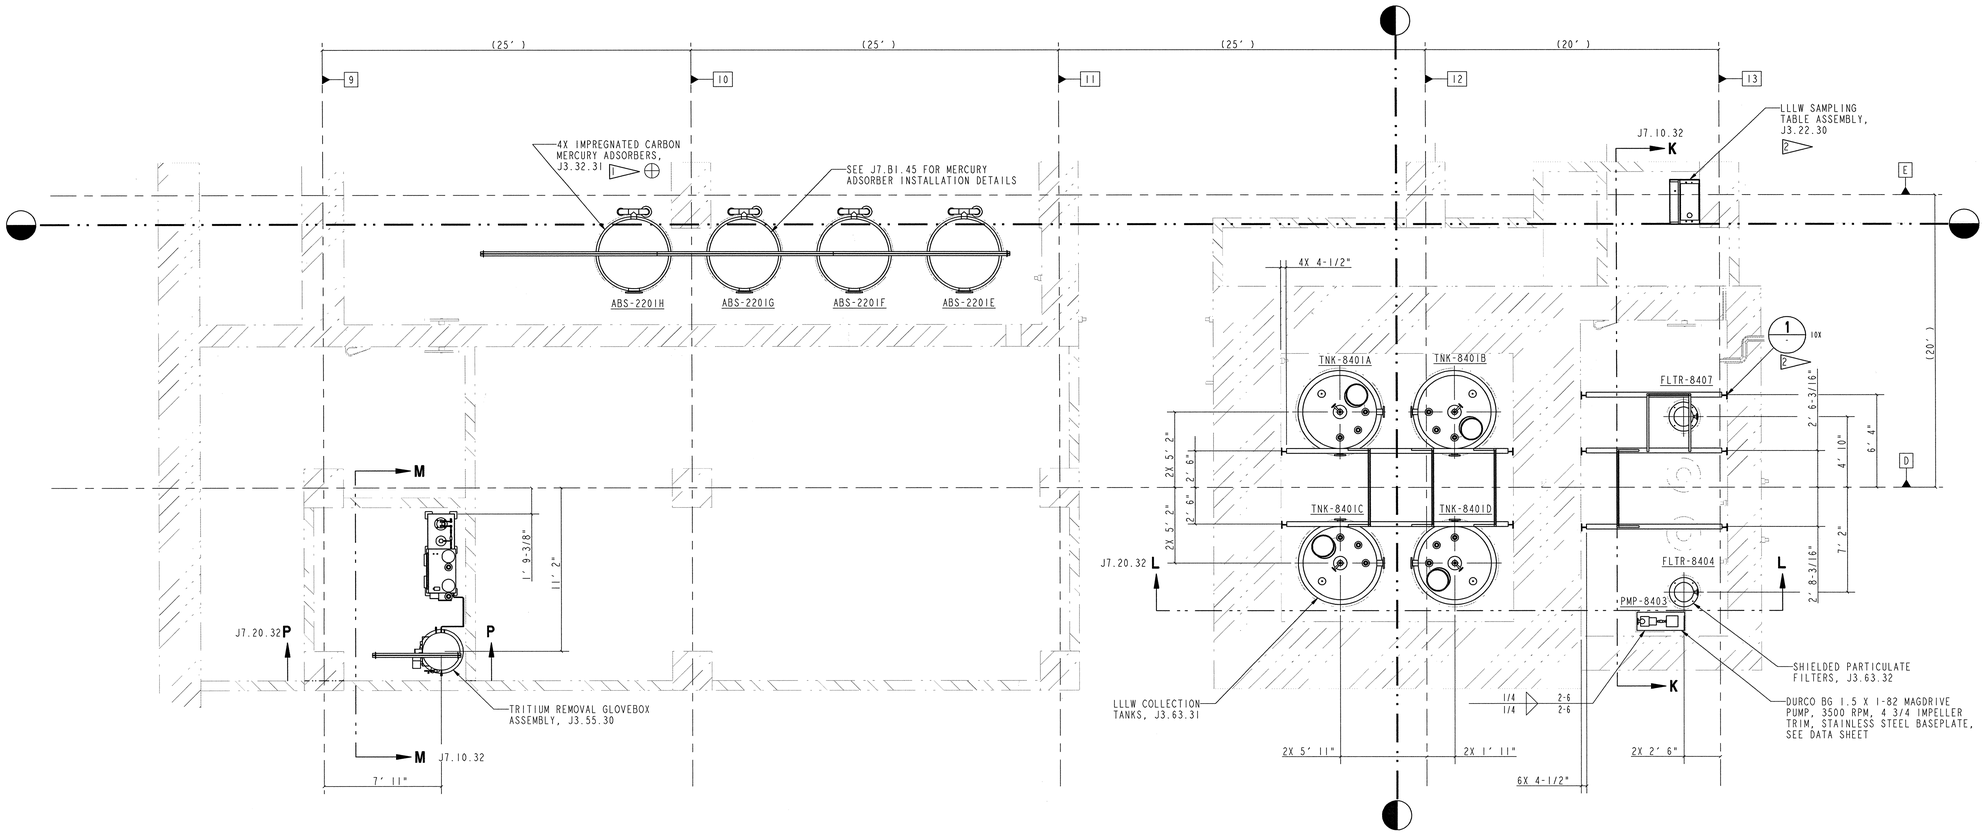

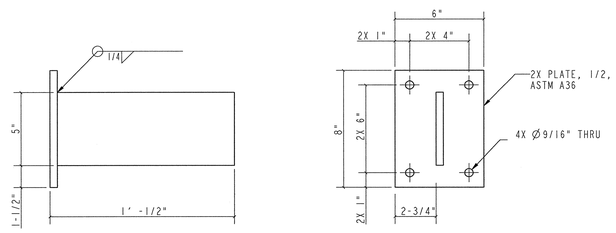

1 DETAIL
SCALE: 1/4" = 1'
10X

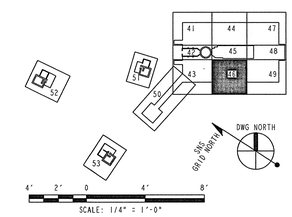

108030700-J8E-8700-A088

Knight/Jacobs Joint Venture
701 Scarboro Road, MS 8253
Oak Ridge, TN 37830
865-241-9433
fax 865-241-3400

MERRICK Engineers & Architects

UT-BATTELLE — Oak Ridge National Laboratory, managed by UT-Battelle, LLC, for the U.S. Dept. of Energy under contract DE-AC05-00OR22725

PROJECT NAME:
SPALLATION NEUTRON SOURCE
TARGET BUILDING
MECH. EQUIPMENT INSTALLATION
BASEMENT LEVEL PLAN, SECTOR 46

I	48	49	50	PLANT	BLDG	FL	SH.	OF	TYPE	CLASS
3	J	X	X	8	8700		1	1	P	

S1	S2	S3	WBS		REV
NC	NA	IN	1.8.3.7	J7.B1.46	0

J7-B1-46

REV	ISSUE PURPOSE	CHANGE CONTROL SYSTEM	CHANGE NOTICE NUMBER	DESCRIPTION	DSN	CHK	DEPT	DATE	PE	DATE	PJ	DATE	REQ	DATE	UTB	DATE	RPE	RPE NO	DATE	ST	CV	EC	EE	EM	IE	M	PD	SE	AR
0				CERTIFIED FOR CONSTRUCTION - 10/26/01	NHL	MJK			RAD	11/14/01	RAD	11/26/01			MJK	11/26/01	MJK	107067	10/26/01										

REVISION OR ISSUE PURPOSE — REVISION APPROVALS — SQUAD CHECK

RPE — KNOXVILLE, TENNESSEE — REGISTERED PROFESSIONAL ENGINEER — AGRICULTURE — STATE OF TENNESSEE

DSN	M. Turner	10-23-01
DRW	M. Turner	10-23-01
CHK	MJK	10-25-01
DEPT		
PE	RD Hansen	11/14/01
PJ	RA Dean	11/26/01
REQ		
UTB	M Turner	11/26/01

REV. DATE — DRAWING APPROVALS

NO REPRESENTATION OR WARRANTY, EXPRESSED OR IMPLIED, IS MADE AS TO THE ACCURACY, COMPLETENESS OR USEFULNESS OF THE INFORMATION OR STATEMENTS CONTAINED IN THESE DRAWINGS, OR THAT THE USE OR DISCLOSURE OF ANY INFORMATION, APPARATUS, METHOD OR PROCESS DISCLOSED IN THESE DRAWINGS MAY NOT INFRINGE PRIVATE RIGHTS OF OTHERS. NO LIABILITY IS ASSUMED WITH RESPECT TO THE USE OF, OR FOR DAMAGES RESULTING FROM THE USE OF, ANY INFORMATION, APPARATUS, METHOD OR PROCESS DISCLOSED IN THESE DRAWINGS. DRAWINGS MADE AVAILABLE FOR INFORMATION TO BIDDER ARE NOT TO BE USED FOR OTHER PURPOSES, AND ARE TO BE RETURNED UPON REQUEST OF THE FORWARDING CONTRACTOR.

P THIS DRAWING PRODUCED ON PRO-ENGINEER

THIS DOCUMENT CONTROLLED BY
CHANGE CONTROL SYSTEM 3
ENGINEERING PROCEDURE SNS-ENG-9001