PENETRATION NUMBER LEGEND

1ST DESIGNATOR WALL, FLOOR, OR CEILING LOCATOR	2ND DESIGNATOR HORIZONTAL LOCATOR	3RD DESIGNATOR VERTICAL LOCATOR	4TH DESIGNATOR SEQUENTIAL NUMBER	5TH DESIGNATOR CONDUIT OR CONNECTOR
F - FLOOR	22 THROUGH 126	HH THROUGH RR	1, 2, 3, ...	A, B, C
N - NORTH WALL	22 THROUGH 126	I THROUGH V	1, 2, 3, ...	A, B, C
S - SOUTH WALL	22 THROUGH 126	I THROUGH V	1, 2, 3, ...	A, B, C
W - WEST WALL	HH THROUGH RR	I THROUGH V	1, 2, 3, ...	A, B, C
E - EAST WALL	HH THROUGH RR	I THROUGH V	1, 2, 3, ...	A, B, C
C - CEILING	22 THROUGH 126	HH THROUGH RR	1, 2, 3, ...	A, B, C

NOTES:

1. USE THIS DRAWING IN CONJUNCTION WITH THE HOT CELL PENETRATION LIST.

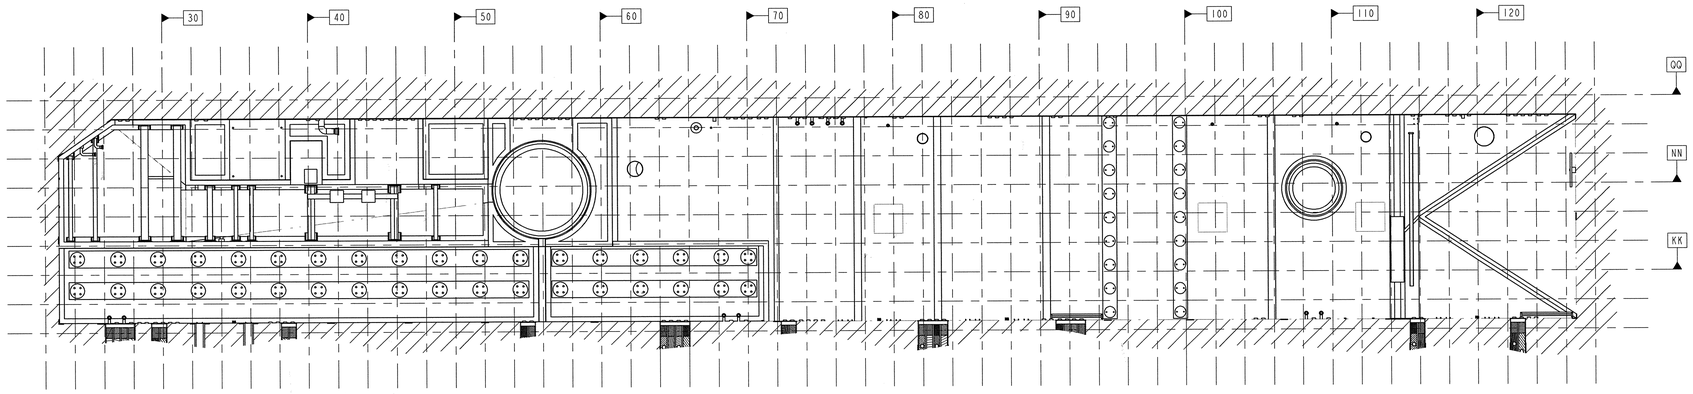

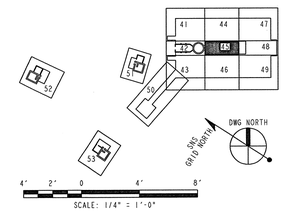

108030700-J8E-8700-A247

Knight/Jacobs Joint Venture
701 Scarboro Road, MS 8253
Oak Ridge, TN 37830
865-241-9433
fax865-241-3400

MERRICK Engineers & Architects

UT-BATTELLE — Oak Ridge National Laboratory, managed by UT-Battelle, LLC, for the U.S. Dept. of Energy under contract DE-AC05-00OR22725

PROJECT NAME:
SPALLATION NEUTRON SOURCE
TARGET BUILDING
EMBEDMENT LOCATION GRID
HOT CELL PLAN

1	46	49	50	PLANT	BLDG	FL	SH.	OF	TYPE	CLASS
3	J	X	X	8	8700		1	1	P	U
51		52		53	WBS					REV
NC		NA		IN	1.8.3.7	J9.40.30				D

REV	CHANGE TYPE	CHANGE SYSTEM	CHANGE NUMBER	DESCRIPTION	DSN	CHK	DEPT	DATE	PE	DATE	PJ	DATE	REQ	DATE	UTB	DATE	RPE	RPE NO	DATE		ST	CV	EC	EE	EM	IE	M	PD	SE	AR
D				ISSUED FOR REFERENCE - 10/26/01																										
C				90% TITLE II DESIGN REVIEW - 8/31/01																										
A				60% TITLE II DESIGN REVIEW - 5/11/01																										

REVISION OR ISSUE PURPOSE — REVISION APPROVALS — SQUAD CHECK

RPE
FOR REFERENCE ONLY

DSN
DRW
CHK
DEPT
PE
PJ
REQ
UTB

REV. DATE — DRAWING APPROVALS

NO REPRESENTATION OR WARRANTY, EXPRESSED OR IMPLIED, IS MADE AS TO THE ACCURACY, COMPLETENESS OR USEFULNESS OF THE INFORMATION OR STATEMENTS CONTAINED IN THESE DRAWINGS, OR THAT THE USE OR DISCLOSURE OF ANY INFORMATION, APPARATUS, METHOD OR PROCESS DISCLOSED IN THESE DRAWINGS MAY NOT INFRINGE PRIVATE RIGHTS OF OTHERS. NO LIABILITY IS ASSUMED WITH RESPECT TO THE USE OF, OR FOR DAMAGES RESULTING FROM THE USE OF, ANY INFORMATION, APPARATUS, METHOD OR PROCESS DISCLOSED IN THESE DRAWINGS. DRAWINGS MADE AVAILABLE FOR INFORMATION TO BIDDER ARE NOT TO BE USED FOR OTHER PURPOSES, AND ARE TO BE RETURNED UPON REQUEST OF THE FORWARDING CONTRACTOR.

P THIS DRAWING PRODUCED ON PRO-ENGINEER

THIS DOCUMENT CONTROLLED BY
CHANGE CONTROL SYSTEM 3
ENGINEERING PROCEDURE SNS-ENG-G001

J9.40.30