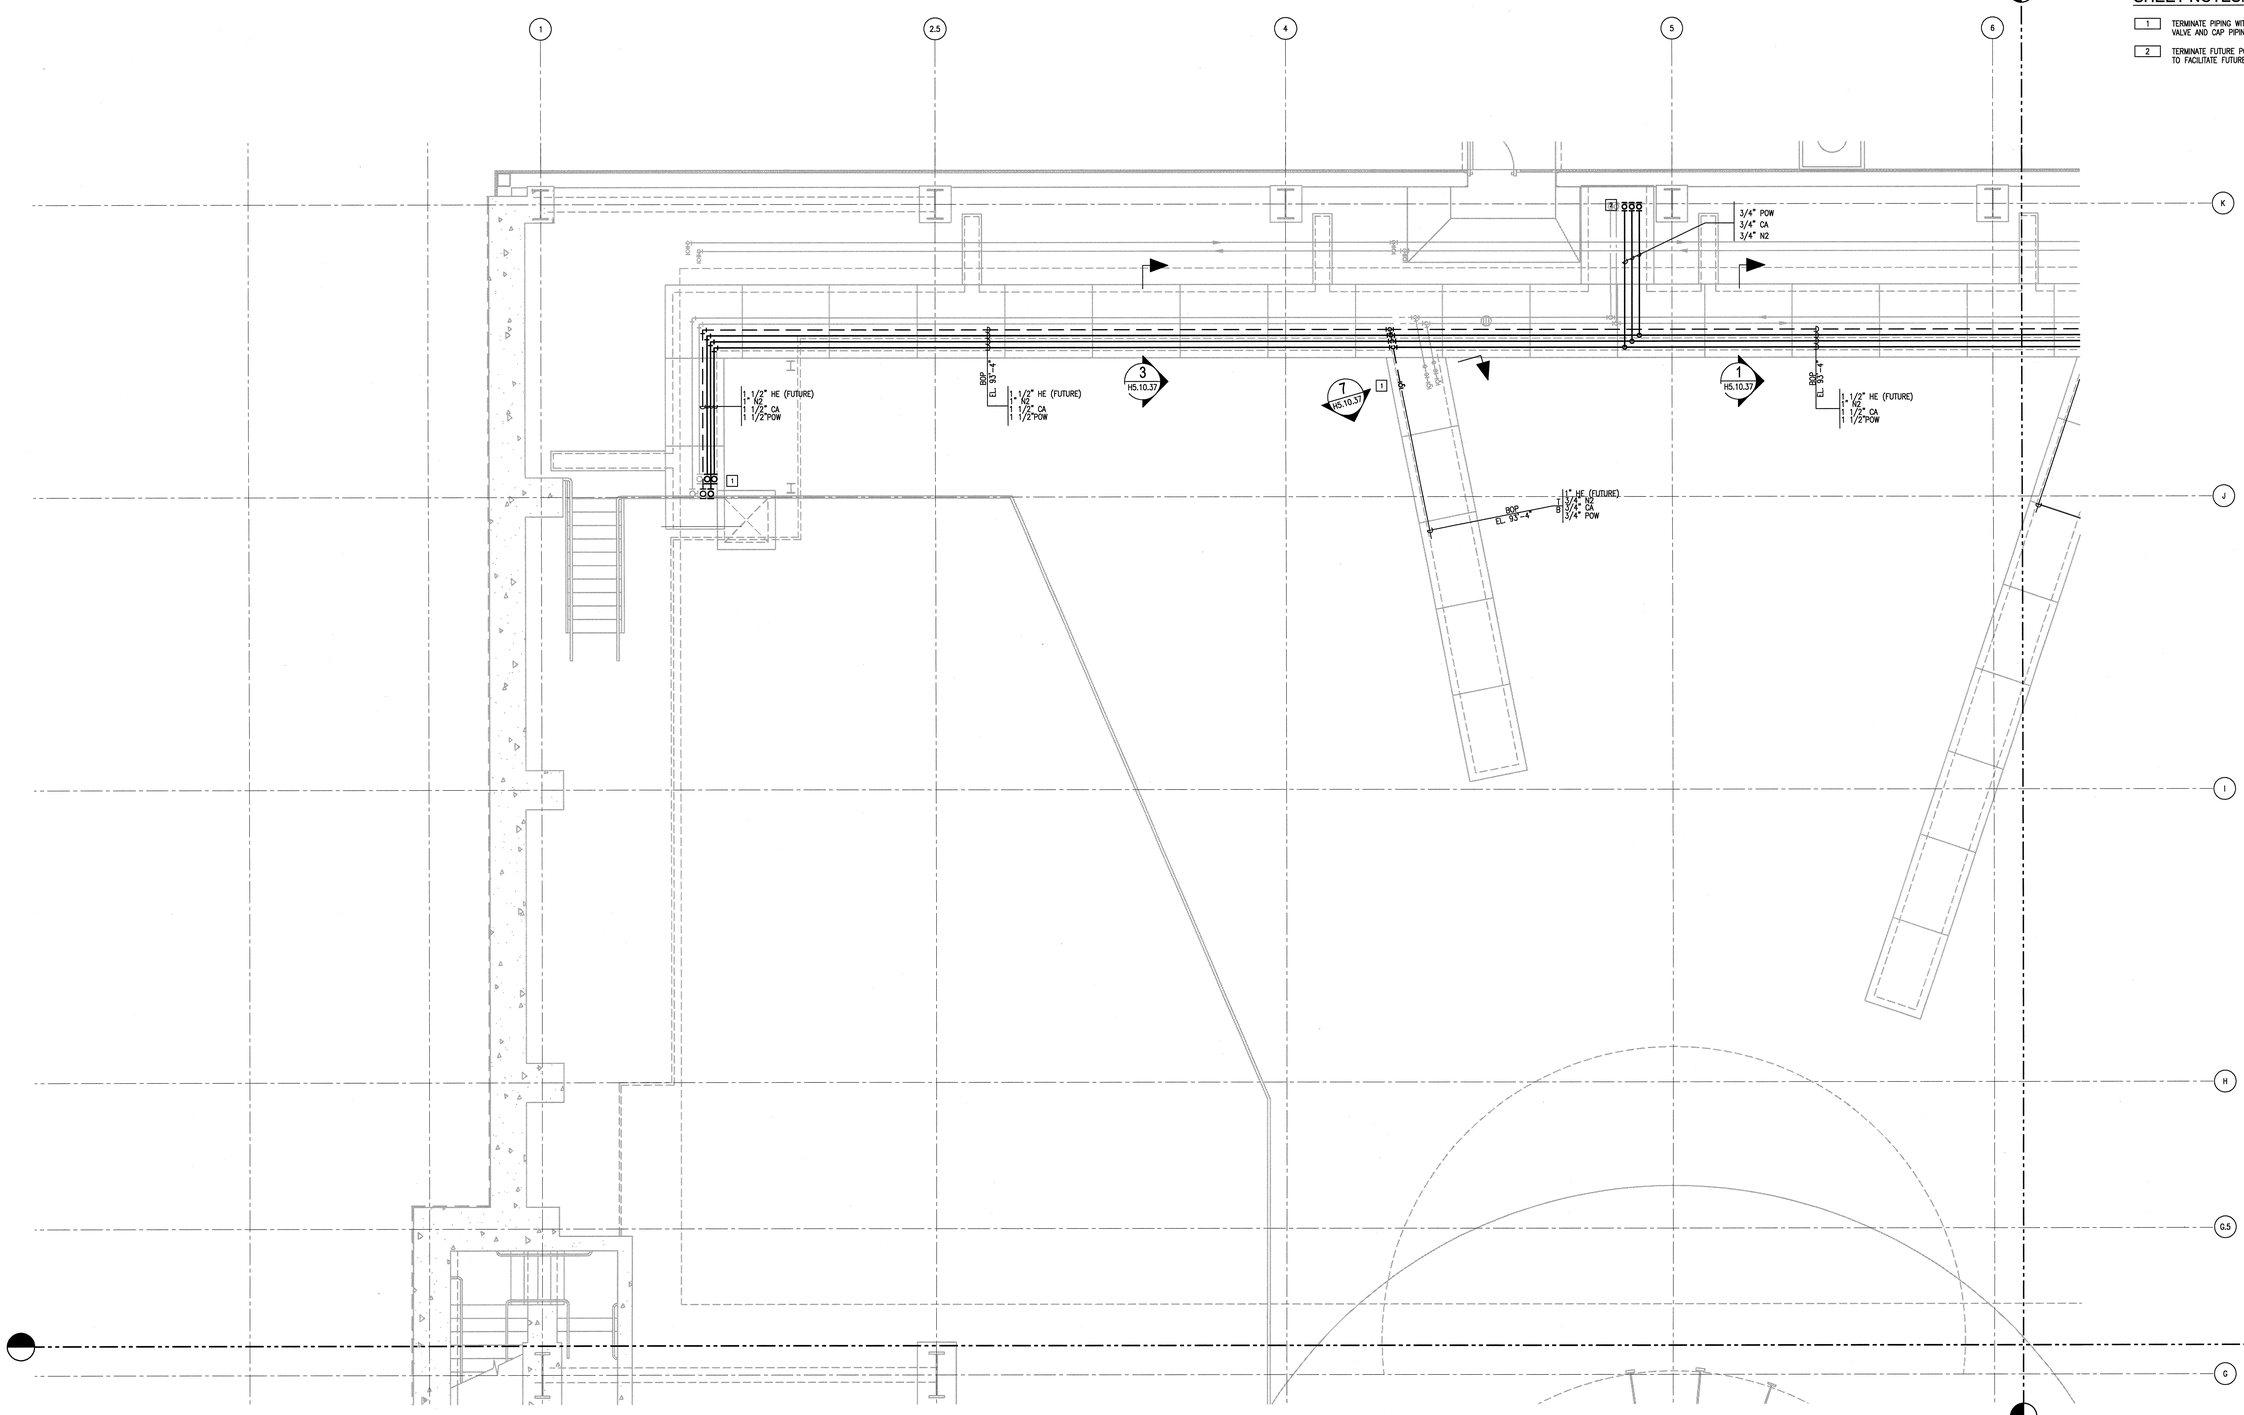

SHEET NOTES:

1. TERMINATE PIPING WITH A VALVE. EXTEND PIPING 12" BEYOND VALVE AND CAP PIPING FOR N2, CA AND POW.
2. TERMINATE FUTURE POW, CA, N2 WITH A VALVE FACING UP TO FACILITATE FUTURE PIPE CONNECTIONS.

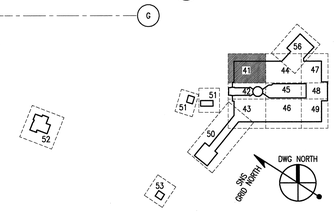

4' 2' 0 4' 8'
SCALE: 1/4" = 1'-0"

108030700-P8E-8700-A007

Knight/Jacobs

Knight/Jacobs Joint Venture
701 Scarboro Road, MS 8253
Oak Ridge, TN 37830

865-241-9433
fax 865-241-3400

KNIGHT
Knight Advanced Technology
540 West Randolph Street
Chicago, IL 60661

UT-BATTELLE

Oak Ridge National Laboratory
managed for the DEPARTMENT OF ENERGY under
U.S. GOVERNMENT contract DE-AC05-00OR22725
UT-BATTELLE, LLC. ▼ Oak Ridge, Tennessee

PROJECT NAME:

SPALLATION NEUTRON SOURCE

TARGET BUILDING
PLUMBING FLOOR PLAN, INSTRUMENT LEVEL
LEVEL 1, SECTOR 41

1	48	49	50	PLANT	BLDG	FL	SH.	OF	TYPE	CLASS
3	P	X	X	8	8700		1	1	P	U

51 NC	52 NA	53	WBS 1.8.3.7	P2.01.41	REV 0

DSN	M.KEHOE	10/26/01
DRW	J.STEIN	10/26/01
CHK	BJOHNSON	10/26/01
DEPT		
PE		11/14/01
PJ	R.A.Dees	11/14/01
REQ		
UTB		11/14/01

RPE
BRUCE W. JOHNSON
REGISTERED ENGINEER
No. 0010330
STATE OF TENNESSEE

D 10/26/01
REV. DATE

DRAWING APPROVALS

REV	CHANGE TYPE	CHANGE CONTROL SYSTEM	CHANGE REQUEST NUMBER	DESCRIPTION	DSN	CHK	DEPT
0				CERTIFIED FOR CONSTRUCTION – 10/26/01	MMK	BWJ	

REVISION OR ISSUE PURPOSE

DATE	PE	DATE	PJ	DATE	REQ	DATE	UTB	DATE	RPE	RPE NO	DATE
	RAD	11/13/01	RAD	10/26/01				11/14/01	BWJ	105869	10/26/01

REVISION APPROVALS

ST	CV	EC	EE	EM	IE	M	PD	SE	AR
REW	–	WRS	AK	WRS	BWJ	–	MP	–	ED

SQUAD CHECK

THIS DOCUMENT CONTROLLED BY

CHANGE CONTROL SYSTEM 3

ENGINEERING PROCEDURE SNS-ENG-0001

NUMBER OF SECTION OR DETAIL

DRAWING ON WHICH SECTION OR DETAIL IS SHOWN OR TAKEN

SECTION AND DETAIL KEY

NO REPRESENTATION OR WARRANTY, EXPRESSED OR IMPLIED, IS MADE AS TO THE ACCURACY, COMPLETENESS OR USEFULNESS OF THE INFORMATION OR STATEMENTS CONTAINED IN THESE DRAWINGS, OR THAT THE USE OR DISCLOSURE OF ANY INFORMATION, APPARATUS, METHOD, OR PROCESS DISCLOSED IN THESE DRAWINGS MAY NOT INFRINGE PRIVATE RIGHTS OF OTHERS. NO LIABILITY IS ASSUMED WITH RESPECT TO THE USE OF, OR FOR DAMAGES RESULTING FROM THE USE OF ANY INFORMATION, APPARATUS, METHOD, OR PROCESS DISCLOSED IN THESE DRAWINGS. DRAWINGS MADE AVAILABLE FOR INFORMATION TO BIDDER ARE NOT TO BE USED FOR OTHER PURPOSES AND ARE TO BE RETURNED UPON REQUEST OF THE FORWARDING CONTRACTOR.

AutoCAD

Date: 10/25/2001 Time: 14:28:54
Username: 00400A
P:\SNS_AD_SPRDSHEETS\9000\9B_0400\9B04_SA\N2_PLDT\P2-01-41.DWG