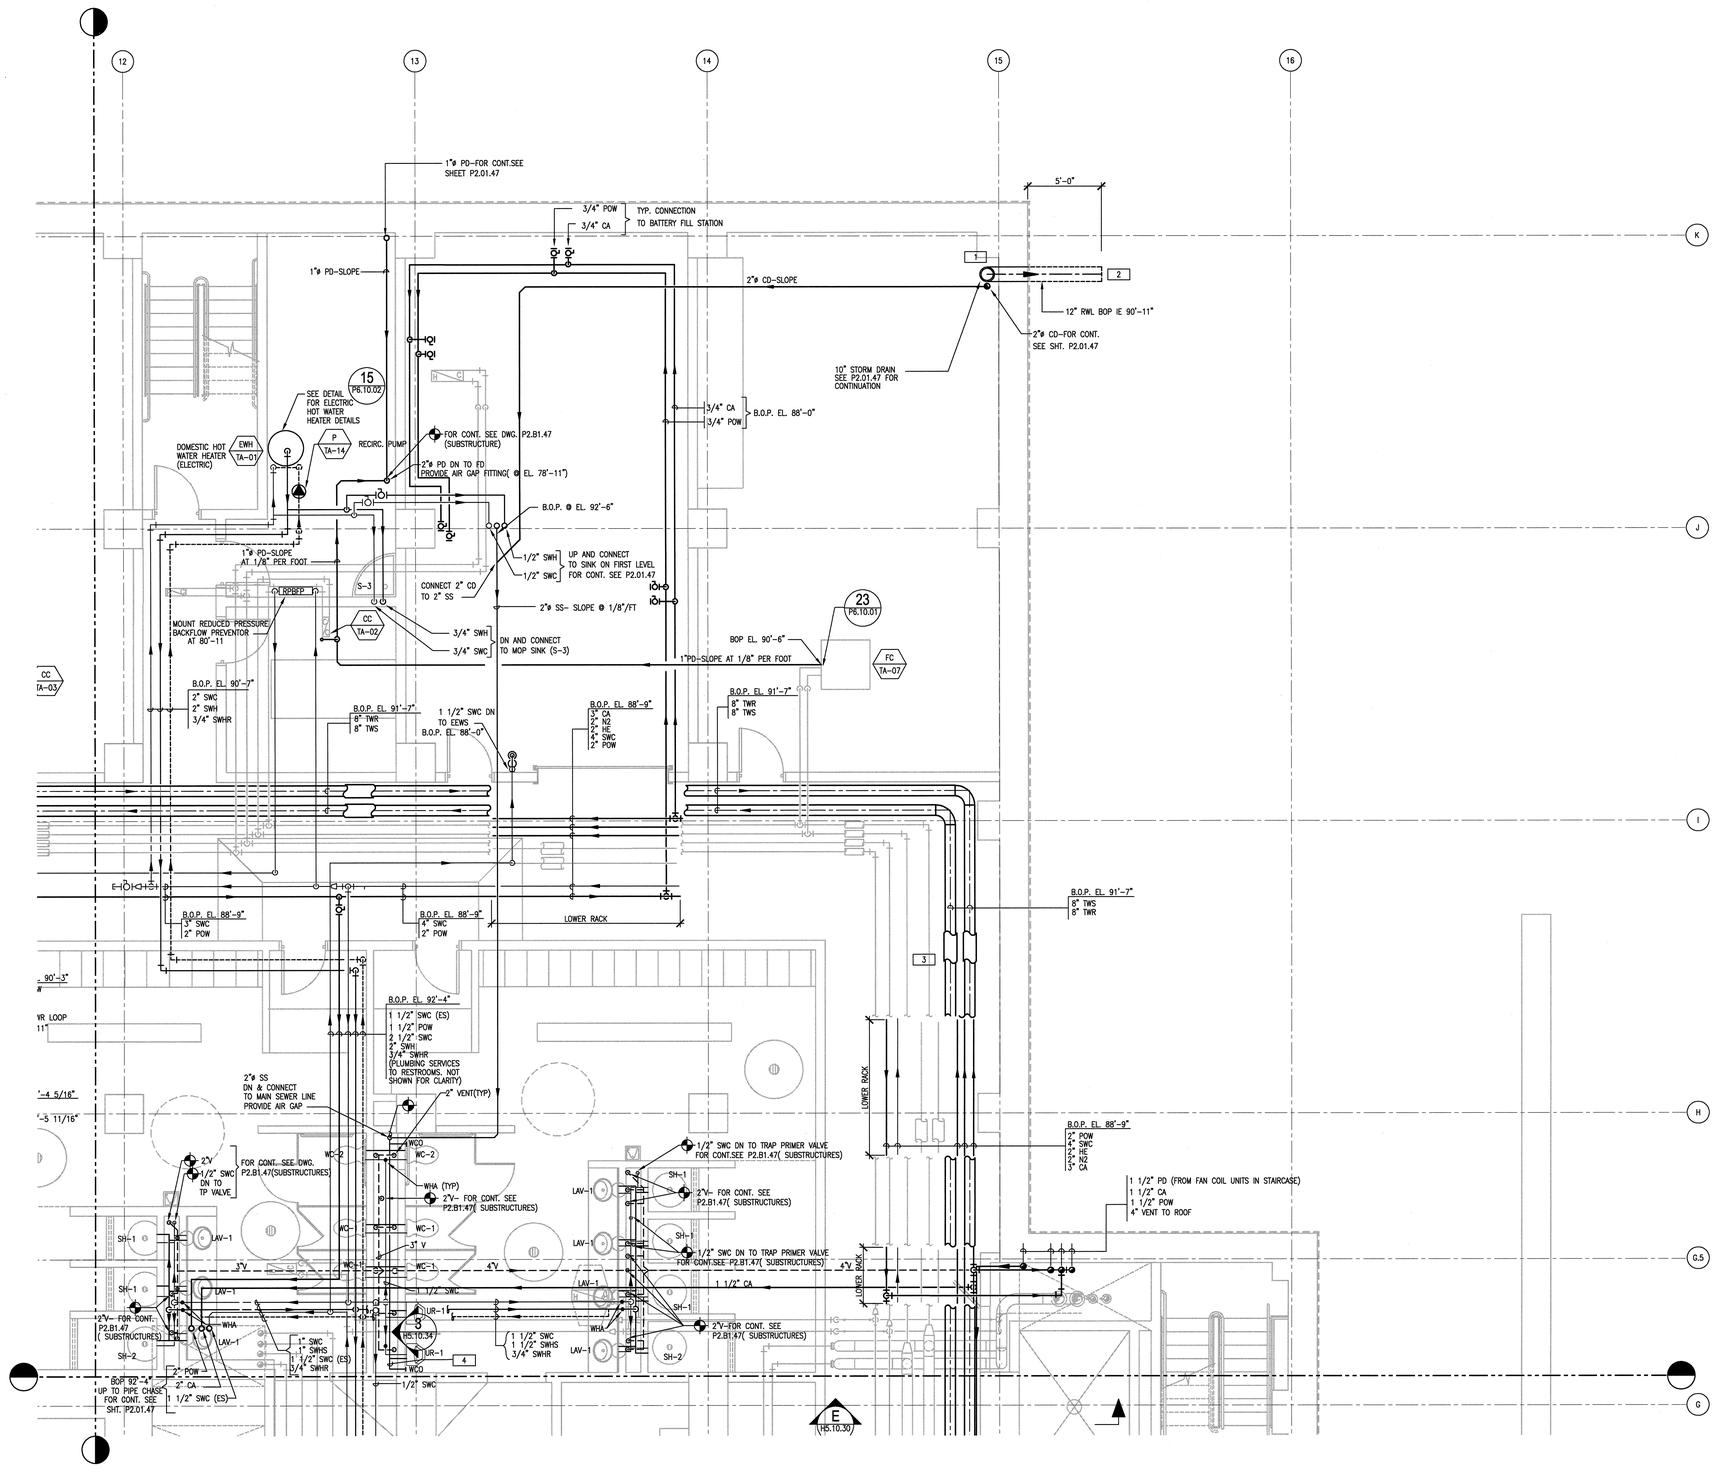

GENERAL NOTES:

A. READ DRAWING IN CONJUNCTION WITH H3.B1.47 FOR STACKED PIPING IN THE CORRIDOR.

SHEET NOTES:

1. 10"ø STORM DRAIN SHALL EXPAND TO A 12"ø STORM DRAIN AFTER THE DRAIN PASSES THROUGH THE INSTRUMENT FLOOR SLAB.
2. FOR CONTINUATION SEE DWG. C3.3B.01 TERMINATE 12"ø RWL 5'-0" OUTSIDE TARGET BUILDING.
3. 8"ø TWS&R IS INSULATED IN THE BASEMENT.
4. 4"ø SS HEADER IN PIPE CHASE.

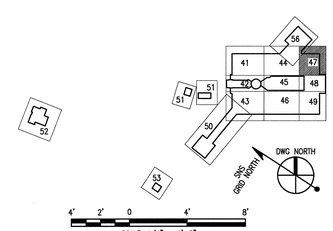

108030700-P8E-8700-A078

Knight/Jacobs
KnightJacobs Joint Venture
701 Scarboro Road, MS 8253
Oak Ridge, TN 37830
865-241-9433
fax 865-241-3400

KNIGHT
Knight Advanced Technology
549 West Randolph Street
Chicago, IL 60661

UT-BATTELLE
Oak Ridge National Laboratory
managed for the DEPARTMENT OF ENERGY under U.S. GOVERNMENT contract DE-AC05-00OR22725
UT-BATTELLE, LLC, + Oak Ridge, Tennessee

PROJECT NAME:
SPALLATION NEUTRON SOURCE

TARGET BUILDING
PLUMBING FLOOR PLAN, BASEMENT
LEVEL B1, SECTOR 47

1	48	49	50	PLANT	BLDG	FL	SH.	OF	TYPE	CLASS
3	P	X	X	8	8700		1	1	P	U

51	52	53	WBS		REV
NC	NA		1.8.3.7	P3.B1.47	0

RPE			
DSN	M.KEHOE	10/26/01	
DRW	J.STEIN	10/26/01	
CHK	B.JOHNSON	10/26/01	
DEPT			
PE		11/15/01	
PJ	R.A.Dean	11/13/01	
REQ			
UTB		11/16/01	

BRUCE W. JOHNSON REGISTERED ENGINEER NO. 011013 STATE OF TENNESSEE

0 REV. 10/26/01 DATE

DRAWING APPROVALS

REV	CHANGE TYPE	CHANGE CONTROL SYSTEM	CHANGE REQUEST NUMBER	DESCRIPTION	DSN	CHK	DEPT
0				CERTIFIED FOR CONSTRUCTION – 10/26/01	MMK	BWJ	

REVISION OR ISSUE PURPOSE

DATE	PE	DATE	PJ	DATE	REQ	DATE	UTB	DATE	RPE	RPE NO	DATE
11/15/01	RPD	11/13/01					11/16/01	BWJ	105869	10/26/03	

REVISION APPROVALS

REW	–	WRS	AK	WRS	BWJ	–	MP	–	ED
ST	CV	EC	EE	EM	IE	M	PD	SE	AR

SQUAD CHECK

NO REPRESENTATION OR WARRANTY, EXPRESSED OR IMPLIED, IS MADE AS TO THE ACCURACY, COMPLETENESS OR USEFULNESS OF THE INFORMATION OR STATEMENTS CONTAINED IN THESE DRAWINGS, OR THAT THE USE OR DISCLOSURE OF ANY INFORMATION, APPARATUS, METHOD, OR PROCESS DISCLOSED IN THESE DRAWINGS MAY NOT INFRINGE PRIVATE RIGHTS OF OTHERS. NO LIABILITY IS ASSUMED WITH RESPECT TO THE USE OF, OR FOR DAMAGES RESULTING FROM THE USE OF ANY INFORMATION, APPARATUS, METHOD, OR PROCESS DISCLOSED IN THESE DRAWINGS. DRAWINGS MADE AVAILABLE FOR INFORMATION TO BIDDER ARE NOT TO BE USED FOR OTHER PURPOSES AND ARE TO BE RETURNED UPON REQUEST OF THE FORWARDING CONTRACTOR.

NUMBER OF SECTION OR DETAIL
DRAWING ON WHICH SECTION OR DETAIL IS SHOWN OR TAKEN
SECTION AND DETAIL KEY

THIS DOCUMENT CONTROLLED BY
CHANGE CONTROL SYSTEM 3
ENGINEERING PROCEDURE SNS-ENG-0001

Date: 10/26/2001 Time: 14:16:07
Username: SCOGGS
H:\DGN_PD_SUBPROJECTS_TGWP\700_CIVIL\CIVIL_SA\740_PLD\TJV3-B1-47.DWG