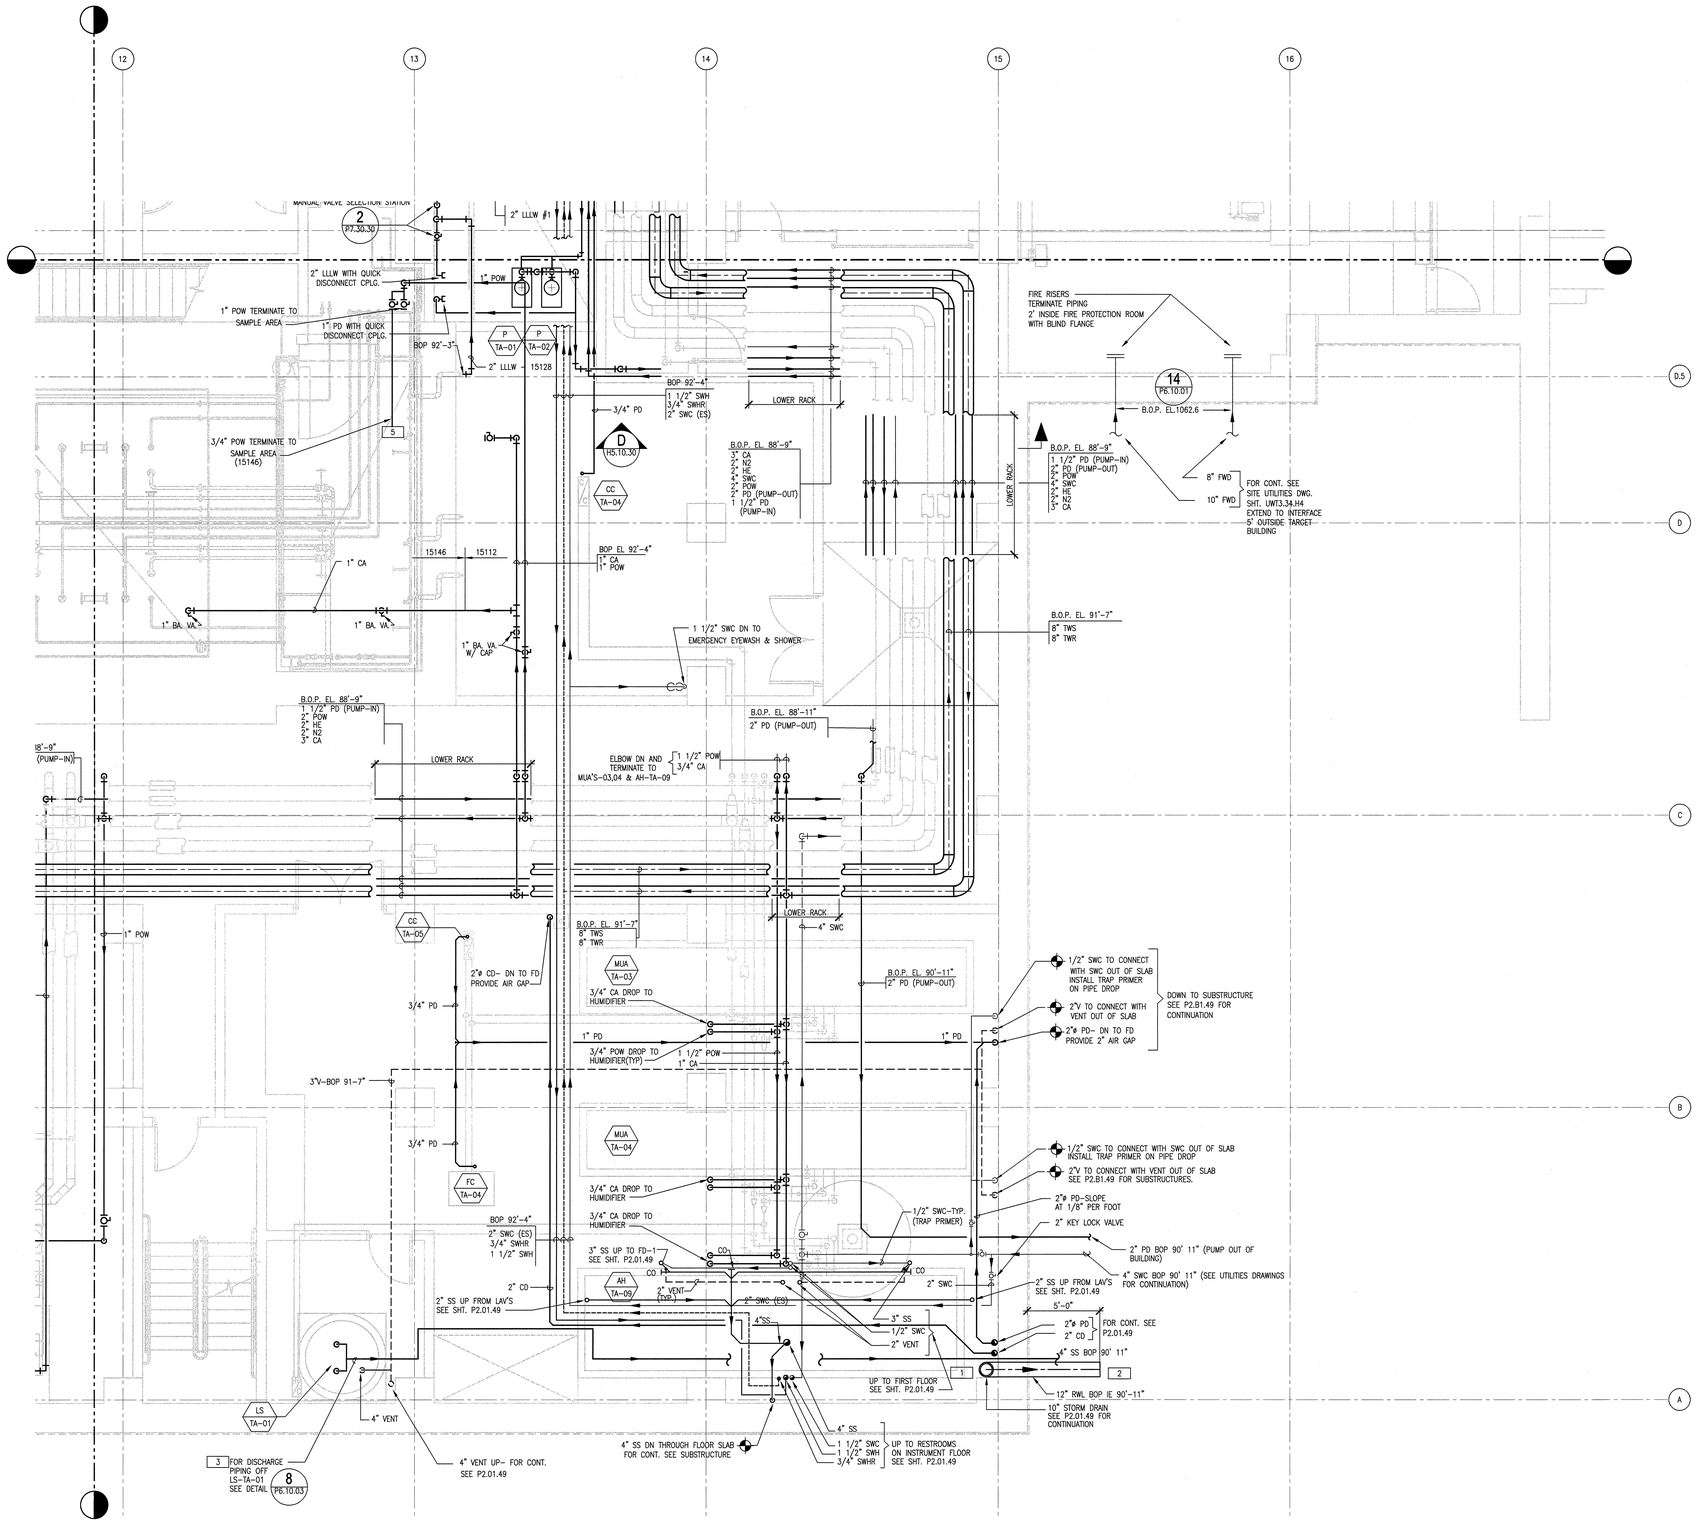

SHEET NOTES:

1. 10"ø STORM DRAIN SHALL EXPAND TO A 12"ø STORM DRAIN AFTER THE DRAIN PASSES THROUGH THE INSTRUMENT FLOOR SLAB.
2. FOR CONTINUATION SEE DWG. C3.38.01 TERMINATE 12"ø RWL 5'-0" OUTSIDE TARGET BUILDING.
3. LS-TA-01 IS A PART OF THE SUBSTRUCTURES PACKAGE.
4. 1" PD OFF FC-TA-04 SHALL DRAIN INTO PROCESS WASTE DRAIN IN FLOOR. PROVIDE A 2" AIR GAP.
5. CONNECT 3/4" POW TO KNOCK OUT POT LOCATED IN LLLW SAMPLE VAULT ROOM.

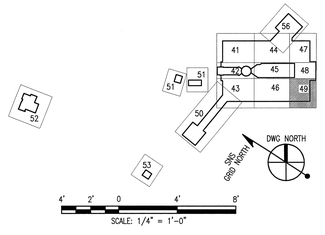

108030700-P8E-8700-A080

Knight Jacobs

Knight/Jacobs Joint Venture
701 Scarboro Road, MS 8253
Oak Ridge, TN 37830
865-241-9433
fax 865-241-3400

KNIGHT
Knight Advanced Technology
540 West Randolph Street
Chicago, IL 60661

UT-BATTELLE

Oak Ridge National Laboratory
managed for the DEPARTMENT OF ENERGY under
U.S. GOVERNMENT contract DE-AC05-00OR22725
UT-BATTELLE, LLC, ◇ Oak Ridge, Tennessee

PROJECT NAME:
SPALLATION NEUTRON SOURCE

TARGET BUILDING PLUMBING FLOOR PLAN, BASEMENT LEVEL B1, SECTOR 49

1	48	49	50	PLANT	BLDG	FL	SH.	OF	TYPE	CLASS
3	P	X	X	8	8700		1	1	P	U
51		52		53	WBS					REV
NC		NA			1.8.3.7		P3.B1.49			0

DSN	M.KEHOE	11/13/01
DRW	J.STEIN	11/13/01
CHK	B.JOHNSON	11/13/01
DEPT		
PE	R.P. Gunn	11/13/01
PJ	R. Rakean	11/14/01
REQ		
UTB		11/14/01

RPE: BRUCE W. JOHNSON, REGISTERED ENGINEER, NUCLEAR, No. 0010049, STATE OF TENNESSEE

0 REV. 11/13/01 DATE

DRAWING APPROVALS

REV	CHANGE TYPE	CHANGE CONTROL SYSTEM	CHANGE REQUEST NUMBER	DESCRIPTION	DSN	CHK	DEPT	DATE	PE	DATE	PJ	DATE	REQ	DATE	UTB	DATE	RPE	RPE NO	DATE	ST	CV	EC	EE	EM	IE	M	PD	SE	AR
0				CERTIFIED FOR CONSTRUCTION – 11/13/01	MMK	BWJ		RPD 11/13/01		RPD 11/14/01				11/14/01	BWJ	105869	11/13/01	REW	–	WRS	AK	WRS	BWJ	–	MP	–	ED		

REVISION OR ISSUE PURPOSE — REVISION APPROVALS — SQUAD CHECK

NO REPRESENTATION OR WARRANTY, EXPRESSED OR IMPLIED, IS MADE AS TO THE ACCURACY, COMPLETENESS OR USEFULNESS OF THE INFORMATION OR STATEMENTS CONTAINED IN THESE DRAWINGS, OR THAT THE USE OR DISCLOSURE OF ANY INFORMATION, APPARATUS, METHOD, OR PROCESS DISCLOSED IN THESE DRAWINGS MAY NOT INFRINGE PRIVATE RIGHTS OF OTHERS. NO LIABILITY IS ASSUMED WITH RESPECT TO THE USE OF, OR FOR DAMAGES RESULTING FROM THE USE OF ANY INFORMATION, APPARATUS, METHOD, OR PROCESS DISCLOSED IN THESE DRAWINGS. DRAWINGS MADE AVAILABLE FOR INFORMATION TO BIDDERS ARE NOT TO BE USED FOR OTHER PURPOSES AND ARE TO BE RETURNED UPON REQUEST OF THE FORWARDING CONTRACTOR.

NUMBER OF SECTION OR DETAIL — DRAWING ON WHICH SECTION OR DETAIL IS SHOWN OR TAKEN

SECTION AND DETAIL KEY

THIS DOCUMENT CONTROLLED BY

CHANGE CONTROL SYSTEM 3

ENGINEERING PROCEDURE SNS-ENG-G001

AutoCAD

Date: 11/13/2001 Time: 15:14:44
User Name: BWMK
K:\SPALLATION\PROJECTS\3000\700_CAD\P8\B8_SR\P8_P3\P3-B1-49.DWG