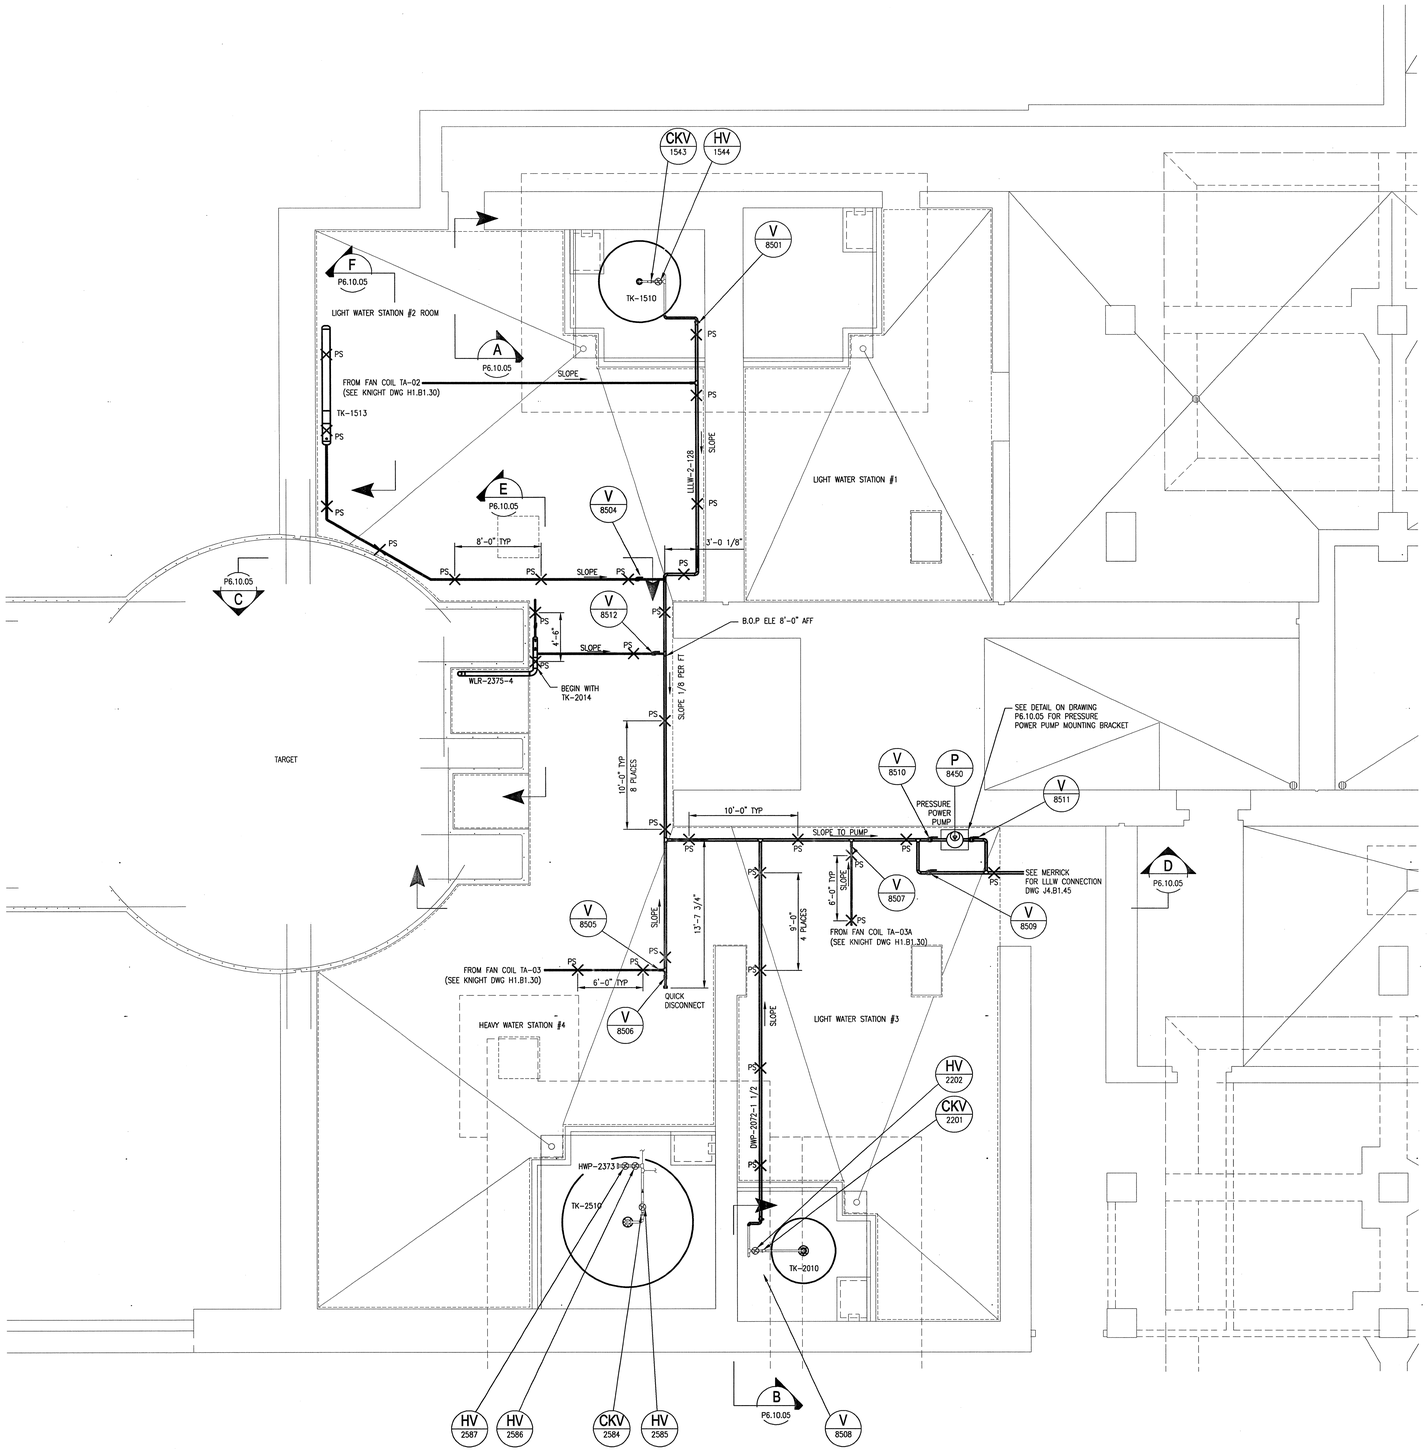

BASEMENT PLAN - LOW LEVEL LQUID WASTE

SCALE: 3/16"=1'-0"

GENERAL NOTES

1. PIPE SUPPORTS SHALL BE AS SHOWN ON KNIGHT DWG H6.10.03 DETAILS 6, 2 AND 8 AS NEEDED.
2. SEE SPECIFICATION 15128 FOR LLLW SYSTEM COMPONENTS MATERIALS AND INSTALLATION INFORMATION.
3. WHERE LINE SLOPE IS NOTED, SLOPE SHALL BE 1/8 INCH PER FT.

3/16"=1'-0" 2' 0 2' 4' 6' 10' 14'

108030700-P8E-8700-A081

Knight/Jacobs Joint Venture
701 Scarboro Road, MS B253
Oak Ridge, TN 37830
865-241-9433
fax 865-241-3400

Sverdrup Technology, Inc.
Tullahoma, TN 37388

UT-BATTELLE
Oak Ridge National Laboratory
managed for the DEPARTMENT OF ENERGY under U.S. GOVERNMENT contract DE-AC05-000R22725
UT-BATTELLE, LLC. ® Oak Ridge, Tennessee

PROJECT NAME:
SPALLATION NEUTRON SOURCE
TARGET UTILITY BUILDING
LOW LEVEL WASTE PLAN
LEVEL B1, SECTOR 43

RPE		
DSN	T. PROFFITT	10/26/01
DRW	D.R. HARDY	10/26/01
CHK	S.P. KINARD	10/26/01
DEPT		
PE	P.A. Jansen	11/12/01
PJ	R.A. Dixon	11/12/01
REQ		
UTB	M. Fullen	11/14/01

REV. 0 DATE 10/26/01

1	48	49	50	PLANT	BLDG	FL	SH.	OF	TYPE	CLASS
3	P	X	X	8	8700		1	1	P	U

51	52	53	WBS	REV
NC	NA		1.8.3.7	0

P4.B1.43

REV	Change Type	Change Control System	Change Control Number	DATE	DESCRIPTION	DSN	CHK	DEPT	DATE	PE	DATE	PJ	DATE	REQ	DATE	UTB	DATE	RPE	RPE NO	DATE	ST	CV	EC	EE	EM	IE	M	PD	SE	AR
0					CERTIFIED FOR CONSTRUCTION - 10/26/01	TP	SPK			PJD	11/12/01	RDD	11/12/01				11/14/01	TP	100946	10/26/01	REW		WRS	AK	WRS	BWJ		MP		ED

REVISION OR ISSUE PURPOSE — REVISION APPROVALS — SQUAD CHECK — DRAWING APPROVALS

NO REPRESENTATION OR WARRANTY, EXPRESSED OR IMPLIED, IS MADE AS TO THE ACCURACY, COMPLETENESS OR USEFULNESS OF THE INFORMATION OR STATEMENTS CONTAINED IN THESE DRAWINGS, OR THAT THE USE OR DISCLOSURE OF ANY INFORMATION, APPARATUS, METHOD, OR PROCESS DISCLOSED IN THESE DRAWINGS MAY NOT INFRINGE PRIVATE RIGHTS OF OTHERS. NO LIABILITY IS ASSUMED WITH RESPECT TO THE USE OF, OR FOR DAMAGES RESULTING FROM THE USE OF ANY INFORMATION, APPARATUS, METHOD, OR PROCESS DISCLOSED IN THESE DRAWINGS. DRAWINGS MADE AVAILABLE FOR INFORMATION TO BIDDER ARE NOT TO BE USED FOR OTHER PURPOSES AND ARE TO BE RETURNED UPON REQUEST OF THE FORWARDING CONTRACTOR.

NUMBER OF SECTION OR DETAIL — DRAWING ON WHICH SECTION OR DETAIL IS SHOWN OR TAKEN

SECTION AND DETAIL KEY

THIS DOCUMENT CONTROLLED BY

CHANGE CONTROL SYSTEM 3

ENGINEERING PROCEDURE SNS-ENG-0001

P:\90618\DRAWINGS\TRANSFER\OUT\PROJECTWISE\01-10-26 (CFC TARGET BASEC83)\108030700-P8E-8700-A081.43.DWG townsejh