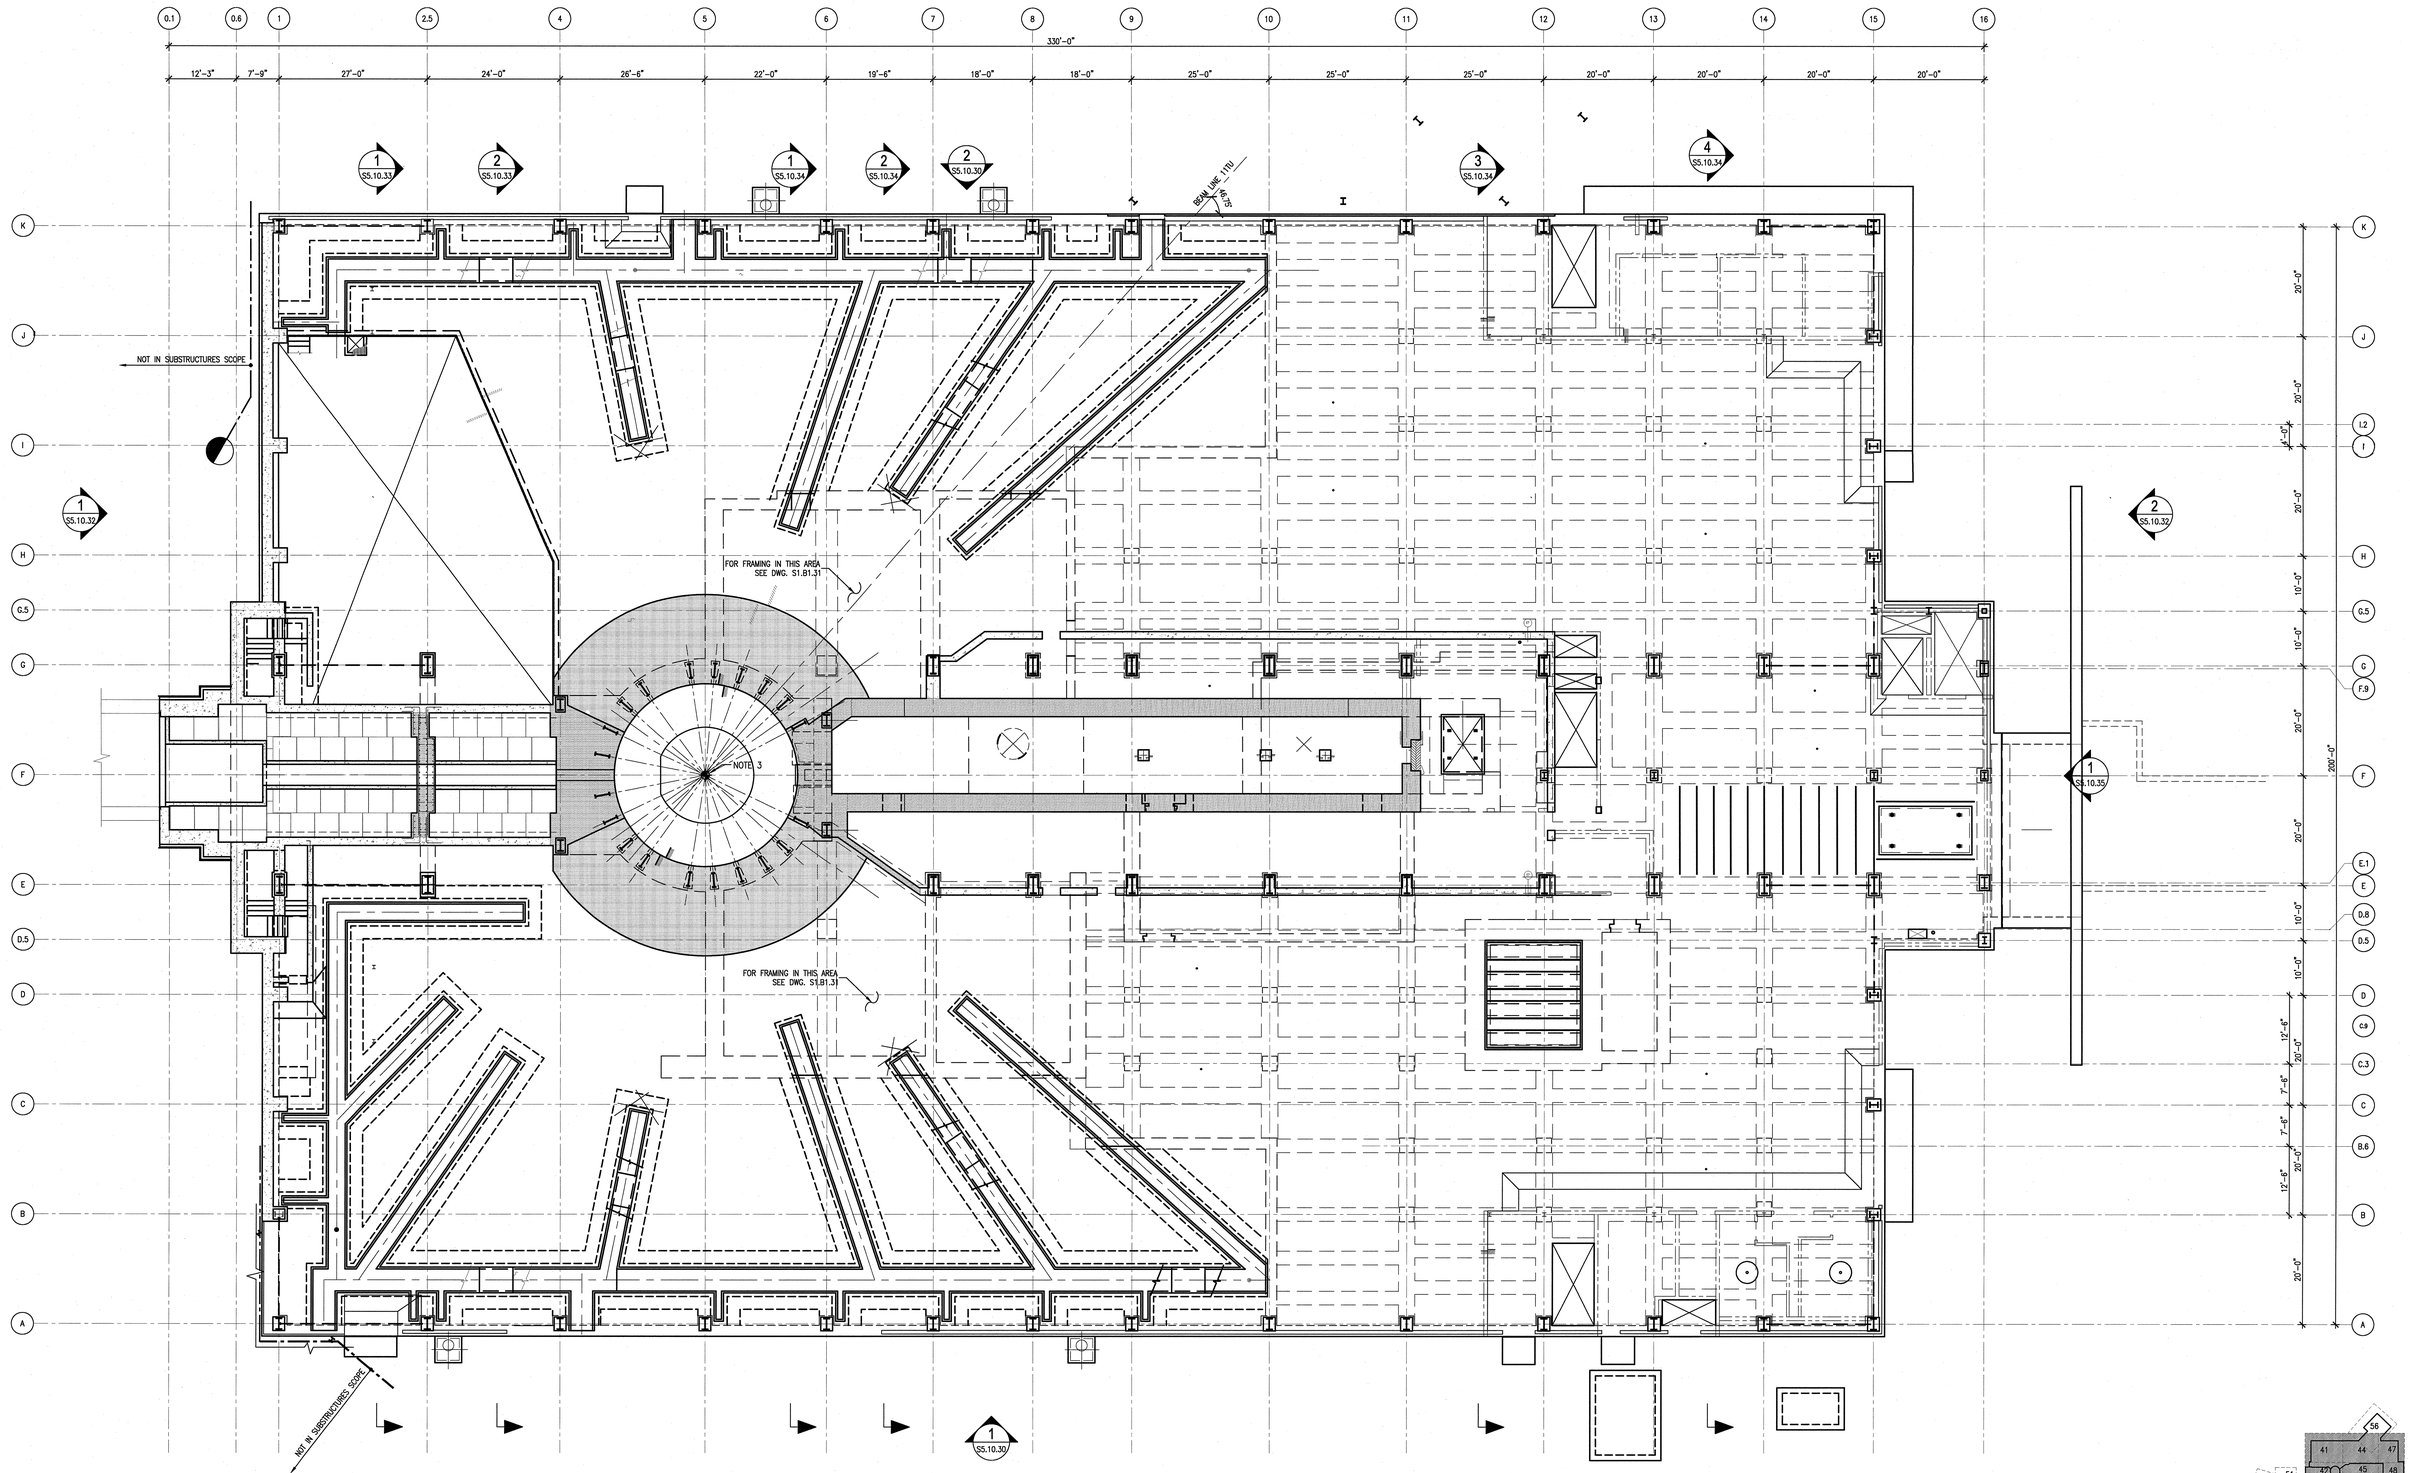

NOTES:

1. FOR ALL STRUCTURAL NOTES SEE DRAWING S0.10.30.
2. WORKS THIS DRAWING WITH DRAWINGS S2.01.41 THRU S2.01.49
3. CENTER OF TARGET VESSEL COORDINATES:
   E-22284.8587
   N-9962.5748

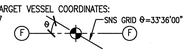

LEGEND

- HIGH DENSITY CONCRETE (245 PCF)
- UNLESS NOTED OTHERWISE ALL CONCRETE IS REGULAR WEIGHT (145 PCF)
- DENOTES BRACING LOCATION

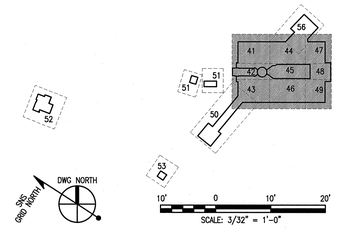

108030700-S8E-8700-A010

Knight Jacobs

Knight\Jacobs Joint Venture
701 Scarboro Road, MS 8253
Oak Ridge, TN 37830

865-241-9433
fax 865-241-3400

KNIGHT
Knight Advanced Technology
549 West Randolph St.
Chicago, IL 60661

UT-BATTELLE

Oak Ridge National Laboratory
managed for the DEPARTMENT OF ENERGY under
U.S. GOVERNMENT contract DE-AC05-00OR22725
UT-BATTELLE, LLC, © Oak Ridge, Tennessee

PROJECT NAME:

SPALLATION NEUTRON SOURCE

TARGET BUILDING
OVERALL FRAMING PLAN
LEVEL 1 - INSTRUMENT LEVEL

1	48	49	50	PLANT	BLDG	FL	SH.	OF	TYPE	CLASS
3	S	X	X	8	8700		1	1	P	U

51	52	53			
NC	NA		WBS 1.8.3.7	S1.01.30	REV L

REV	CHANGE TYPE	CHANGE CONTROL SYSTEM	CHANGE REVISION NUMBER	DESCRIPTION	DSN	CHK	DEPT	DATE	PE	DATE	PJ	DATE	REQ	DATE	UTB	DATE	RPE	RPE NO	DATE
L				ISSUED FOR REFERENCE – 10/26/01															
K				90% TITLE II REVIEW – 8/31/01															

REVISION OR ISSUE PURPOSE — REVISION APPROVALS

ST	CV	EC	EE	EM	IE	M	PD	SE	AR

SQUAD CHECK

RPE: FOR REFERENCE ONLY

DSN	
DRW	
CHK	
DEPT	
PE	
PJ	
REQ	
UTB	

REV. DATE — DRAWING APPROVALS

NO REPRESENTATION OR WARRANTY, EXPRESSED OR IMPLIED, IS MADE AS TO THE ACCURACY, COMPLETENESS OR USEFULNESS OF THE INFORMATION OR STATEMENTS CONTAINED IN THESE DRAWINGS, OR THAT THE USE OR DISCLOSURE OF ANY INFORMATION, APPARATUS, METHOD, OR PROCESS DISCLOSED IN THESE DRAWINGS MAY NOT INFRINGE PRIVATE RIGHTS OF OTHERS. NO LIABILITY IS ASSUMED WITH RESPECT TO THE USE OF, OR FOR DAMAGES RESULTING FROM THE USE OF ANY INFORMATION, APPARATUS, METHOD, OR PROCESS DISCLOSED IN THESE DRAWINGS. DRAWINGS MADE AVAILABLE FOR INFORMATION TO BIDDER ARE NOT TO BE USED FOR OTHER PURPOSES AND ARE TO BE RETURNED UPON REQUEST OF THE FORWARDING CONTRACTOR.

NUMBER OF SECTION OR DETAIL
DRAWING ON WHICH SECTION OR DETAIL IS SHOWN OR TAKEN
SECTION AND DETAIL KEY

THIS DOCUMENT CONTROLLED BY

CHANGE CONTROL SYSTEM 3

ENGINEERING PROCEDURE SNS-ENG-G001

Date: 10/24/2001 Time: 15:43:00
Username: BARDCKCRJ
File: J:\B12PR0&D\STD\SNS\DWG\S01\S01_SHT\S01_SHT01.DWG