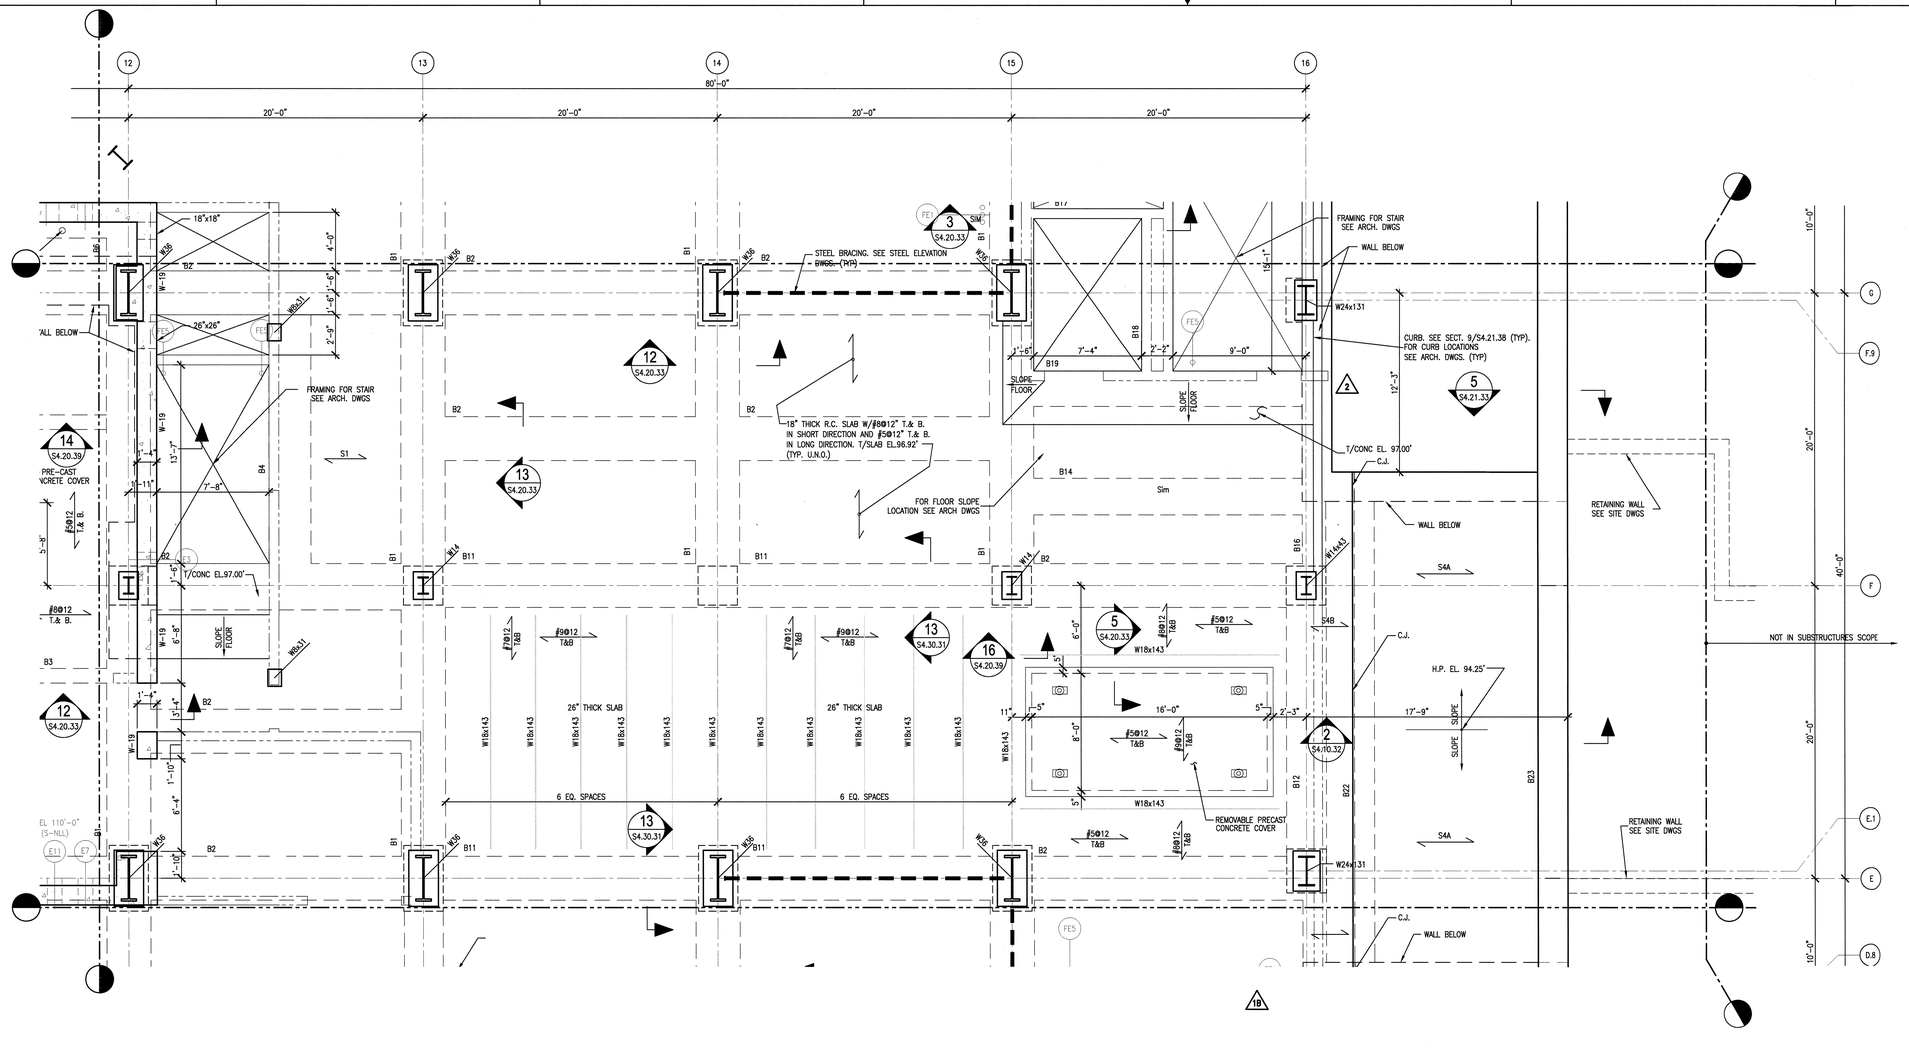

NOTES:

1. FOR ALL STRUCTURAL NOTES SEE DRAWING S0.10.30.
2. FOR STEEL FRAMING ELEVATIONS SEE DRAWINGS S5.10.30 THRU S5.10.34 .
3. SEE ELECTRICAL DRAWINGS FOR GROUNDING LOCATIONS AND DETAILS.
4. FOR ALL WALLS, COLUMNS AND SLABS, SEE SCHEDULES AT DRAWING S4.30.30.
5. FOR COLUMN BASE PLATES SEE SCHEDULE ON DRAWING S5.20.30.
6. (X)— INDICATES SLEEVE PENETRATION. SEE TYPICAL DETAIL 14/S4.20.31. FOR SCHEDULE SEE :
   (E) ELECTRICAL DRAWING E9.40.30
   (P) PLUMBING DRAWING P9.10.30, P6.10.03, P2.B1.43
   (U) UTILITIES DRAWINGS U6.10.10, U9.10.40, & J8EB700G090.
   (H) HVAC DRAWING H9.10.31
7. #5 @ 12" DOWELS, CENTERED IN SLAB.

LEGEND

- HIGH DENSITY CONCRETE (245 PCF)
- UNLESS NOTED OTHERWISE ALL CONCRETE IS REGULAR WEIGHT (145 PCF)
- W1 — INDICATES WALL NUMBER. SEE WALL SCHEDULE ON S4.30.30 FOR REINF. SIZE & SPACING
- S1 — INDICATES STRUCTURAL SLAB NUMBER. SEE SLAB SCHEDULE ON S4.30.30 FOR REINF. SIZE & SPACING
- B1 — INDICATES CONCRETE BEAM NUMBER. SEE CONCRETE BEAM SCHEDULE ON S4.30.30 FOR REINF. SIZE & SPACING
- DENOTES BRACING LOCATION

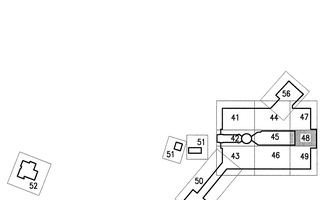

108030700-S8E-8700-A027

Knight/Jacobs Joint Venture
701 Scarboro Road, MS 8253
Oak Ridge, TN 37830
865-241-9433
fax 865-241-3400

KNIGHT
Knight Advanced Technology
549 West Randolph Street
Chicago, IL 60661

UT-BATTELLE
Oak Ridge National Laboratory
managed for the DEPARTMENT OF ENERGY under U.S. GOVERNMENT contract DE-AC05-00OR22725
UT-BATTELLE, LLC, © Oak Ridge, Tennessee

PROJECT NAME:
SPALLATION NEUTRON SOURCE
TARGET BUILDING
FRAMING PLAN, INSTRUMENT LEVEL
LEVEL 1, SECTOR 48

1	48	49	50	PLANT	BLDG	FL	SH.	OF	TYPE	CLASS
3	S	X	X	8	8700		1	1	P	U
51		52		53	WBS					REV
NC		NA			1.8.3.7		S2.01.48			2

RPE	DSN	G. REDDY	4/17/01
JOHN BUSCH REGISTERED ENGINEER AGRICULTURE COMMERCE NO. 23236 STATE OF TENNESSEE	DRW	G.MARSZALEK	4/17/01
	CHK	R.WALKINGTON	4/17/01
	DEPT		
	PE	C. GARREN	4/18/01
	PJ	R. DEAN	4/18/01
	REQ		
REV. 2 DATE 11/13/01	UTB	J. LAWSON	4/19/01
DRAWING APPROVALS			

REV	CHANGE TYPE	CHANGE CONTROL SYSTEM	CHANGE REQUEST NUMBER	DESCRIPTION	DSN	CHK	DEPT	DATE	PE	DATE	PJ	DATE	REQ	DATE	UTB	DATE	RPE	RPE NO	DATE	ST	CV	EC	EE	EM	IE	M	PD	SE	AR
2				CERTIFIED FOR CONSTRUCTION – 10/26/01	GPR	REW			RD	11/14/01	RAD	11/14/01			CJK	11/14/01	JJB	23236	11/13/01	REW		WRS	AK	WRS	BWJ		MP		ED
1	A	3	1-13	DCN T-001 THRU T-013 – 9/21/01	GPR	REW			CLG	10/03	RAD	10/02			JRL	10/02	JJB	23236	9/21/01	REW		WRS	RL	WRS	BWJ		MP		WAS
0				SUBSTRUCTURES CERTIFIED FOR CONSTRUCTION – 4/18/01	GPR	REW			CLG	4/18	RAD	4/18			JRL	4/19	JJB	23236	4/17/01	SC		WRS	RL	WRS	BWJ		MP		WAS

REVISION OR ISSUE PURPOSE — REVISION APPROVALS — SQUAD CHECK

NO REPRESENTATION OR WARRANTY, EXPRESSED OR IMPLIED, IS MADE AS TO THE ACCURACY, COMPLETENESS OR USEFULNESS OF THE INFORMATION OR STATEMENTS CONTAINED IN THESE DRAWINGS, OR THAT THE USE OR DISCLOSURE OF ANY INFORMATION, APPARATUS, METHOD, OR PROCESS DISCLOSED IN THESE DRAWINGS MAY NOT INFRINGE PRIVATE RIGHTS OF OTHERS. NO LIABILITY IS ASSUMED WITH RESPECT TO THE USE OF, OR FOR DAMAGES RESULTING FROM THE USE OF ANY INFORMATION, APPARATUS, METHOD, OR PROCESS DISCLOSED IN THESE DRAWINGS. DRAWINGS MADE AVAILABLE FOR INFORMATION TO BIDDERS ARE NOT TO BE USED FOR OTHER PURPOSES AND ARE TO BE RETURNED UPON REQUEST OF THE FORWARDING CONTRACTOR.

NUMBER OF SECTION OR DETAIL — DRAWING ON WHICH SECTION OR DETAIL IS SHOWN OR TAKEN
SECTION AND DETAIL KEY

THIS DOCUMENT CONTROLLED BY
CHANGE CONTROL SYSTEM 3
ENGINEERING PROCEDURE SNS-ENG-G001

Date: 11/13/2001 Time: 15:36:14
Username: SCHAFFE
C:\JKJV\PROJECTS\7000\700J_CNDP\DGN_S4\700J_CNDP_S4.DGN