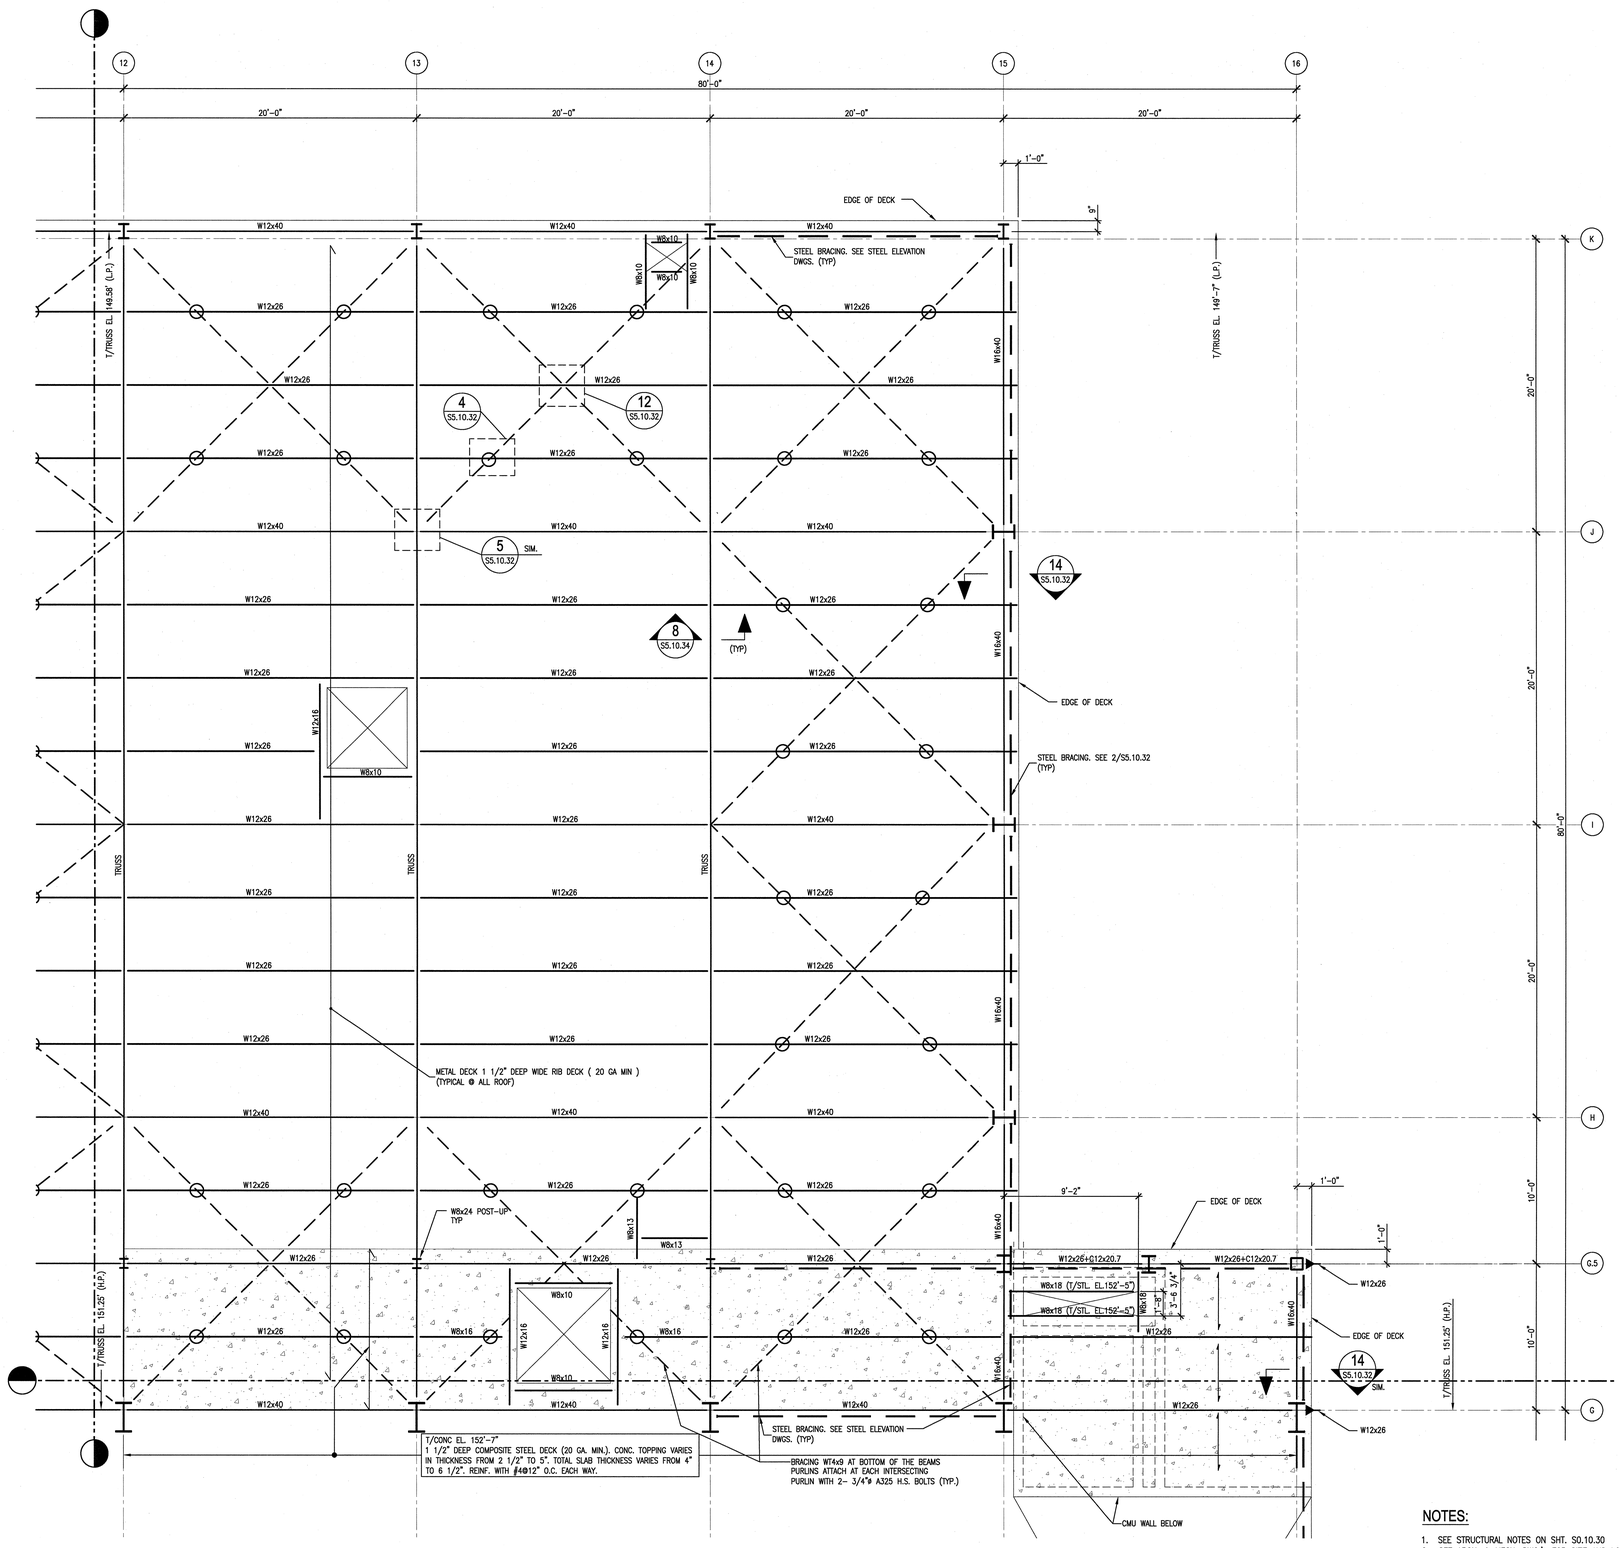

NOTES:

1. SEE STRUCTURAL NOTES ON SHT. S0.10.30
2. SEE ARCH. & MECH. DWG.'s FOR SIZE AND LOCATION OF ROOF OPENINGS.
3. MIN. CUSSET PLATE THICKNESS SHALL BE 3/8" (U.N.O)
4. FOR COLUMN BASE PLATES SEE SCHEDULE ON DRAWING S5.20.30.
5. (X)— INDICATES SLEEVE PENETRATION. SEE TYPICAL DETAIL 14/S4.20.31. FOR SCHEDULE SEE :
   (E) ELECTRICAL DRAWING E9.40.30
   (P) PLUMBING DRAWING P9.10.30, P6.10.03, P2.B1.43
   (U) UTILITIES DRAWINGS U6.10.10, U9.10.40, & J8E8700G090.
   (H) HVAC DRAWING H9.10.31
6. ALL STEEL BEAMS BELOW CONCRETE SLAB SHALL HAVE 3/4" DIA x 4" LONG SHEAR STUDS @ 18" O.C.

LEGEND

- UNLESS NOTED OTHERWISE ALL CONCRETE IS REGULAR WEIGHT (145 PCF)
- INDICATES STRUCTURAL SLAB
- DENOTES BRACING LOCATION
- INDICATES MOMENT CONNECTION

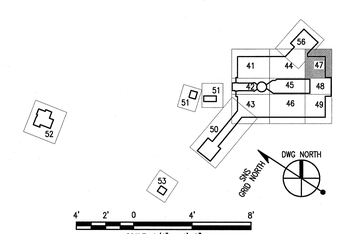

NO REPRESENTATION OR WARRANTY, EXPRESSED OR IMPLIED, IS MADE AS TO THE ACCURACY, COMPLETENESS OR USEFULNESS OF THE INFORMATION OR STATEMENTS CONTAINED IN THESE DRAWINGS, OR THAT THE USE OR DISCLOSURE OF ANY INFORMATION, APPARATUS, METHOD, OR PROCESS DISCLOSED IN THESE DRAWINGS MAY NOT INFRINGE PRIVATE RIGHTS OF OTHERS. NO LIABILITY IS ASSUMED WITH RESPECT TO THE USE OF, OR FOR DAMAGES RESULTING FROM THE USE OF ANY INFORMATION, APPARATUS, METHOD, OR PROCESS DISCLOSED IN THESE DRAWINGS. DRAWINGS MADE AVAILABLE FOR INFORMATION TO BIDDER ARE NOT TO BE USED FOR OTHER PURPOSES AND ARE TO BE RETURNED UPON REQUEST OF THE FORWARDING CONTRACTOR.

NUMBER OF SECTION OR DETAIL — DRAWING ON WHICH SECTION OR DETAIL IS SHOWN OR TAKEN

SECTION AND DETAIL KEY

THIS DOCUMENT CONTROLLED BY

CHANGE CONTROL SYSTEM 3

ENGINEERING PROCEDURE SNS-ENG-G001

REV	CHANGE TYPE	CHANGE CONTROL SYSTEM	CHANGED REQUEST NUMBER	DESCRIPTION	DSN	CHK	DEPT	DATE	PE	DATE	PJ	DATE	REQ	DATE	UTB	DATE	RPE	RPE NO	DATE
0				CERTIFIED FOR CONSTRUCTION – 10/26/01	GPR	REW													

REVISION OR ISSUE PURPOSE — REVISION APPROVALS

ST	CV	EC	EE	EM	IE	M	PD	SE	AR
REW	–	WRS	AK	WRS	BWJ	–	MP	–	ED

SQUAD CHECK

RPE: JOHN BUSCH — REGISTERED ENGINEER — AGRICULTURE — COMMERCE — NO. 21236 — STATE OF TENNESSEE

REV. 0 DATE 10/26/01

DSN	G. REDDY	10/26/01
DRW	G.MARSZALEK	10/26/01
CHK	R.WALKINGTON	10/26/01
DEPT		
PE		11/15/01
PJ	R A Dean	11/15/01
REQ		
UTB		11/15/01

DRAWING APPROVALS

108030700-S8E-8700-A055

Knight Jacobs — KnightJacobs Joint Venture, 701 Scarboro Road, MS 8253, Oak Ridge, TN 37830, 865-241-9433, fax 865-241-3400

KNIGHT — Knight Advanced Technology — 540 West Madison Street, Chicago, IL 60661

UT-BATTELLE — Oak Ridge National Laboratory — managed for the DEPARTMENT OF ENERGY under U.S. GOVERNMENT contract DE-AC05-00OR22725 — UT-BATTELLE, LLC, ⊕ Oak Ridge, Tennessee

PROJECT NAME: SPALLATION NEUTRON SOURCE

TARGET BUILDING FRAMING PLAN, LOW ROOF LEVEL SECTOR 47

1	48	49	50	PLANT	BLDG	FL	SH.	OF	TYPE	CLASS
3	S	X	X	8	8700		1	1	P	U
51		52		53	WBS					REV
NC		NA			1.8.3.7		S2.09.47			0

Date: 10/24/2001 Time: 13:13:53
Username: ZEMPFE
DH:C:\PROJ\PROJECT\700\70L\D400\S0K_SA\70L_PLST\22-09-47.DWG

AutoCAD