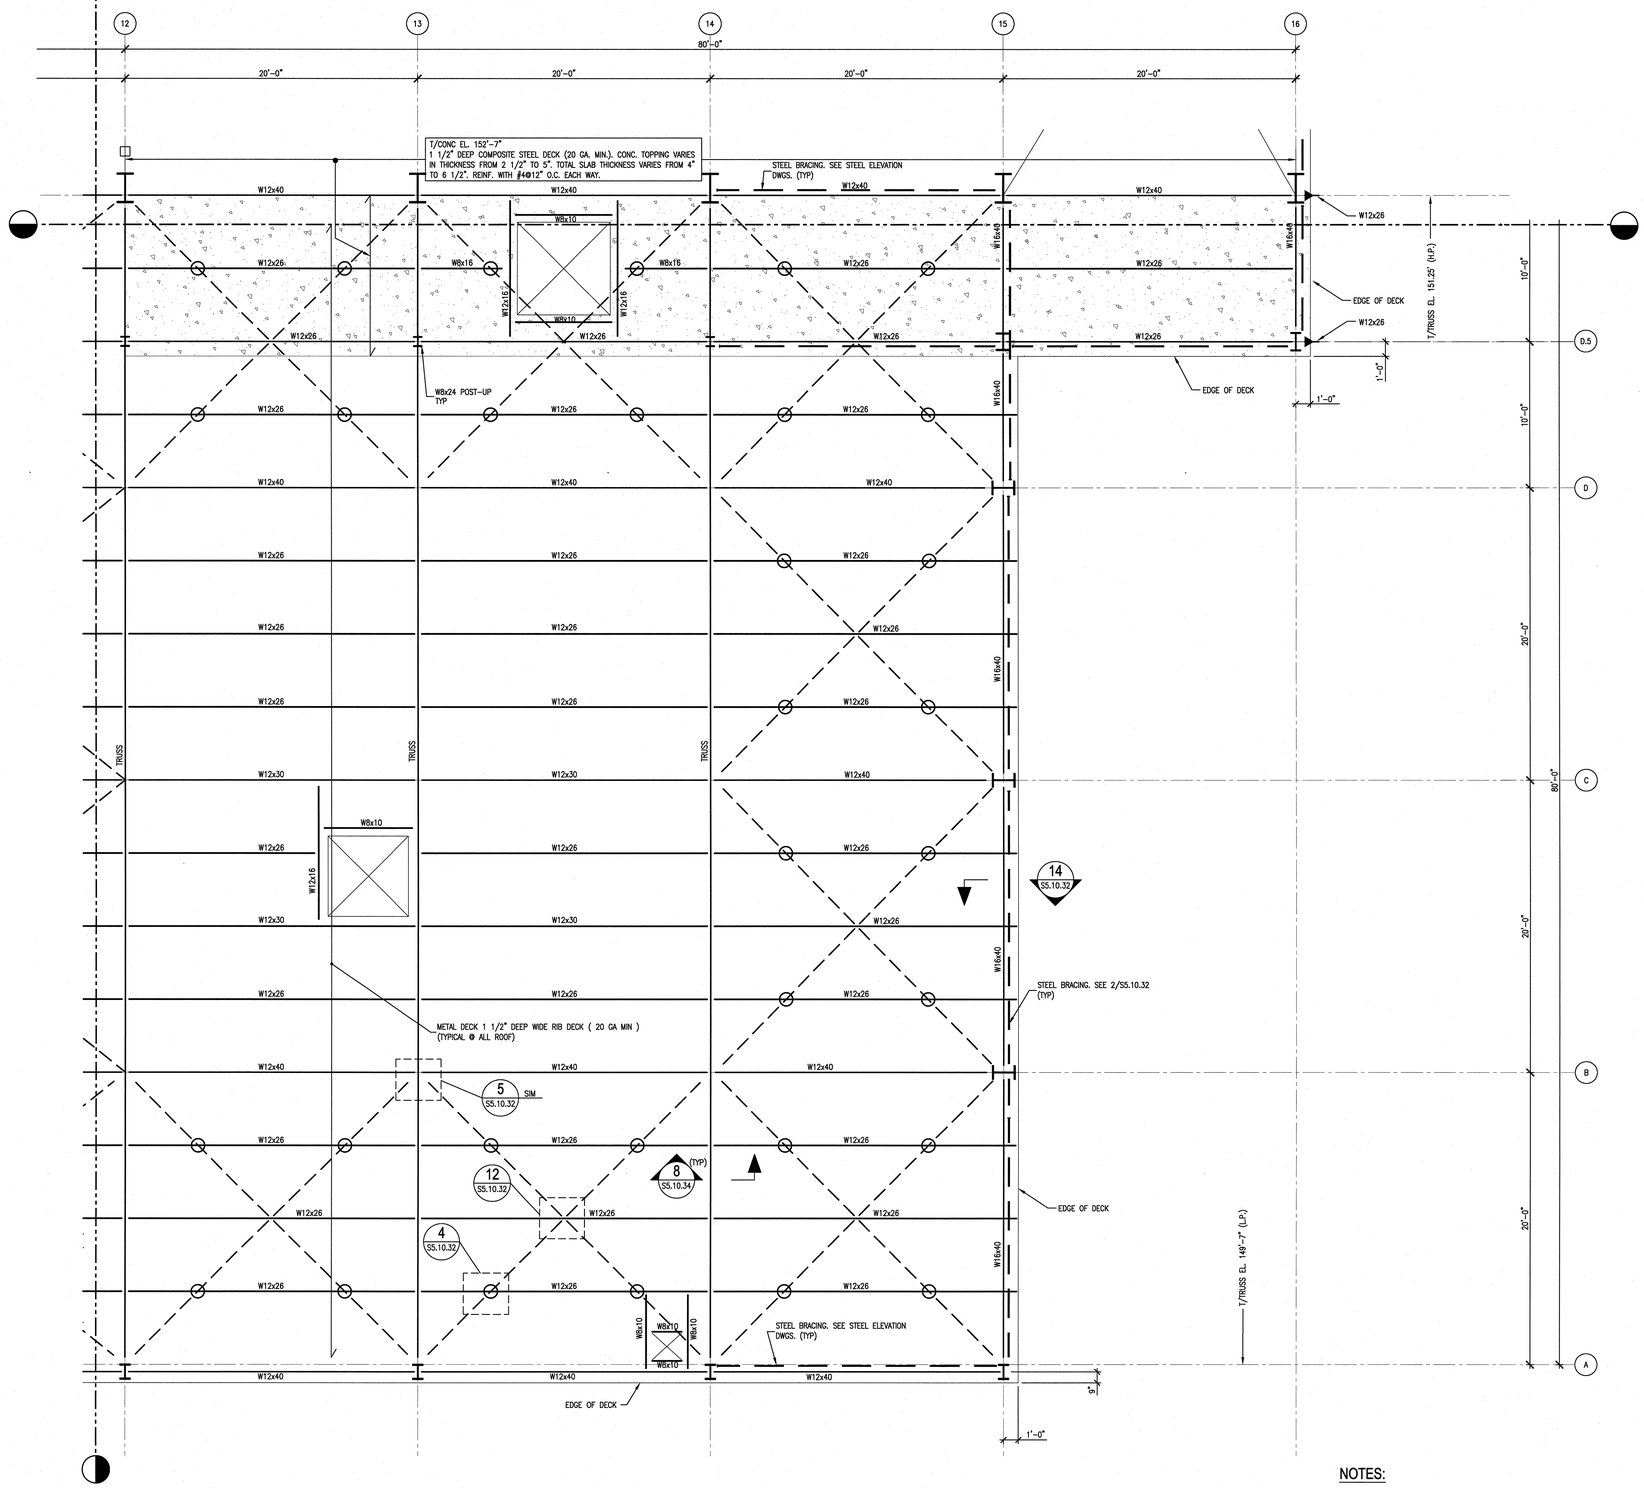

NOTES:

1. SEE STRUCTURAL NOTES ON SHT. S0.10.30
2. SEE ARCH. & MECH. DWG.'s FOR SIZE AND LOCATION OF ROOF OPENINGS.
3. MIN. GUSSET PLATE THICKNESS SHALL BE 3/8" (U.N.O).
4. FOR COLUMN BASE PLATES SEE SCHEDULE ON DRAWING S5.20.30.
5. (X)— INDICATES SLEEVE PENETRATION. SEE TYPICAL DETAIL 14/S4.20.31. FOR SCHEDULE SEE :
   (E) ELECTRICAL DRAWING E9.40.30
   (P) PLUMBING DRAWING P9.10.30, P6.10.03, P2.B1.43
   (U) UTILITIES DRAWINGS U6.10.10, U9.10.40, & JBEB700G090.
   (H) HVAC DRAWING H9.10.31
6. ALL STEEL BEAMS BELOW CONCRETE SLAB SHALL HAVE 3/4" DIA x 4" LONG SHEAR STUDS @ 18" O.C.

LEGEND

- UNLESS NOTED OTHERWISE ALL CONCRETE IS REGULAR WEIGHT (145 PCF)
- INDICATES STRUCTURAL SLAB
- DENOTES BRACING LOCATION
- INDICATES MOMENT CONNECTION

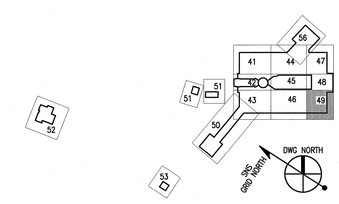

108030700-S8E-8700-A057

Knight/Jacobs Joint Venture
701 Scarboro Road, MS 8253
Oak Ridge, TN 37830
865-241-9433
fax 865-241-3400

KNIGHT
Knight Advanced Technology
540 West Randolph Street
Chicago, IL 60661

UT-BATTELLE
Oak Ridge National Laboratory
managed for the DEPARTMENT OF ENERGY under U.S. GOVERNMENT contract DE-AC05-000R22725
UT-BATTELLE, LLC, ◇ Oak Ridge, Tennessee

PROJECT NAME:
SPALLATION NEUTRON SOURCE

TARGET BUILDING
FRAMING PLAN, LOW ROOF LEVEL
SECTOR 49

1	48	49	50	PLANT	BLDG	FL	SH.	OF	TYPE	CLASS
3	S	X	X	8	8700		1	1	P	U
51	52		53		WBS					REV
NC	NA				1.8.3.7		S2.09.49			0

RPE	DSN	G. REDDY	10/26/01
	DRW	G.MARSZALEK	10/26/01
	CHK	R.WALKINGTON	10/26/01
	DEPT		
	PE		11/5/01
	PJ		11/5/01
	REQ		
REV. 0	DATE 10/26/01	UTB	11/9/01

DRAWING APPROVALS

REV	CHANGE "FIRE"	CHANGE CONTROL SYSTEM	CHANGE REQUEST NUMBER	DESCRIPTION	DSN	CHK	DEPT	DATE	PE	DATE	PJ	DATE	REQ	DATE	UTB	DATE	RPE	RPE NO	DATE
0				CERTIFIED FOR CONSTRUCTION – 10/26/01	GPR	REW			RWO	11/5/01	RRD	11/5/01			UTB	11/9/01	JJB	23236	10/26/01

REVISION OR ISSUE PURPOSE — REVISION APPROVALS

ST	CV	EC	EE	EM	IE	M	PD	SE	AR
REW	–	WRS	AK	WRS	BWJ	–	MP	–	ED

SQUAD CHECK

NO REPRESENTATION OR WARRANTY, EXPRESSED OR IMPLIED, IS MADE AS TO THE ACCURACY, COMPLETENESS OR USEFULNESS OF THE INFORMATION OR STATEMENTS CONTAINED IN THESE DRAWINGS, OR THAT THE USE OR DISCLOSURE OF ANY INFORMATION, APPARATUS, METHOD, OR PROCESS DISCLOSED IN THESE DRAWINGS MAY NOT INFRINGE PRIVATE RIGHTS OF OTHERS. NO LIABILITY IS ASSUMED WITH RESPECT TO THE USE OF, OR FOR DAMAGES RESULTING FROM THE USE OF ANY INFORMATION, APPARATUS, METHOD, OR PROCESS DISCLOSED IN THESE DRAWINGS. DRAWINGS MADE AVAILABLE FOR INFORMATION TO BIDDER ARE NOT TO BE USED FOR OTHER PURPOSES AND ARE TO BE RETURNED UPON REQUEST OF THE FORWARDING CONTRACTOR.

NUMBER OF SECTION OR DETAIL
DRAWING ON WHICH SECTION OR DETAIL IS SHOWN OR TAKEN
SECTION AND DETAIL KEY

THIS DOCUMENT CONTROLLED BY
CHANGE CONTROL SYSTEM 3
ENGINEERING PROCEDURE SNS-ENG-0001

Date: 10/26/2001 Time: 13:13:13
CAD FILE: J:\SNS\PROJECTS\700\700_1800\700_1800F\NEW_BA\TWL\FLOPT20-09-W.DWG