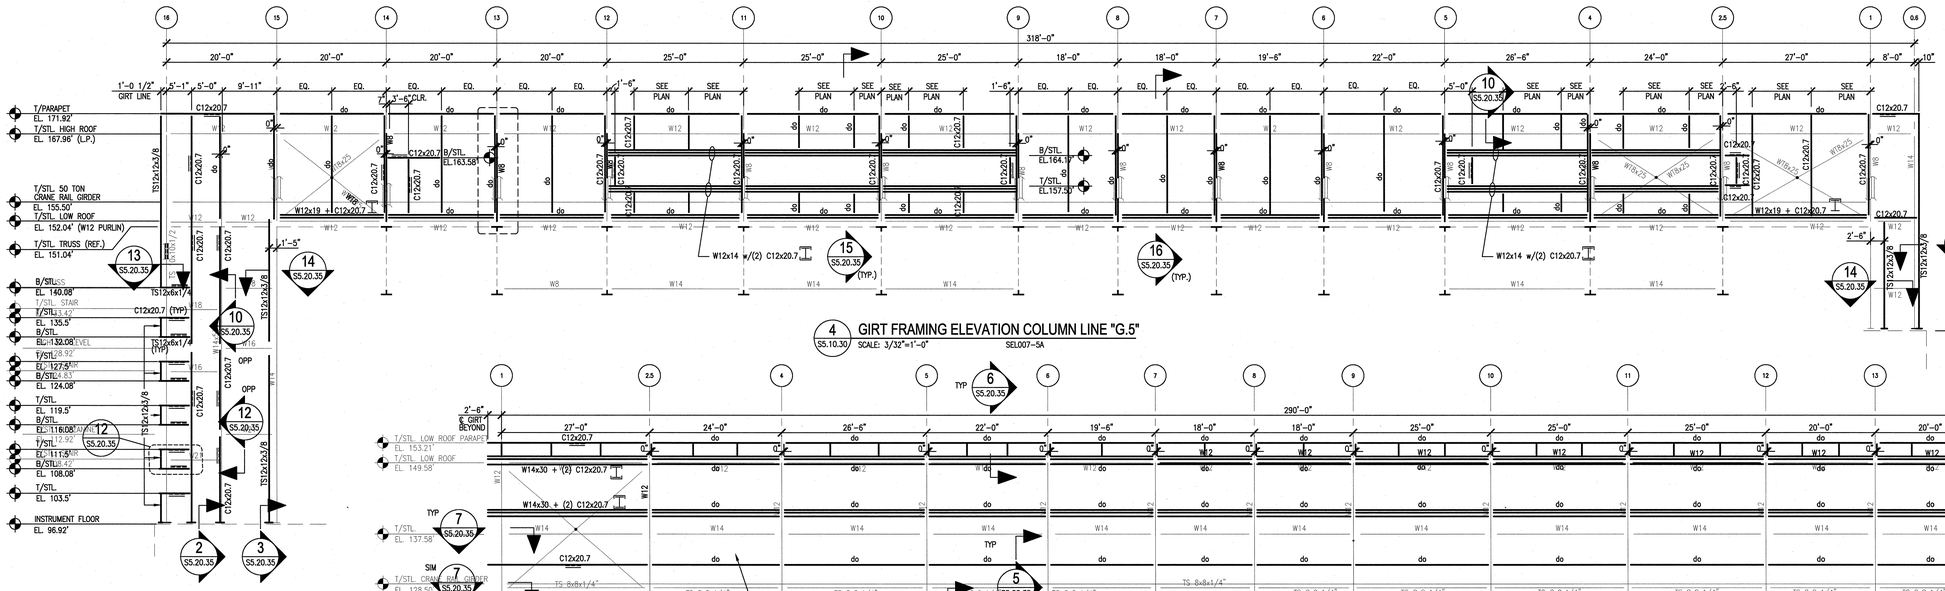

4 S5.10.30 GIRT FRAMING ELEVATION COLUMN LINE "G.5"
SCALE: 3/32"=1'-0" SEL007-5A

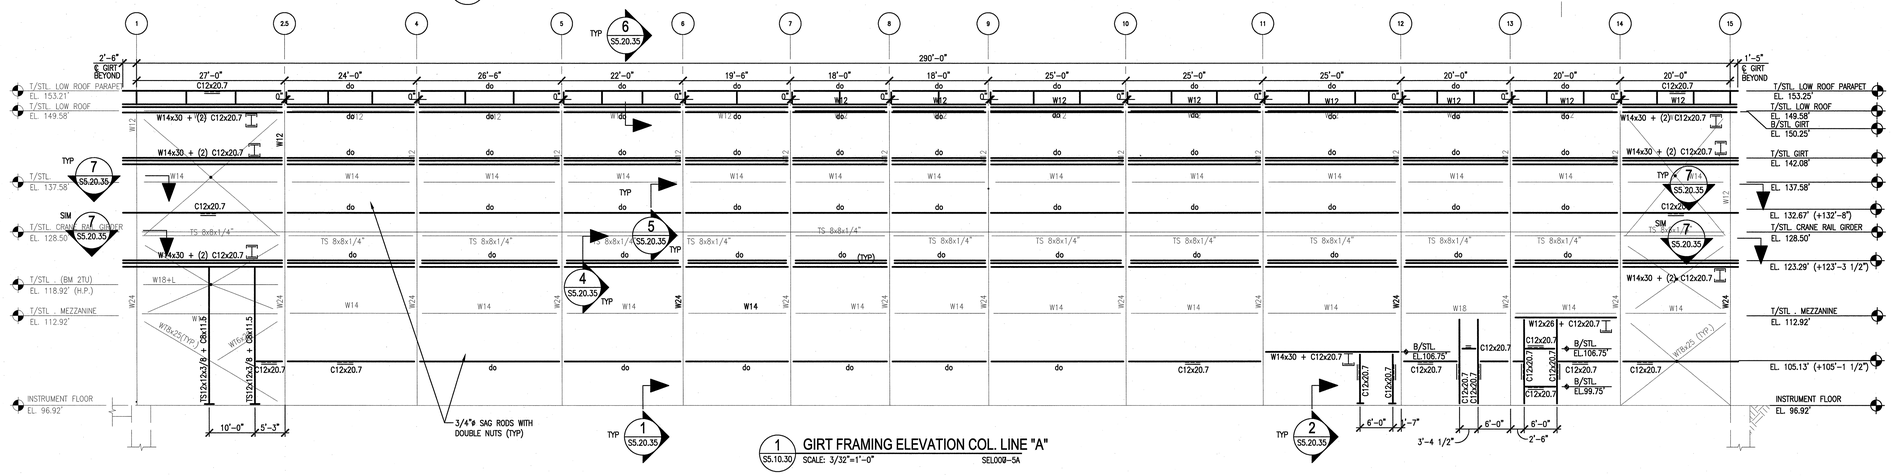

1 S5.10.30 GIRT FRAMING ELEVATION COL. LINE "A"
SCALE: 3/32"=1'-0" SEL009-5A

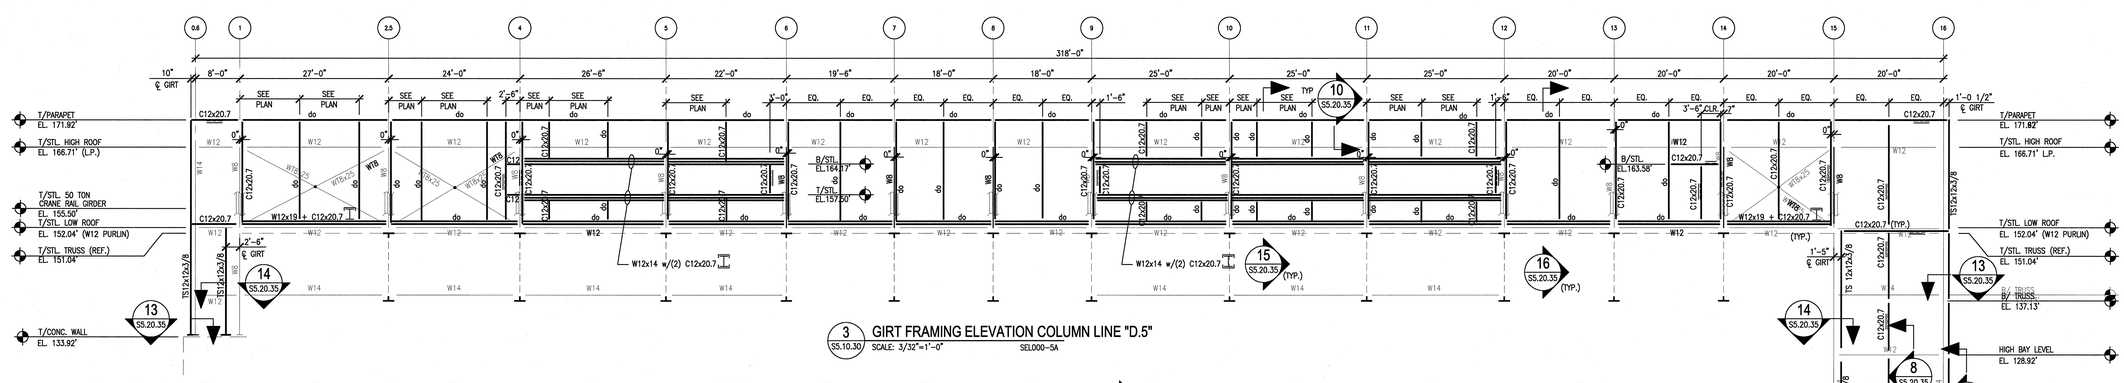

3 S5.10.30 GIRT FRAMING ELEVATION COLUMN LINE "D.5"
SCALE: 3/32"=1'-0" SEL000-5A

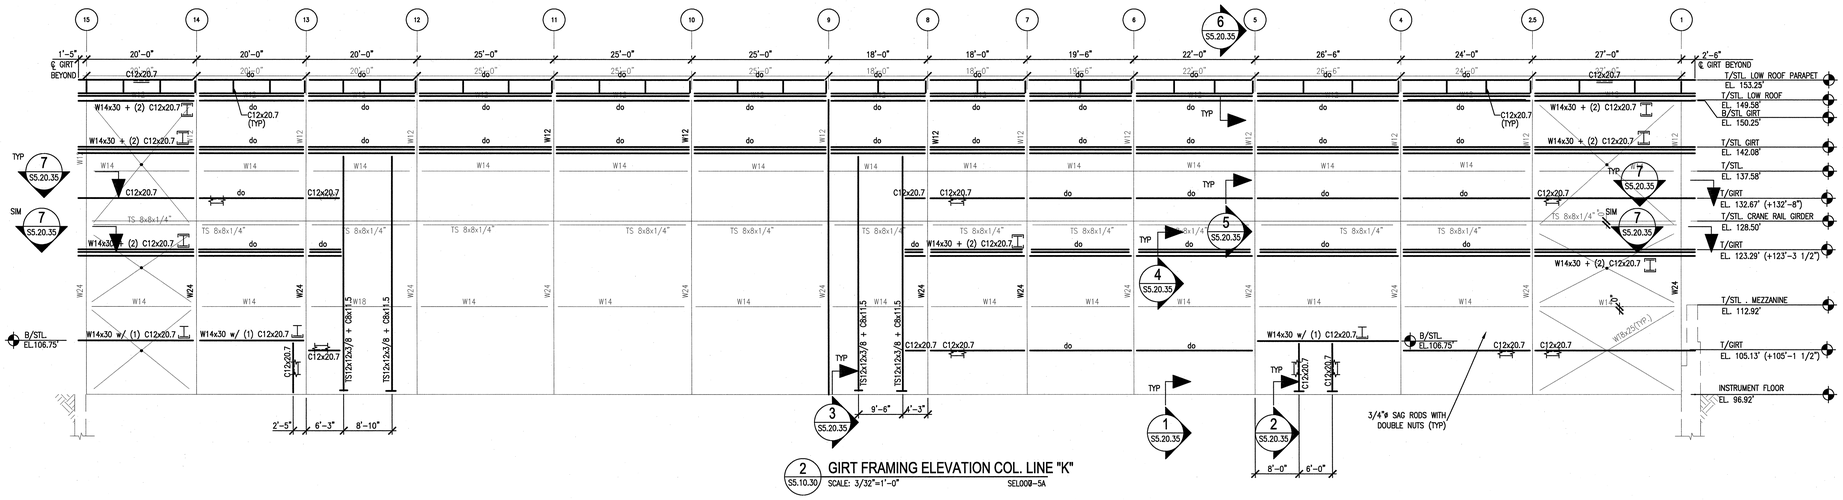

2 S5.10.30 GIRT FRAMING ELEVATION COL. LINE "K"
SCALE: 3/32"=1'-0" SEL009-5A

SCALE: 3/32" = 1'-0"

108030700-S8E-8700-A103

KnightJacobs Joint Venture
701 Scarboro Road, MS 8253
Oak Ridge, TN 37830
865-241-9433
fax 865-241-3400

KNIGHT
Knight Advanced Technology
543 West Randolph Street
Chicago, IL 60661

UT-BATTELLE
Oak Ridge National Laboratory
managed for the DEPARTMENT OF ENERGY under U.S. GOVERNMENT contract DE-AC05-00OR22725
UT-BATTELLE, LLC. © Oak Ridge, Tennessee

PROJECT NAME:
SPALLATION NEUTRON SOURCE

TARGET BUILDING
COLUMN LINES "A", "K", "D.5", "G.5"
STEEL GIRT ELEVATIONS

1	48	49	50	PLANT	BLDG	FL	SH.	OF	TYPE	CLASS
3	S	X	X	8	8700		1	1	S	U

51	52	53	WBS	REV
NC	NA		1.8.3.7	0

S5.10.38

REV	CHANGE TYPE	CHANGE CONTROL SYSTEM	CHANGE REQUEST NUMBER	DATE	DESCRIPTION	DSN	CHK	DEPT
0					CERTIFIED FOR CONSTRUCTION – 10/26/01	GPR	REW	

REVISION OR ISSUE PURPOSE

PE	DATE	PJ	DATE	REQ	DATE	UTB	DATE	RPE	RPE NO	DATE
		RPD 11/1/01						JJB	23236	10/26/01

REVISION APPROVALS

ST	CV	EC	EE	EM	IE	M	PD	SE	AR
REW	–	WRS	AK	WRS	BWJ	–	MP	–	ED

SQUAD CHECK

RPE: JOHN BUSCH, REGISTERED ENGINEER, AGRICULTURE, COMMERCE, NO. 23236, STATE OF TENNESSEE

REV. 0 DATE 10/26/01 UTB 11/9/01

DRAWING APPROVALS

DSN	G. REDDY	10/26/01
DRW	G.MARSZALEK	10/26/01
CHK	R.WALKINGTON	10/26/01
DEPT		
PE		11/15/01
PJ		11/15/01
REQ		

NO REPRESENTATION OR WARRANTY, EXPRESSED OR IMPLIED, IS MADE AS TO THE ACCURACY, COMPLETENESS OR USEFULNESS OF THE INFORMATION OR STATEMENTS CONTAINED IN THESE DRAWINGS, OR THAT THE USE OR DISCLOSURE OF ANY INFORMATION, APPARATUS, METHOD, OR PROCESS DISCLOSED IN THESE DRAWINGS MAY NOT INFRINGE PRIVATE RIGHTS OF OTHERS. NO LIABILITY IS ASSUMED WITH RESPECT TO THE USE OF, OR FOR DAMAGES RESULTING FROM THE USE OF ANY INFORMATION, APPARATUS, METHOD, OR PROCESS DISCLOSED IN THESE DRAWINGS. DRAWINGS MADE AVAILABLE FOR INFORMATION TO BIDDER ARE NOT TO BE USED FOR OTHER PURPOSES AND ARE TO BE RETURNED UPON REQUEST OF THE FORWARDING CONTRACTOR.

NUMBER OF SECTION OR DETAIL
DRAWING ON WHICH SECTION OR DETAIL IS SHOWN OR TAKEN
SECTION AND DETAIL KEY

THIS DOCUMENT CONTROLLED BY
CHANGE CONTROL SYSTEM 3
ENGINEERING PROCEDURE SNS-ENG-0001

AutoCAD
Date: 10/26/2001 Time: 13:08:57
Filename: 8METAL
Path: P:\KJ\PROJECTS\7000\700_0\8D\PAGE_SA\741_PG\8TL05-10-38.DWG