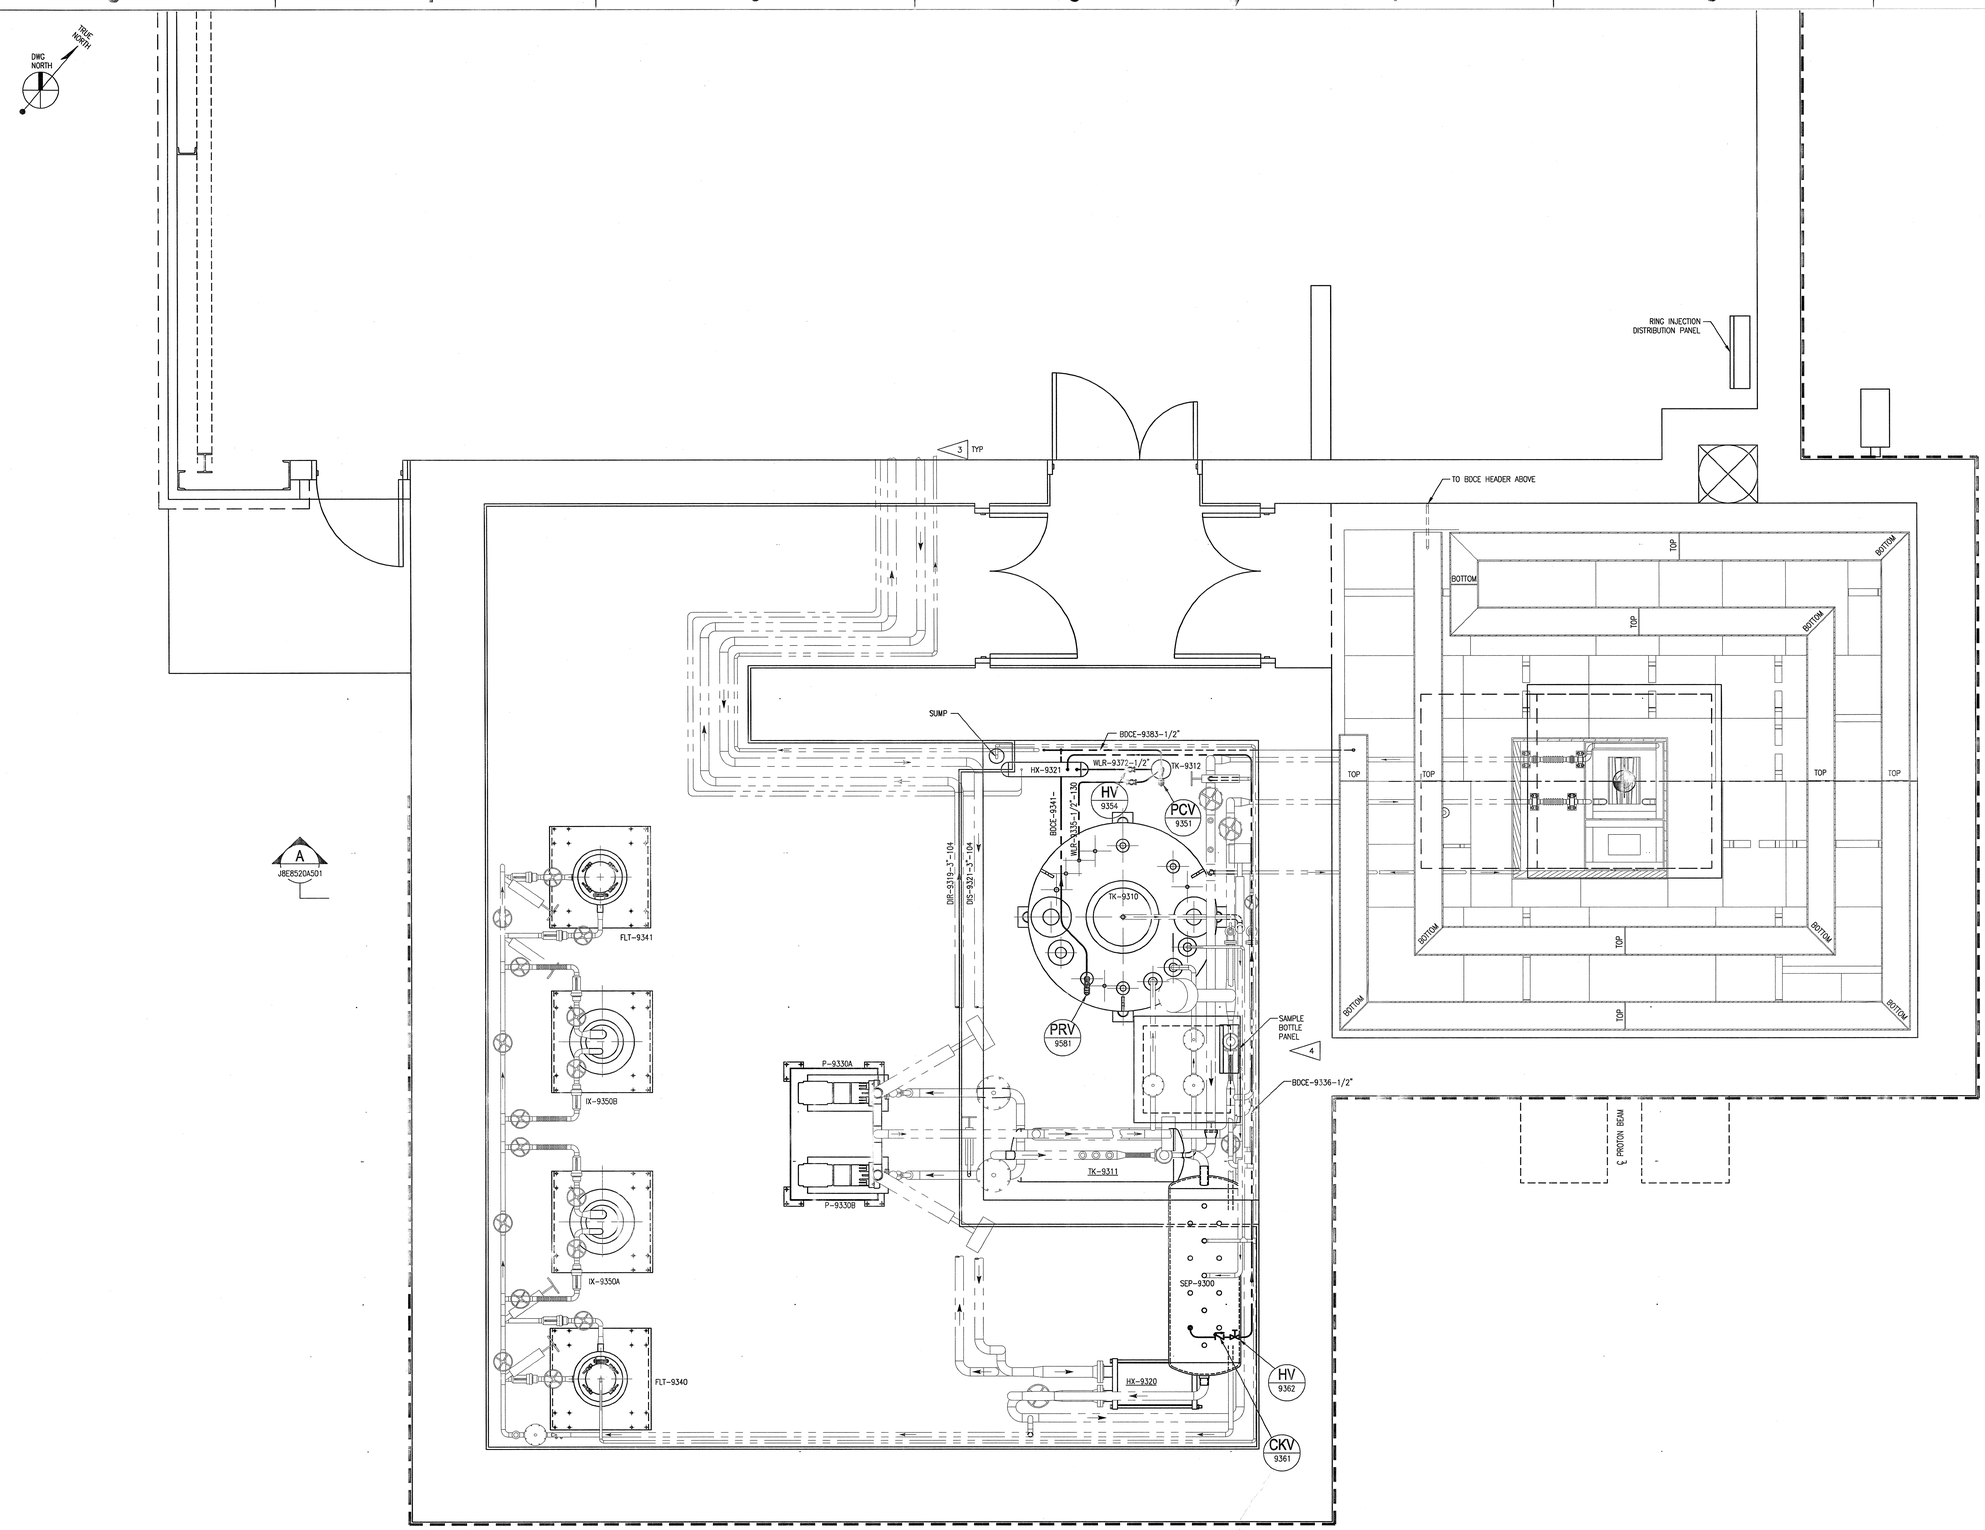

RING INJECTION - PLAN

SCALE: 1/2"=1'-0"

GENERAL NOTES

1. SEE DRAWING J8E8700G007 FOR PIPE SUPPORTS.
2. SEE DRAWING J8E8700G003 FOR INSTRUMENT CONNECTIONS.
3. ALL HOG AND BDCE PIPING TO BE IN ACCORDANCE WITH THE REQUIREMENTS SET FORTH IN SPECIFICATION 15895.
4. SAMPLE BOTTLE PANEL VENT TO TIE INTO BDCE-9336-1/2 LINE.

SCALE 1/2" = 1'-0"

DEVICE DESIGNATOR SEE DWG J8E8700A001 FOR ABBREVIATION LIST

XX XXXX

DEVICE NUMBER (FOR P&ID)

NO REPRESENTATION OR WARRANTY, EXPRESSED OR IMPLIED, IS MADE AS TO THE ACCURACY, COMPLETENESS OR USEFULNESS OF THE INFORMATION OR STATEMENTS CONTAINED IN THESE DRAWINGS, OR THAT THE USE OR DISCLOSURE OF ANY INFORMATION, APPARATUS, METHOD, OR PROCESS DISCLOSED IN THESE DRAWINGS MAY NOT INFRINGE PRIVATE RIGHTS OF OTHERS. NO LIABILITY IS ASSUMED WITH RESPECT TO THE USE OF, OR FOR DAMAGES RESULTING FROM THE USE OF ANY INFORMATION, APPARATUS, METHOD, OR PROCESS DISCLOSED IN THESE DRAWINGS. DRAWINGS MADE AVAILABLE FOR INFORMATION TO BIDDER ARE NOT TO BE USED FOR OTHER PURPOSES AND ARE TO BE RETURNED UPON REQUEST OF THE FORWARDING CONTRACTOR.

NUMBER OF SECTION OR DETAIL

DRAWING ON WHICH SECTION OR DETAIL IS SHOWN OR TAKEN

SECTION AND DETAIL KEY

THIS DOCUMENT CONTROLLED BY

CHANGE CONTROL SYSTEM _____

ENGINEERING PROCEDURE _____

REV	CHANGE TYPE	CHANGE CONTROL SYSTEM	CHANGE REQUEST NUMBER	DESCRIPTION	DSN	CHK	DEPT	DATE	PE	DATE	PJ	DATE	REQ	DATE	UTB	DATE	RPE	RPE NO	DATE	GPR	ST	CV	EC	HG	EE	RMM	EM	IE	M	PD	SE	MBB	AR
0				CERTIFIED FOR CONSTRUCTION - 1/18/02	TML	RMM																											

REVISION OR ISSUE PURPOSE — REVISION APPROVALS — SQUAD CHECK

DSN	T.M. LEANZA TML	2/21/01
DRW	T.M. LEANZA TML	2/21/01
CHK	R.M. MEAD RMM for TJ	1/4/02
DEPT		
PE		
PJ		
REQ		
	Louis L. Jacobs	1/24/02
UTB	[signature]	1/22/02

REV. 0 DATE 1/18/02

DRAWING APPROVALS

108000000-J8E-8520-A500

Knight/Jacobs Joint Venture
701 Scarboro Road, MS 8253
Oak Ridge, TN 37830
865-241-9433
fax 865-241-3400

Sverdrup Technology, Inc.
Tullahoma, TN 37388

UT-BATTELLE

Oak Ridge National Laboratory
managed for the DEPARTMENT OF ENERGY under U.S. GOVERNMENT contract DE-AC05-00OR22725
UT-BATTELLE, LLC. © Oak Ridge, Tennessee

PROJECT NAME:

SPALLATION NEUTRON SOURCE

RING INJECTION BUILDING
BDCE SYSTEM
PLAN VIEW

1	48	49	50	PLANT	BLDG	FL	SH.	OF	TYPE	CLASS
3	J	X	X	8	8520		1	1	P	U

51	52	53	WBS		REV
NC	NA		108060000	J8E8520A500	0

P:\90618\DRAWINGS\ISSUED\MECH\8520\1.6\02-01-18 (CFC)\J8E8520A500TOMBN-2002 10:42

tcwmsejh