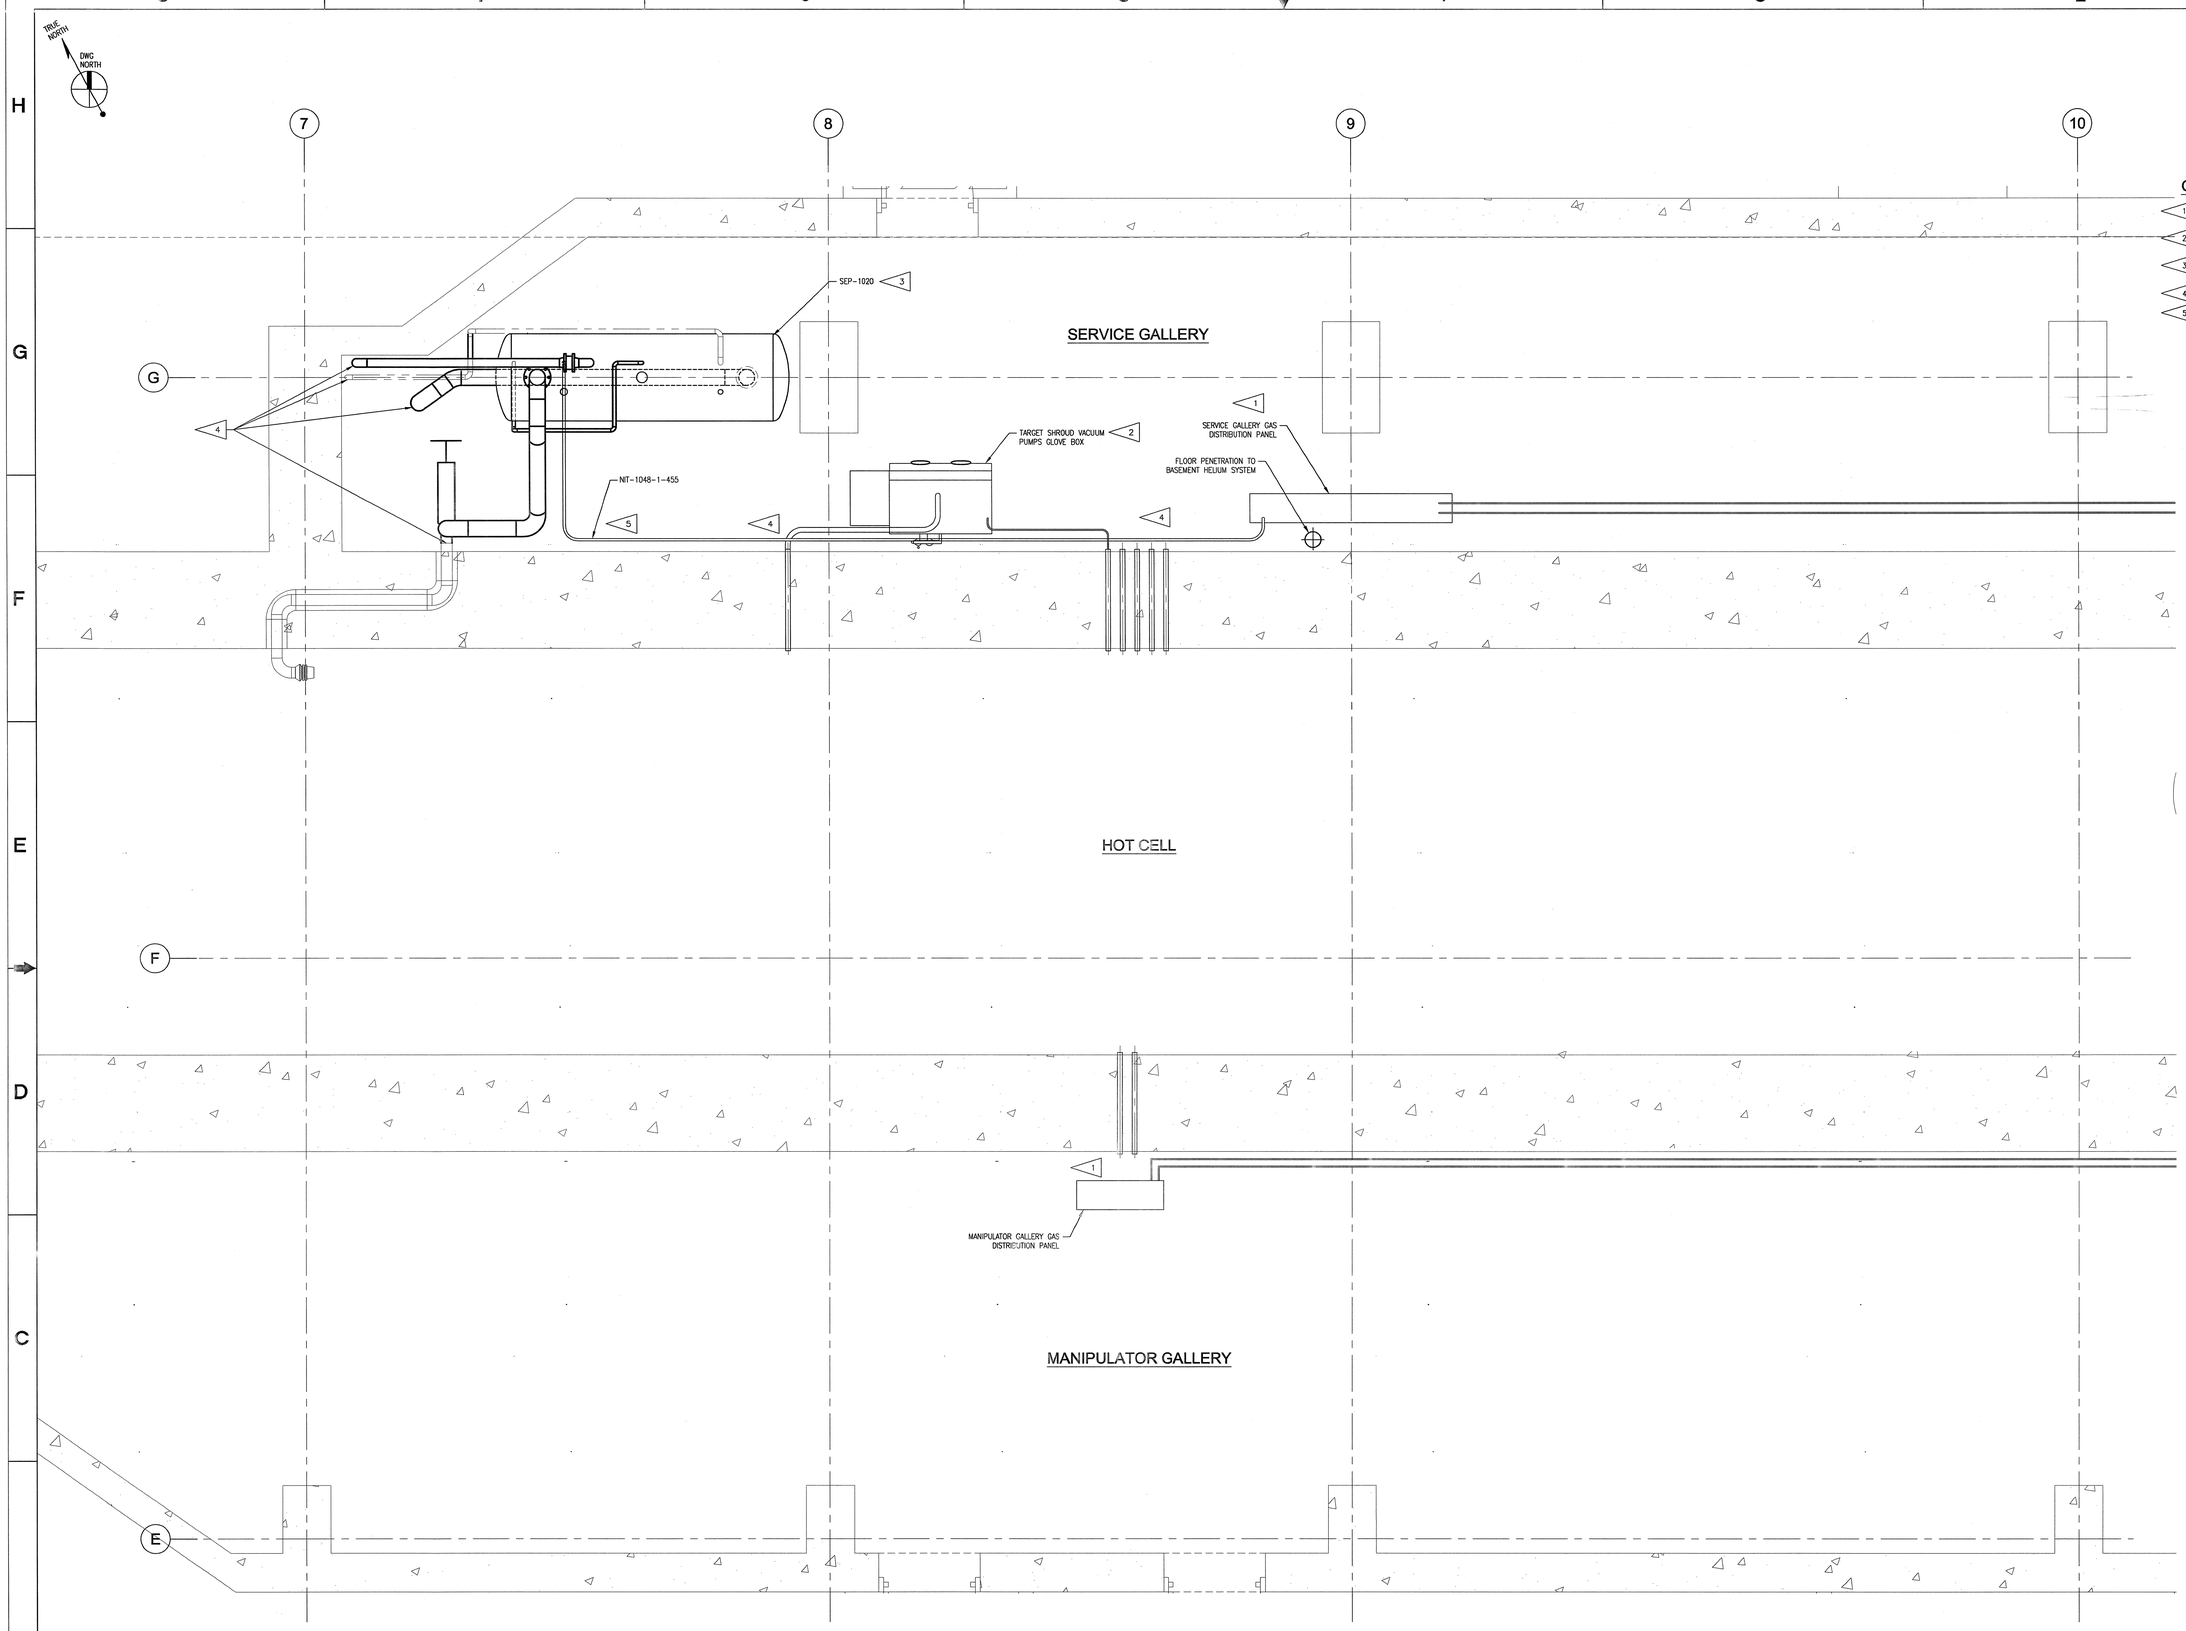

GENERAL NOTES

1. SEE DRAWING J8E8700H111 FOR DETAILS OF SERVICE GALLERY GAS AND MANIPULATOR GALLERY GAS DISTRIBUTION PANELS.
2. SEE DATA SHEET 106060000-DS-A010 FOR DETAILS OF VACUUM PUMP GLOVE BOX.
3. SEE EQUIPMENT SPECIFICATION 106060000-EQ-0004 FOR DETAILS OF GAS/LIQUID SEPARATORS.
4. SEE DRAWING U6.10.33 FOR PENETRATION LOCATIONS AND INFORMATION.
5. ROUTE NITROGEN ALONG WALL AT 6' AFF (MINIMUM). SUPPORT WITH SS UNISTRUT TYPE BRACKETS @ 6' INTERVALS AND ALONG THE CEILING @ 8' (MIN) AFF.

PLAN - LEVEL 1

SCALE:1/2"=1'-0"

SCALE 1/2" = 1'-0"

DEVICE DESIGNATOR SEE DWG J8E8700A001 FOR ABBREVIATION LIST

XX / XXXX

DEVICE NUMBER (PER P&ID)

NO REPRESENTATION OR WARRANTY, EXPRESSED OR IMPLIED, IS MADE AS TO THE ACCURACY, COMPLETENESS OR USEFULNESS OF THE INFORMATION OR STATEMENTS CONTAINED IN THESE DRAWINGS, OR THAT THE USE OR DISCLOSURE OF ANY INFORMATION, APPARATUS, METHOD, OR PROCESS DISCLOSED IN THESE DRAWINGS MAY NOT INFRINGE PRIVATE RIGHTS OF OTHERS. NO LIABILITY IS ASSUMED WITH RESPECT TO THE USE OF, OR FOR DAMAGES RESULTING FROM THE USE OF ANY INFORMATION, APPARATUS, METHOD, OR PROCESS DISCLOSED IN THESE DRAWINGS. DRAWINGS MADE AVAILABLE FOR INFORMATION TO BIDDER ARE NOT TO BE USED FOR OTHER PURPOSES AND ARE TO BE RETURNED UPON REQUEST OF THE FORWARDING CONTRACTOR.

NUMBER OF SECTION OR DETAIL

DRAWING ON WHICH SECTION OR DETAIL IS SHOWN OR TAKEN

SECTION AND DETAIL KEY

THIS DOCUMENT CONTROLLED BY

CHANGE CONTROL SYSTEM 3

ENGINEERING PROCEDURE SNS-TS-G001

REV	CHANGE TYPE	CHANGE CONTROL SYSTEM	CHANGE REQUEST NUMBER	DESCRIPTION	DSN	CHK	DEPT	DATE	PE	DATE	PJ	DATE	REQ	DATE	UTB	DATE	RPE	RPE NO	DATE	GPR	CV	EC	HG	EE	TP	EM	IE	M	PD	SE	MBB	AR
0				CERTIFIED FOR CONSTRUCTION - 1/18/02	JHT	TP	—	—	—	—	—	—	—	—	—	—	JHT	100946	1/18/02													

REVISION OR ISSUE PURPOSE — REVISION APPROVALS — SQUAD CHECK

DSN	J.H. TOWNSEND	9/17/01
DRW	J.H. TOWNSEND	9/18/01
CHK	T. PROFFITT	1/7/02
DEPT	—	
PE	—	
PJ	—	
REQ	—	
REV. 0	DATE 1/18/02	UTB T. McNamara 1/22/02

RPE

STATE OF TENNESSEE

106060000-J8E-8700-G010

Knight/Jacobs Joint Venture
701 Scarboro Road, MS 8253
Oak Ridge, TN 37830
865-241-9433
fax 865-241-3400

Sverdrup Technology, Inc.
Tullahoma, TN 37388

UT-BATTELLE
Oak Ridge National Laboratory
managed for the DEPARTMENT OF ENERGY under U.S. GOVERNMENT contract DE-AC05-000R22725
UT-BATTELLE, LLC, © Oak Ridge, Tennessee

PROJECT NAME:

SPALLATION NEUTRON SOURCE

TARGET UTILITY BUILDING
OVERALL PIPE ROUTING
INSTRUMENT LEVEL - PLAN VIEW

1	48	49	50	PLANT	BLDG	FL	SH.	OF	TYPE	CLASS
3	J	X	X	3	8700		1	1	P	U
51		52		53	WBS					REV
NC		NA			106060000	J8E8700G010				0

P:\90618\DRAWINGS\ISSUED\MECH\8700\1.6\02-01-18 (CFC)\J8E8700G010.DWG 1/18/02 19:48 townsejh