GENERAL NOTES:

1. FURNISH AND INSTALL UNDERGROUND DUCT BANKS AND EMPTY CONDUIT AS SHOWN ON THIS DRAWING AND DESCRIBED IN SPECIFICATIONS.
2. FIELD VERIFY THE EXACT LOCATION OF ALL THE STUB-OUTS, DUCT BANKS AND CONDUIT ROUTINGS. COORDINATE WITH OTHER TRADES.

KEYNOTES:

N001 FURNISH AND INSTALL: (4) – 2" PVC UNDERGROUND EMPTY SPARE CONDUITS WITH PULL WIRE AND EXTEND 5'-0" OUTSIDE OF BLDG. AND CAP. REFER TO BWSC DWG ULT5.35.01 AND .02 FOR CONTINUATION OF OUTDOOR LIGHTING REQUIREMENTS.

N002 STUB CONDUITS UP 24" ABOVE GRADE.

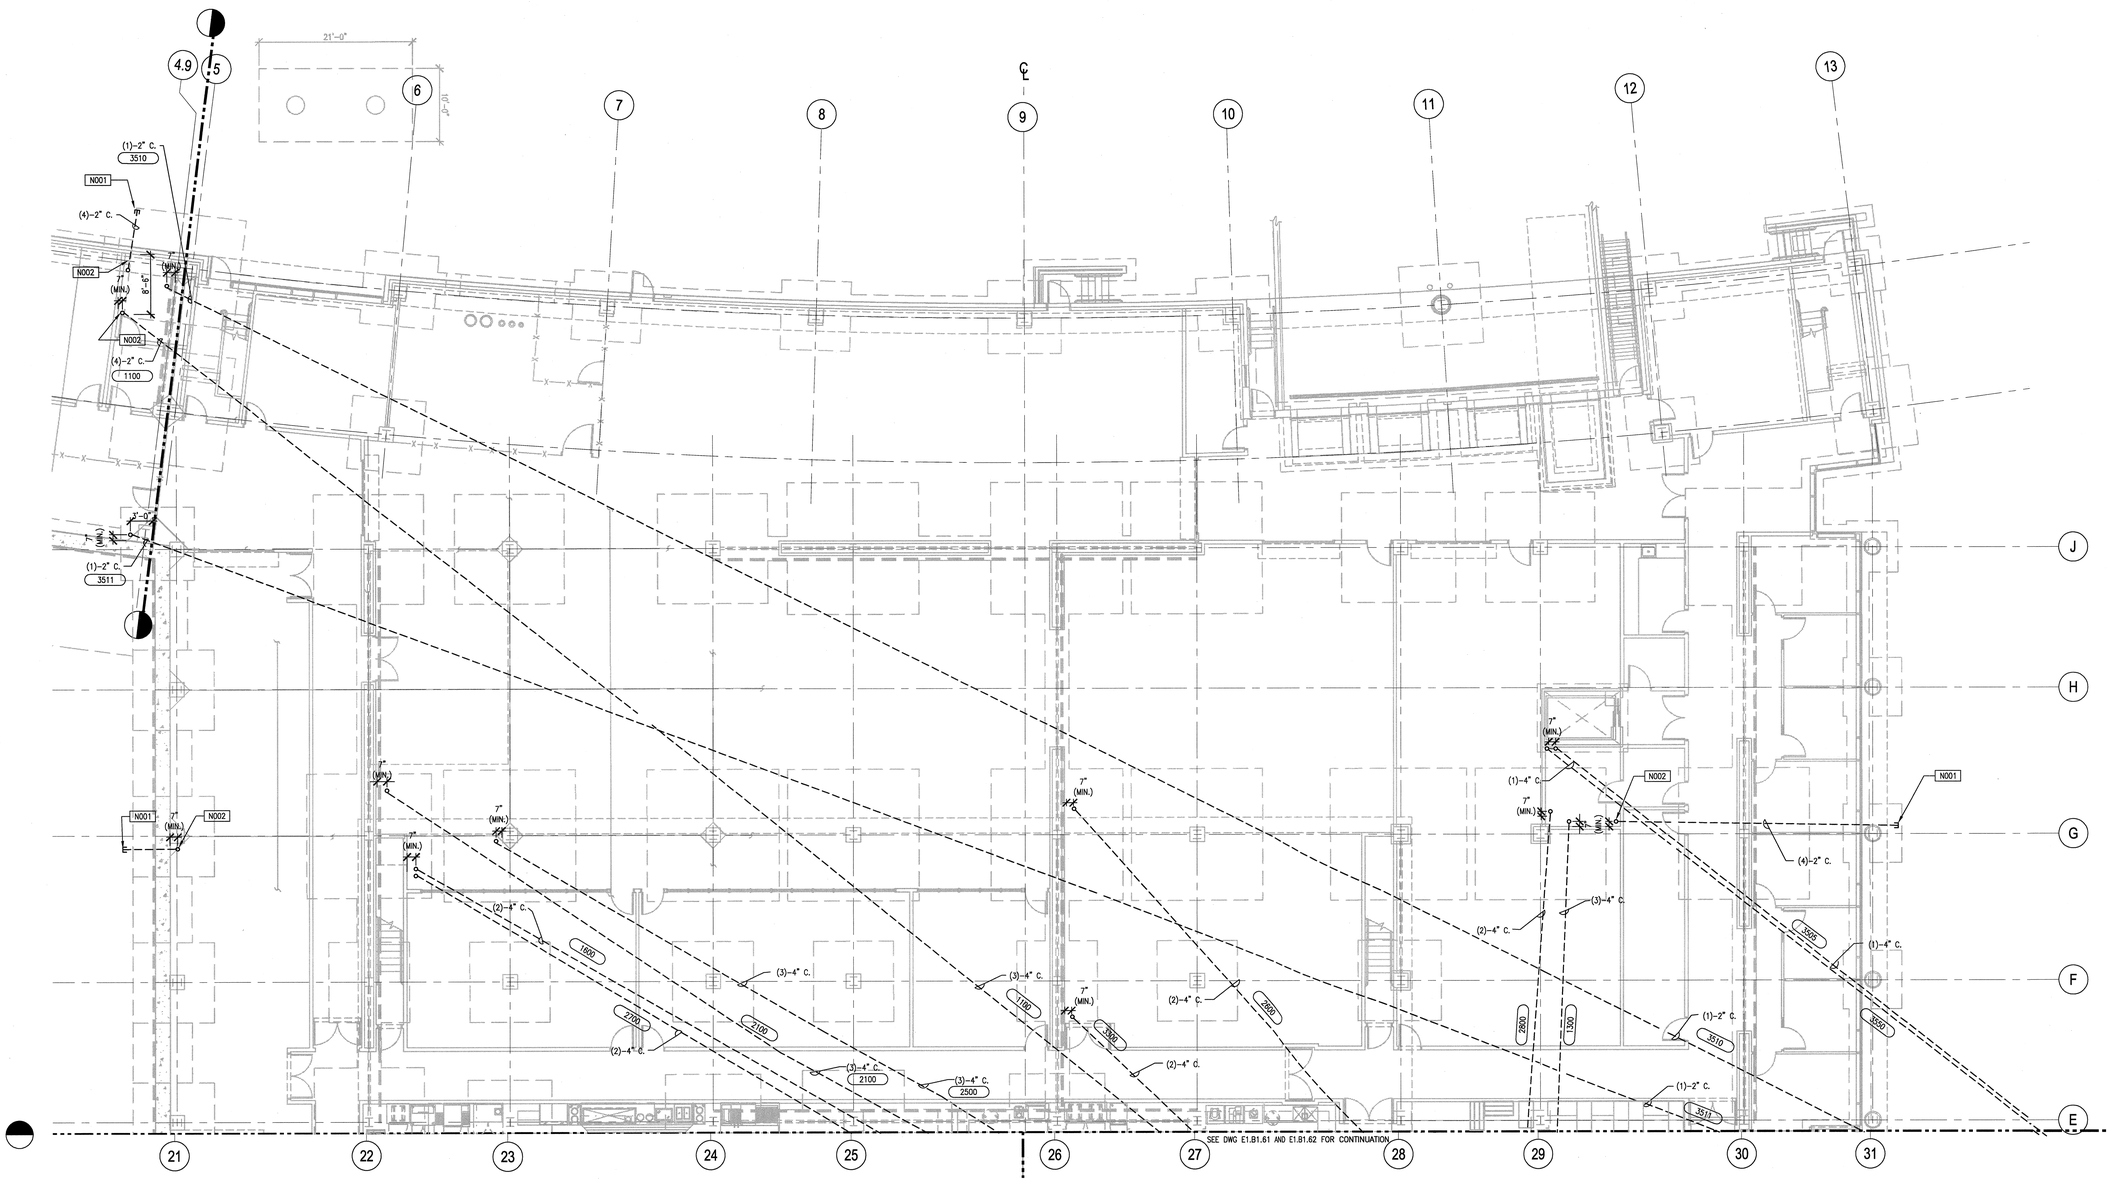

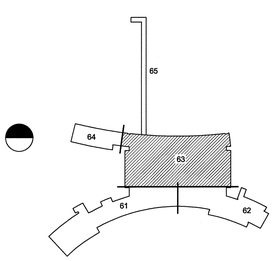

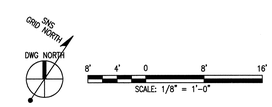

108031400-E8E-8600-A013

Knight/Jacobs Joint Venture
701 Scarboro Road, MS 8253
Oak Ridge, TN 37830
865-241-9433
fax 865-241-3400

KNIGHT
Knight Advanced Technology
4710 East Elwood, Suite 19
Phoenix, AZ 85040

UT-BATTELLE
Oak Ridge National Laboratory
managed for the DEPARTMENT OF ENERGY under
U.S. GOVERNMENT contract DE-AC05-00OR22725
UT-BATTELLE, LLC. ◆ Oak Ridge, Tennessee

PROJECT NAME:
SPALLATION NEUTRON SOURCE
CENTRAL LAB AND OFFICE BUILDING
BUILDING UTILITY PLAN
LEVEL B1, SECTOR 63

1	48	49	50	PLANT	BLDG	FL	SH.	OF	TYPE	CLASS
3	E	X	X	8	8600		1	1	P	U

51	52	53	WBS	REV
NC	NA		1.8.3.14	2

E1.B1.63

DSN	D.DANIELSON	5/15/01
DRW	S. BARNETT	5/15/01
CHK	R.LENNIG	5/15/01
DEPT		
PE	C.GARREN	10/1/01
PJ	J. STELLERN	8/21/01
REQ		
UTB	J.LAWSON	10/8/01

RPE: VICTOR G. STEFFEN, REGISTERED ENGINEER, CONSULTING, No. 0010-0486, STATE OF TENNESSEE — 12-17-01

2 12-17-01
REV. DATE
DRAWING APPROVALS

REV	CHANGE TYPE	CHANGE CONTROL SYSTEM	CHANGE REQUEST NUMBER	DESCRIPTION	DSN	CHK	DEPT
2				CERTIFIED FOR CONSTRUCTION – 12/20/01	DD	RL	
1	–	–	–	CERTIFIED FOR CONSTRUCTION – 05/15/2001	DD	RL	
0	–	–	–	CERTIFIED FOR CONSTRUCTION – 10/25/2000	DD	RL	

REVISION OR ISSUE PURPOSE

DATE	PE	DATE	PJ	DATE	REQ	DATE	UTB	DATE	RPE	RPE NO	DATE
	CLG	10/1/01	JS	08/21/01			JRL	10/8/01	VCS	106009	12/20/01
	CLG	10/01/01	JS	08/21/01			JRL	10/08/01	VCS	106009	10/25/00

REVISION APPROVALS

ST	CV	EC	EE	EM	IE	M	PD	SE	AR
RW	AW	BWJ	PD	BWJ	BWJ	--	BWJ	--	ED
SC	AW	WRS	RL	WRS	BWJ	--	WRS	--	WAS
SC	AW	WRS	RL	WRS	BWJ	--	WRS	--	WAS

SQUAD CHECK

NO REPRESENTATION OR WARRANTY, EXPRESSED OR IMPLIED, IS MADE AS TO THE ACCURACY, COMPLETENESS OR USEFULNESS OF THE INFORMATION OR STATEMENTS CONTAINED IN THESE DRAWINGS, OR THAT THE USE OR DISCLOSURE OF ANY INFORMATION, APPARATUS, METHOD, OR PROCESS DISCLOSED IN THESE DRAWINGS MAY NOT INFRINGE PRIVATE RIGHTS OF OTHERS. NO LIABILITY IS ASSUMED WITH RESPECT TO THE USE OF, OR FOR DAMAGES RESULTING FROM THE USE OF ANY INFORMATION, APPARATUS, METHOD, OR PROCESS DISCLOSED IN THESE DRAWINGS. DRAWINGS MADE AVAILABLE FOR INFORMATION TO BIDDER ARE NOT TO BE USED FOR OTHER PURPOSES AND ARE TO BE RETURNED UPON REQUEST OF THE FORWARDING CONTRACTOR.

NUMBER OF SECTION OR DETAIL
DRAWING ON WHICH SECTION OR DETAIL IS SHOWN OR TAKEN
SECTION AND DETAIL KEY

THIS DOCUMENT CONTROLLED BY
CHANGE CONTROL SYSTEM 4
ENGINEERING PROCEDURE SNS-ENG-0001

Date: 11/29/2001 Time: 13:40:13
Username: DRORNLJ
P:\B-I_SQL2\PROJECTS\1600\1B5_0400\NOK_3B\142_FLOT\E1-B1-63.DWG

AutoCAD