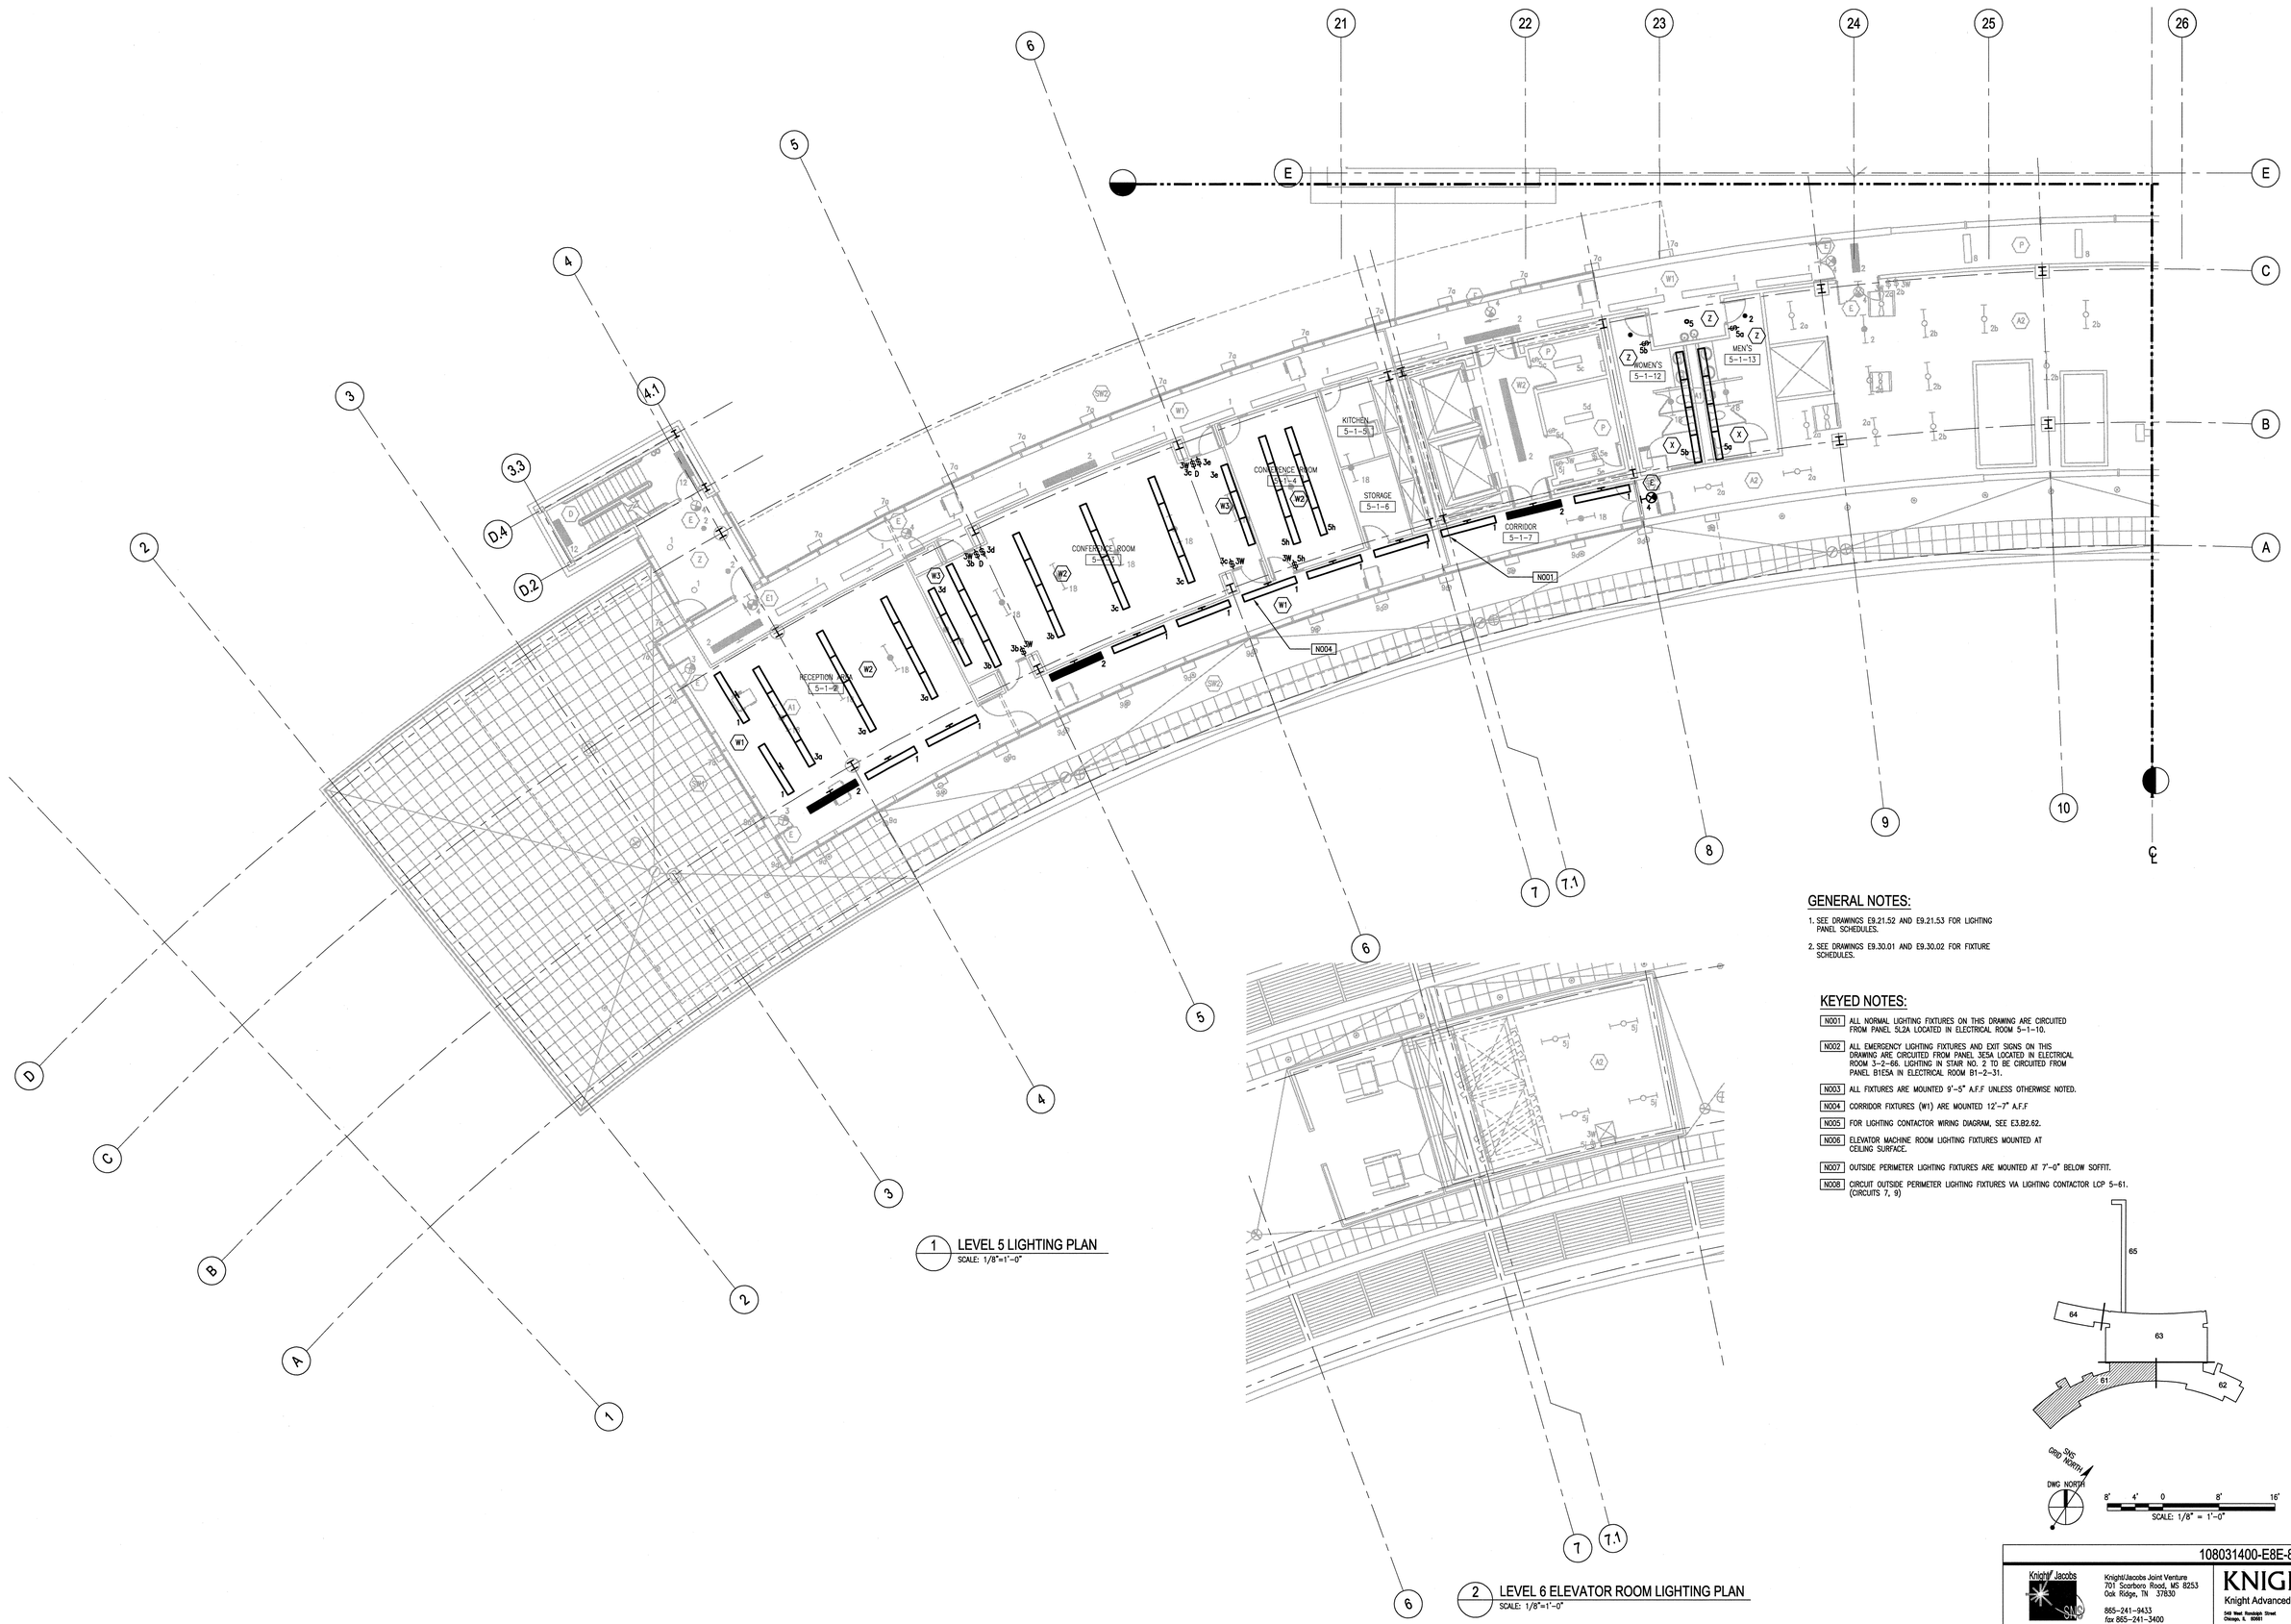

1 LEVEL 5 LIGHTING PLAN
SCALE: 1/8"=1'-0"

2 LEVEL 6 ELEVATOR ROOM LIGHTING PLAN
SCALE: 1/8"=1'-0"

GENERAL NOTES:

1. SEE DRAWINGS E9.21.52 AND E9.21.53 FOR LIGHTING PANEL SCHEDULES.
2. SEE DRAWINGS E9.30.01 AND E9.30.02 FOR FIXTURE SCHEDULES.

KEYED NOTES:

- N001 ALL NORMAL LIGHTING FIXTURES ON THIS DRAWING ARE CIRCUITED FROM PANEL 5L2A LOCATED IN ELECTRICAL ROOM 5-1-10.
- N002 ALL EMERGENCY LIGHTING FIXTURES AND EXIT SIGNS ON THIS DRAWING ARE CIRCUITED FROM PANEL 3E5A LOCATED IN ELECTRICAL ROOM 3-2-66. LIGHTING IN STAIR NO. 2 TO BE CIRCUITED FROM PANEL B1E5A IN ELECTRICAL ROOM B1-2-31.
- N003 ALL FIXTURES ARE MOUNTED 9'-5" A.F.F UNLESS OTHERWISE NOTED.
- N004 CORRIDOR FIXTURES (W1) ARE MOUNTED 12'-7" A.F.F
- N005 FOR LIGHTING CONTACTOR WIRING DIAGRAM, SEE E3.B2.62.
- N006 ELEVATOR MACHINE ROOM LIGHTING FIXTURES MOUNTED AT CEILING SURFACE.
- N007 OUTSIDE PERIMETER LIGHTING FIXTURES ARE MOUNTED AT 7'-0" BELOW SOFFIT.
- N008 CIRCUIT OUTSIDE PERIMETER LIGHTING FIXTURES VIA LIGHTING CONTACTOR LCP 5-61. (CIRCUITS 7, 9)

108031400-E8E-8600-A184

Knight Jacobs
KnightJacobs Joint Venture
701 Scarboro Road, MS 8253
Oak Ridge, TN 37830
865-241-9433
fax 865-241-3400

KNIGHT
Knight Advanced Technology
345 West Randolph Street
Chicago, IL 60601

UT-BATTELLE
Oak Ridge National Laboratory
managed for the DEPARTMENT OF ENERGY under
U.S. GOVERNMENT contract DE-AC05-00OR22725
UT-BATTELLE, LLC. • Oak Ridge, Tennessee

PROJECT NAME:
SPALLATION NEUTRON SOURCE
CENTRAL LAB AND OFFICE BUILDING
ELECTRICAL LIGHTING PLAN
LEVEL 05, SECTOR 61 - ALTERNATE #1B

1	48	49	50	PLANT	BLDG	FL	SH.	OF	TYPE	CLASS
3	E	X	X	8	8600		1	1	P	U

51	52	53	WBS		REV
NC	NA		1.8.3.14	E3.05.61.A1	0

DSN	T. WHITE	12/20/01	
DRW	T. WHITE	12/20/01	
CHK	K.SZOT	12/20/01	
DEPT			
PE		12/20/01	
PJ		12/20/01	
REQ			
UTB		12/26/01	

RPE
VICTOR G. STEPHENS
REGISTERED ENGINEER
12-17-01
No. 106009
STATE OF TENNESSEE
0 12-17-01
REV. DATE

DRAWING APPROVALS

REV	CHANGE TYPE	CHANGE CONTROL SYSTEM	CHANGE REQUEST NUMBER	DESCRIPTION	DSN	CHK	DEPT
0				CERTIFIED FOR CONSTRUCTION – 12/20/01	TLW	KJS	

REVISION OR ISSUE PURPOSE

DATE	PE	DATE	PJ	DATE	REQ	DATE	UTB	DATE	RPE	RPE NO	DATE
	12/20/01		12/20/01				12/26/01	VGS	106009	12/20/01	

REVISION APPROVALS

ST	CV	EC	EE	EM	IE	M	PD	SE	AR
RW	AW	BWJ	PD	BWJ	BWJ	--	BWJ	--	ED

SQUAD CHECK

NO REPRESENTATION OR WARRANTY, EXPRESSED OR IMPLIED, IS MADE AS TO THE ACCURACY, COMPLETENESS OR USEFULNESS OF THE INFORMATION OR STATEMENTS CONTAINED IN THESE DRAWINGS, OR THAT THE USE OR DISCLOSURE OF ANY INFORMATION, APPARATUS, METHOD, OR PROCESS DISCLOSED IN THESE DRAWINGS MAY NOT INFRINGE PRIVATE RIGHTS OF OTHERS. NO LIABILITY IS ASSUMED WITH RESPECT TO THE USE OF, OR FOR DAMAGES RESULTING FROM THE USE OF ANY INFORMATION, APPARATUS, METHOD, OR PROCESS DISCLOSED IN THESE DRAWINGS. DRAWINGS MADE AVAILABLE FOR INFORMATION TO BIDDER ARE NOT TO BE USED FOR OTHER PURPOSES AND ARE TO BE RETURNED UPON REQUEST OF THE FORWARDING CONTRACTOR.

NUMBER OF SECTION OR DETAIL
DRAWING ON WHICH SECTION OR DETAIL IS SHOWN OR TAKEN
SECTION AND DETAIL KEY

THIS DOCUMENT CONTROLLED BY
CHANGE CONTROL SYSTEM 4
ENGINEERING PROCEDURE SNS-ENG-0001

Date: 12/17/2001 Time: 17:19:51
Username: SMITHJR
CD-ROM:/JOBS/PROJECTS/9001/701/D001/DGN_DB/140_PLOT/E3-05-61-A1.DWG

AutoCAD