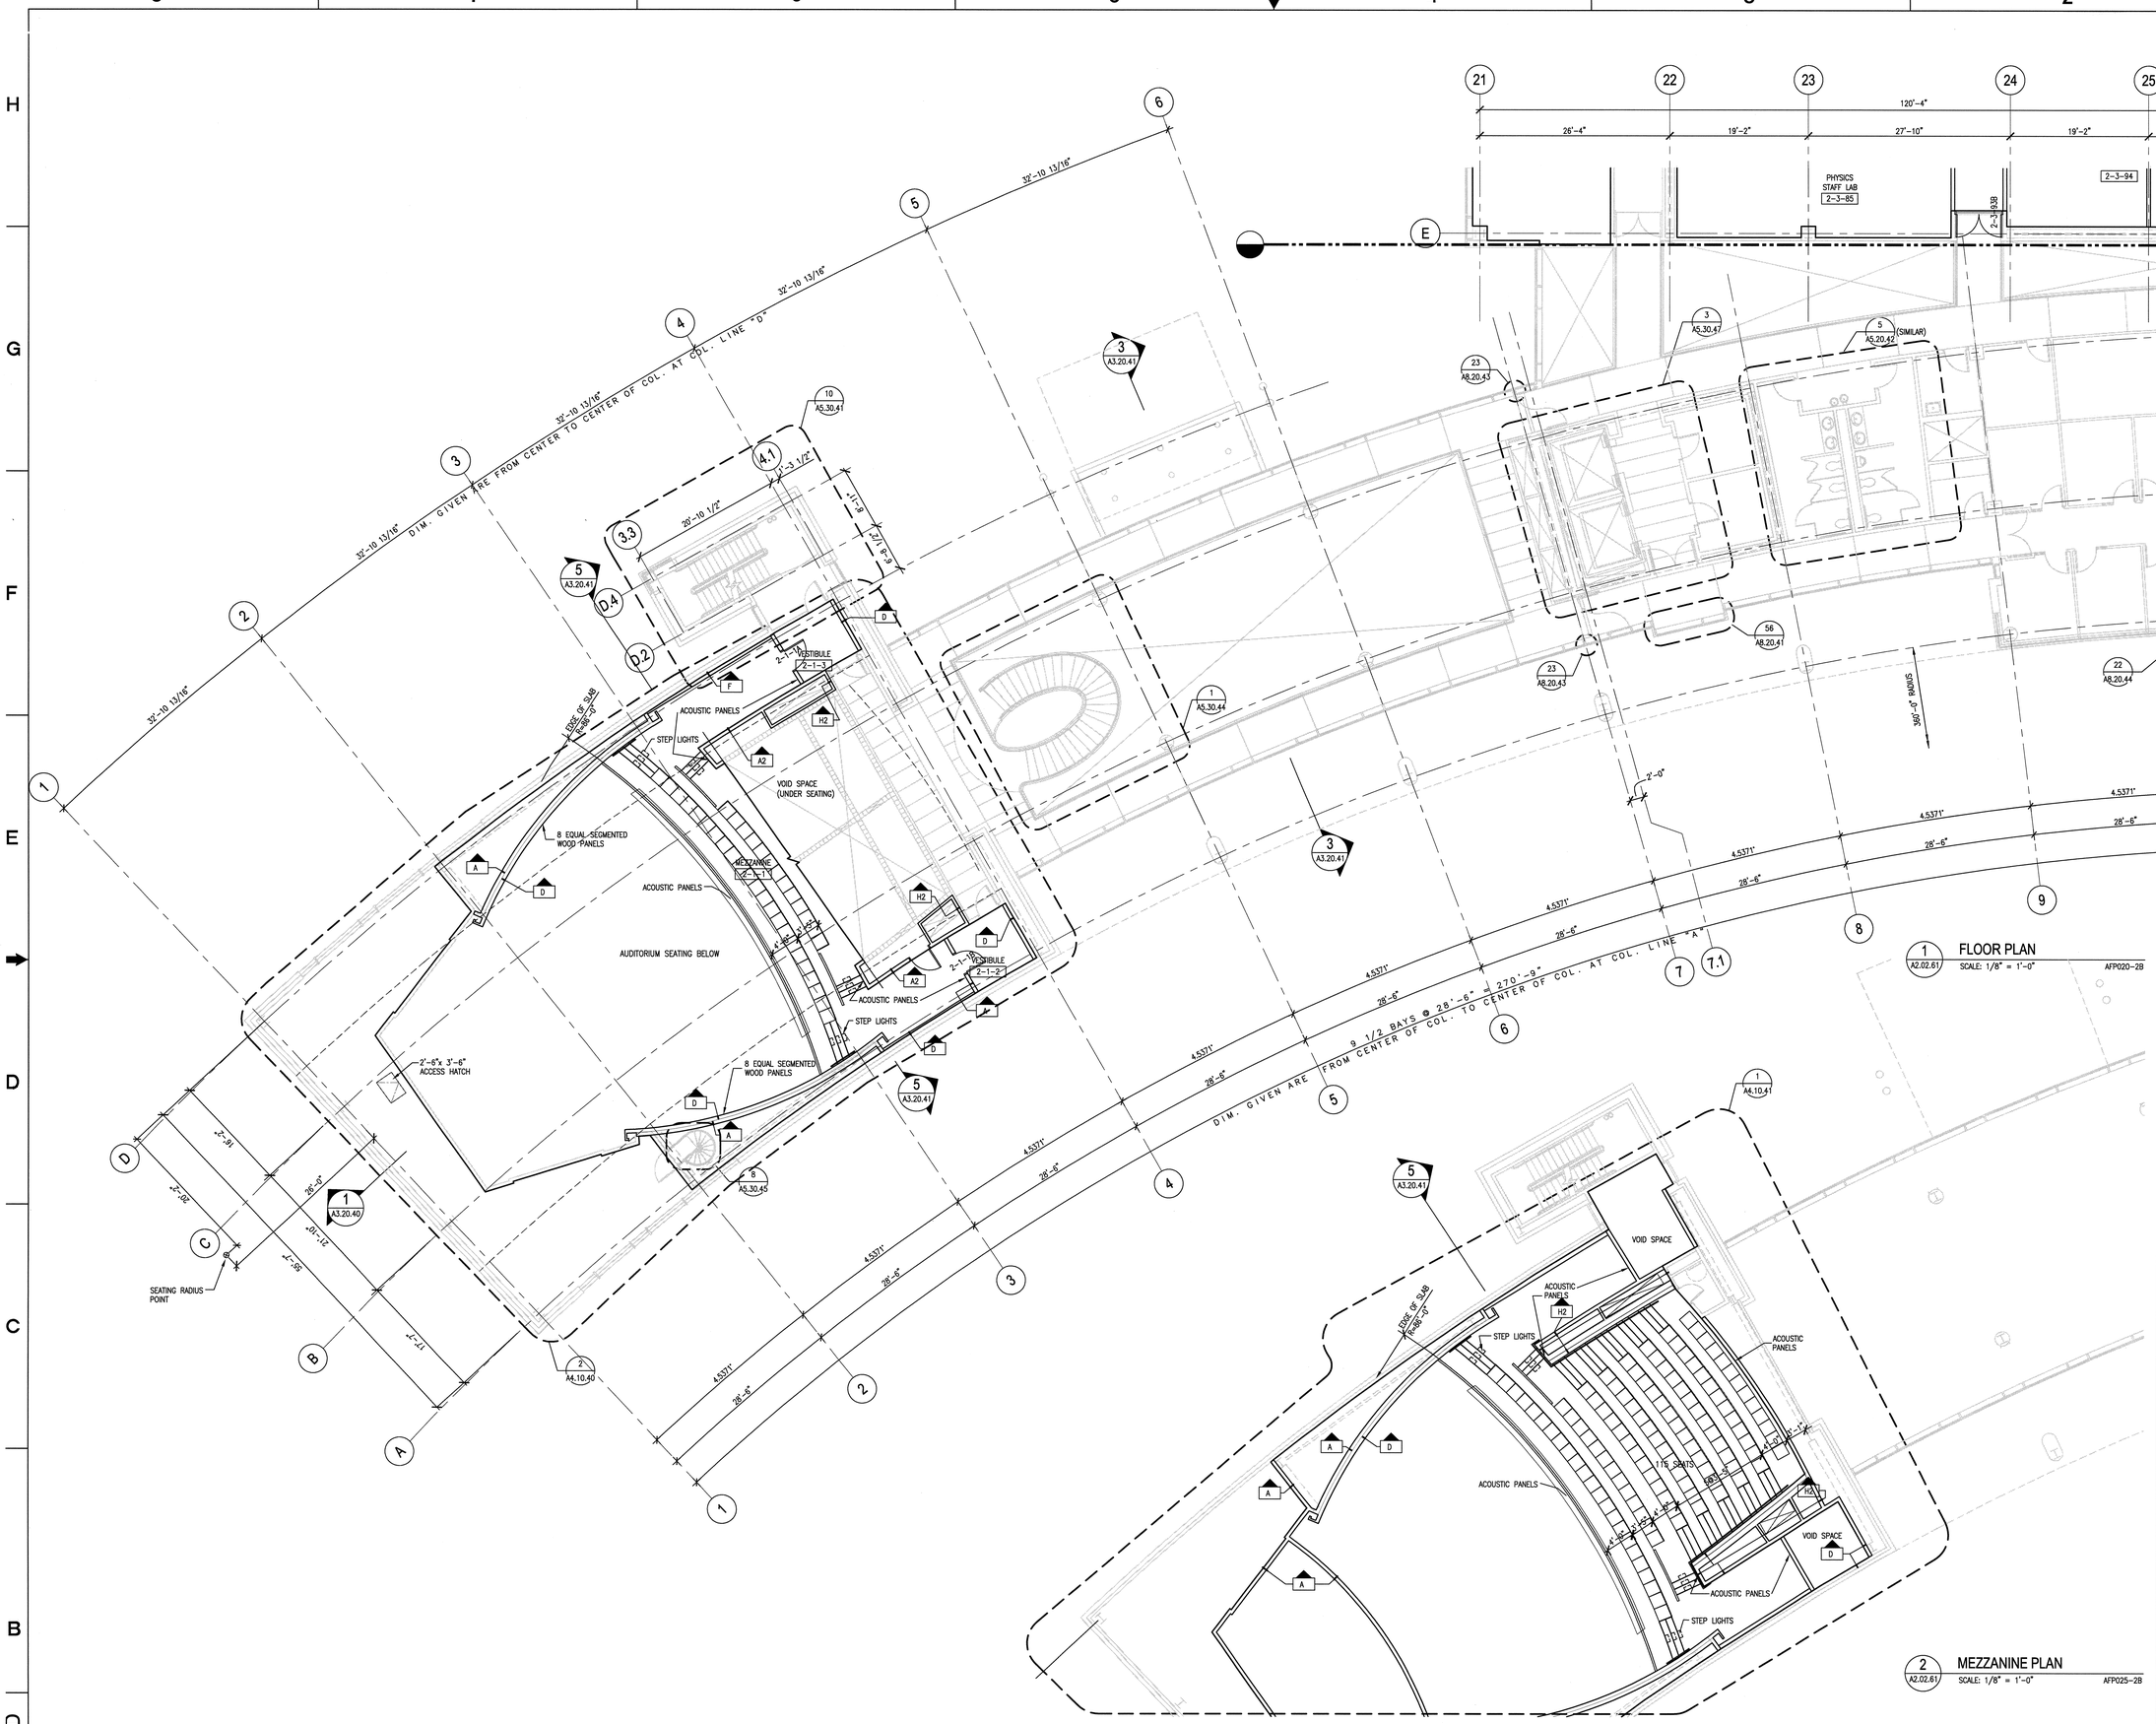

1 A2.02.61 **FLOOR PLAN**
SCALE: 1/8" = 1'-0" AFP020-2B

2 A2.02.61 **MEZZANINE PLAN**
SCALE: 1/8" = 1'-0" AFP025-2B

NOTES:

1. LEVEL 2 FLOOR ELEVATION +113'-3" (1,089.25')
2. FOR ROOM FINISH SCHEDULE, REFER TO A7.10.41
3. FOR WALL AND PARTITION SCHEDULE, REFER TO A7.20.40
4. FOR DOOR SCHEDULE, REFER TO A7.30.41
5. FOR ROOM NUMBER, X-X-X
   - ROOM NUMBER
   - SECTOR NUMBER
   - FLOOR NUMBER
6. THE FOLLOWING SPACES ON LEVEL-2 FORM THE SCOPE OF WORKS –
   MEZZANINE 2-1-1
   VESTIBULE 2-1-2
   VESTIBULE 2-1-3
   MECHANICAL 2-1-26

108031400-A8E-8600-A198

Knight Jacobs
Knight/Jacobs Joint Venture
701 Scarboro Road, MS 8253
Oak Ridge, TN 37830
865-241-9433
fax 865-241-3400
KNIGHT
Knight Advanced Technology
549 West Randolph Street
Chicago, IL 60661

NO REPRESENTATION OR WARRANTY, EXPRESSED OR IMPLIED, IS MADE AS TO THE ACCURACY, COMPLETENESS OR USEFULNESS OF THE INFORMATION OR STATEMENTS CONTAINED IN THESE DRAWINGS, OR THAT THE USE OR DISCLOSURE OF ANY INFORMATION, APPARATUS, METHOD, OR PROCESS DISCLOSED IN THESE DRAWINGS MAY NOT INFRINGE PRIVATE RIGHTS OF OTHERS. NO LIABILITY IS ASSUMED WITH RESPECT TO THE USE OF, OR FOR DAMAGES RESULTING FROM THE USE OF ANY INFORMATION, APPARATUS, METHOD, OR PROCESS DISCLOSED IN THESE DRAWINGS. DRAWINGS MADE AVAILABLE FOR INFORMATION TO BIDDER ARE NOT TO BE USED FOR OTHER PURPOSES AND ARE TO BE RETURNED UPON REQUEST OF THE FORWARDING CONTRACTOR.

NUMBER OF SECTION OR DETAIL — DRAWING ON WHICH SECTION OR DETAIL IS SHOWN OR TAKEN
SECTION AND DETAIL KEY

THIS DOCUMENT CONTROLLED BY
CHANGE CONTROL SYSTEM 4
ENGINEERING PROCEDURE SNS-ENG-G001

REV	CHANGE TYPE	CHANGE CONTROL SYSTEM	CHANGE REQUEST NUMBER	DESCRIPTION	DSN	CHK	DEPT
0				CERTIFIED FOR CONSTRUCTION – 12/20/01	CF	ED	

REVISION OR ISSUE PURPOSE

DATE	PE	DATE	PJ	DATE	REQ	DATE	UTB	DATE	RPE	RPE NO	DATE
		12/20		12/20/01				12/26/01	RLB	102104	12/20/01

REVISION APPROVALS

ST	CV	EC	EE	EM	IE	M	PD	SE	AR
RW	AW	BWJ	PD	BWJ	BWJ	--	BWJ	--	ED

SQUAD CHECK

RPE — ROBERT L. BARNES, REGISTERED ARCHITECT, No. 102104, STATE OF TENNESSEE — 12/12/01

DSN	C. FINFROCK	12/20/01
DRW	M. SICILIA	12/20/01
CHK	E. DENSON	12/20/01
DEPT		
PE		12/20/01
PJ		12/21/01
REQ		
UTB		12/26/01

REV. DATE — DRAWING APPROVALS

UT-BATTELLE
Oak Ridge National Laboratory
managed for the DEPARTMENT OF ENERGY under U.S. GOVERNMENT contract DE-AC05-00OR22725
UT-BATTELLE, LLC. + Oak Ridge, Tennessee

PROJECT NAME:
SPALLATION NEUTRON SOURCE
CENTRAL LAB AND OFFICE BUILDING
FLOOR PLAN & MEZZANINE
LEVEL 2, SECTOR 61 - ALTERNATE #1E

1	48	49	50	PLANT	BLDG	FL	SH.	OF	TYPE	CLASS
3	A	X	X	8	8600		1	1	P	U

51	52	53	WBS		REV
NC	NA		1.8.3.14	A2.02.61.A1	0

Date: 12/17/2001 Time: 16:47:54
Username: DSCHMIDT
DW-P:\SQLPROJECTS\7000\700L\DGED\SNS_DP\140_PLCF\A2-02-01-A1.DWG