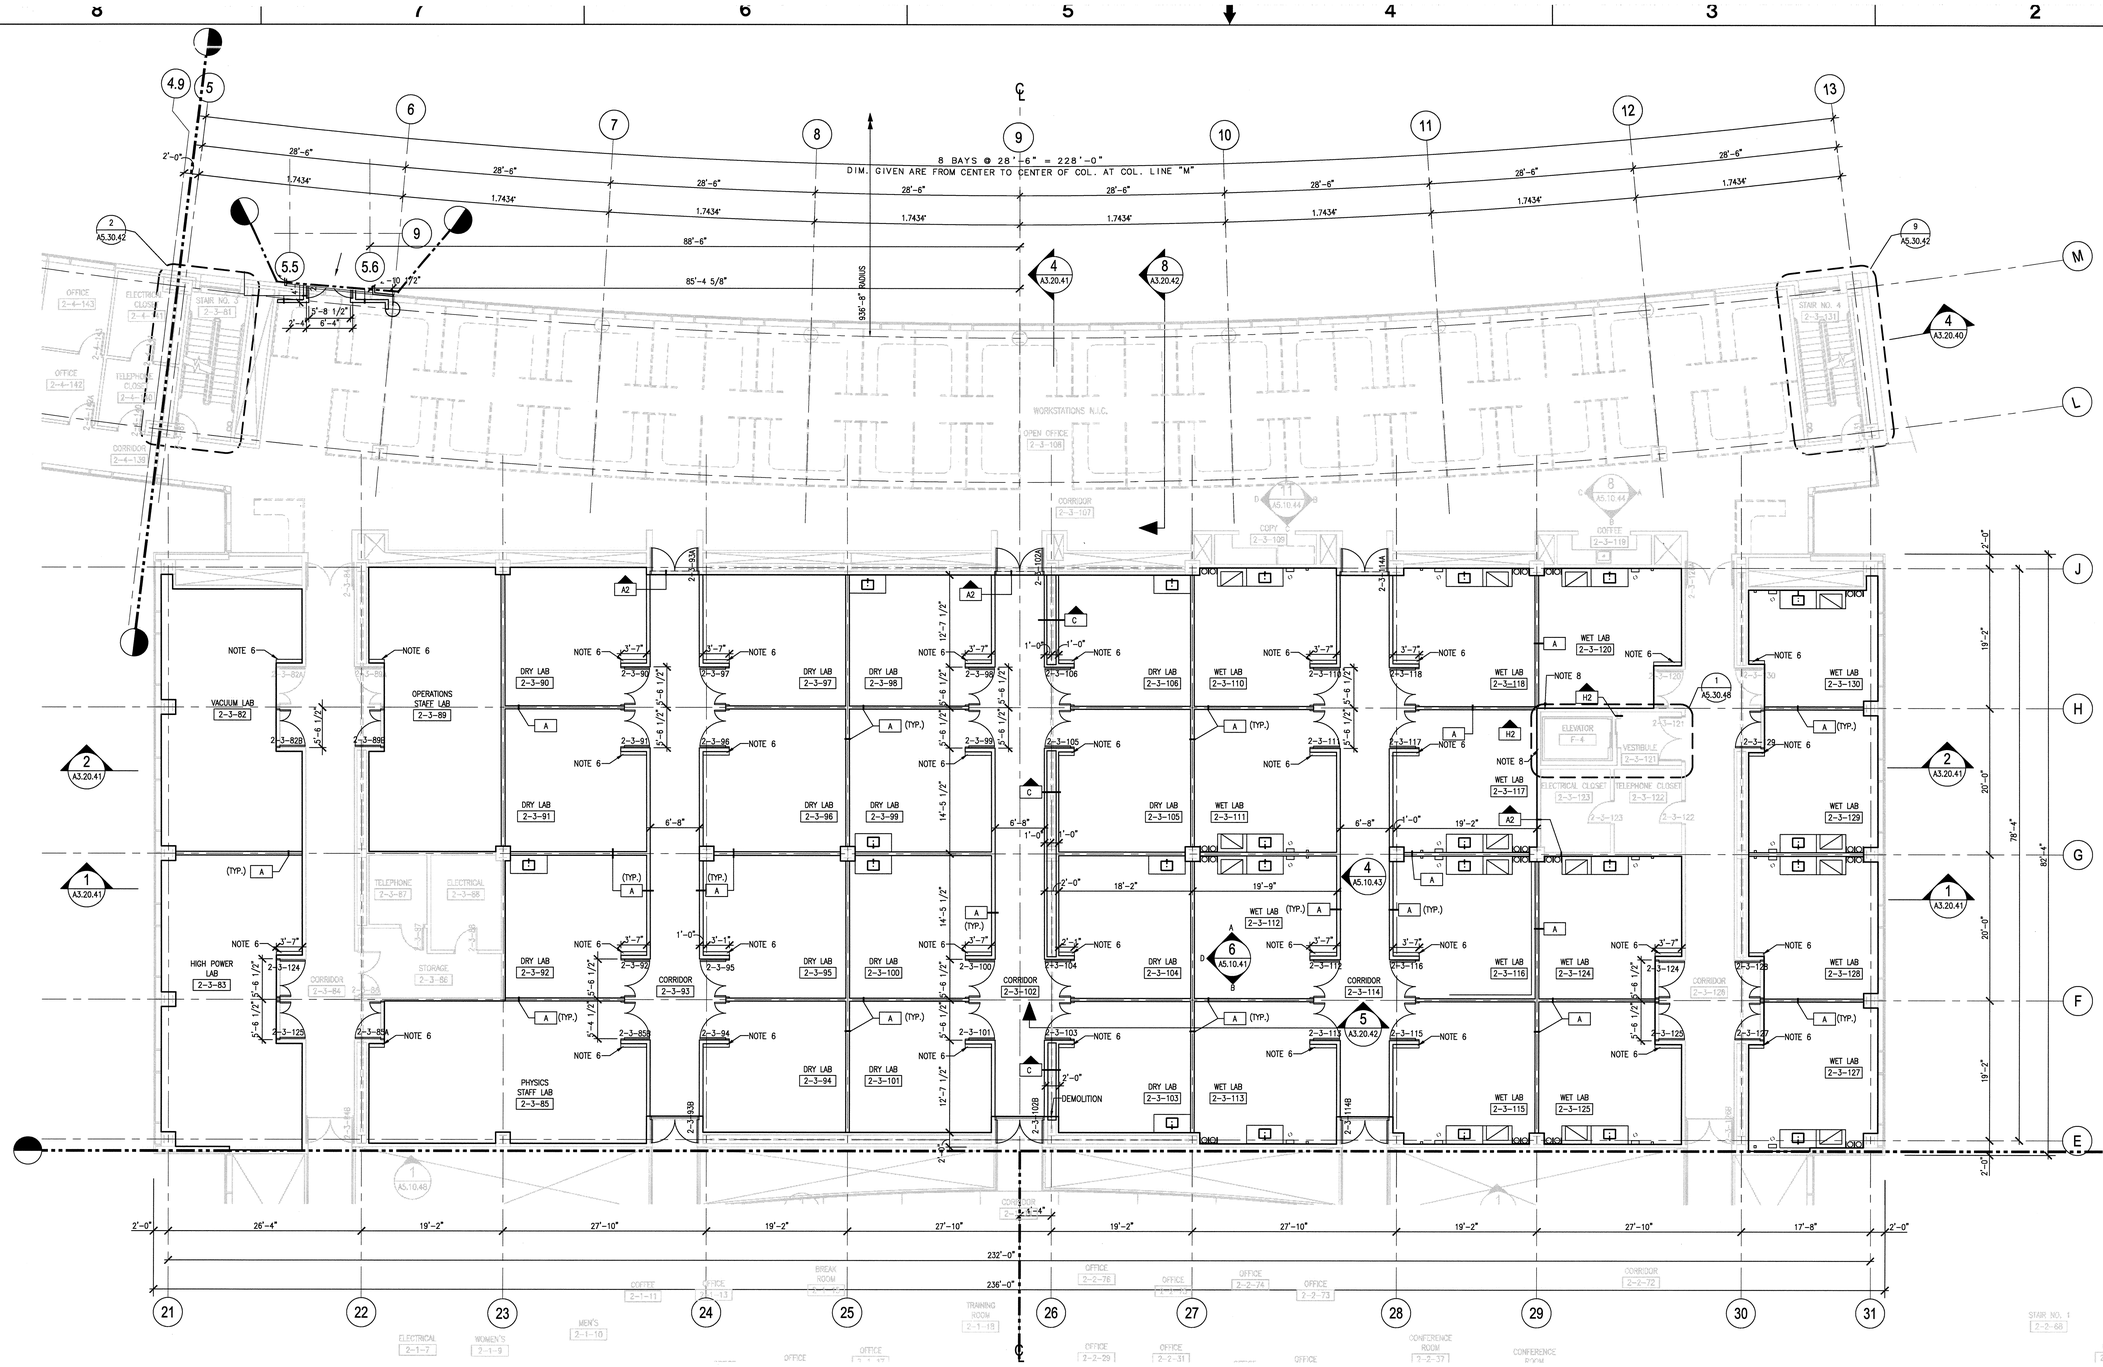

NOTES:

1. LEVEL 2 FLOOR ELEVATION +113'-3" (1,089.25')
2. FOR ROOM FINISH SCHEDULE, REFER TO A7.10.41
3. FOR WALL AND PARTITION SCHEDULE, REFER TO A7.20.40
4. FOR DOOR SCHEDULE, REFER TO A7.30.42
5. ALL WORKSTATIONS INDICATED ARE N.I.C.
6. ELECTRICAL PANEL
7. ======== INDICATES STRUCTURAL BRACING
8. PROVIDE 4" X 4" CONCRETE CURBS AT FLOOR OPENINGS ADJACENT TO AND WITHIN LABS
9. THE FOLLOWING SPACES ON LEVEL-2 FORM THE SCOPE OF WORKS –
   VACUUM 2-3-82
   HIGH POWER LAB 2-3-83
   PHYSICS STAFF LAB 2-3-85
   OPERATIONS STAFF LAB 2-3-89
   DRY LAB 2-3-90
   DRY LAB 2-3-91
   DRY LAB 2-3-92
   CORRIDOR 2-3-93
   DRY LAB 2-3-94
   DRY LAB 2-3-95
   DRY LAB 2-3-96
   DRY LAB 2-3-97
   DRY LAB 2-3-98
   DRY LAB 2-3-99
   DRY LAB 2-3-100
   DRY LAB 2-3-101
   CORRIDOR 2-3-102
   DRY LAB 2-3-103
   DRY LAB 2-3-104
   DRY LAB 2-3-105
   DRY LAB 2-3-106
   WET LAB 2-3-110
   WET LAB 2-3-111
   WET LAB 2-3-112
   WET LAB 2-3-113
   CORRIDOR 2-3-114
   WET LAB 2-3-115
   WET LAB 2-3-116
   WET LAB 2-3-117
   WET LAB 2-3-118
   WET LAB 2-3-120
   WET LAB 2-3-124
   WET LAB 2-3-125
   CORRIDOR 2-3-126
   WET LAB 2-3-127
   WET LAB 2-3-128
   WET LAB 2-3-129
   WET LAB 2-3-130

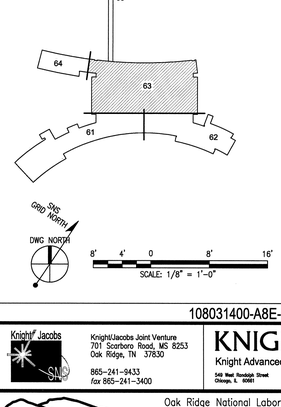

108031400-A8E-8600-A199

Knight Jacobs
Knight/Jacobs Joint Venture
701 Scarboro Road, MS 8253
Oak Ridge, TN 37830
865-241-9433
fax 865-241-3400
KNIGHT
Knight Advanced Technology
540 West Madison Street
Chicago, IL 60661

UT-BATTELLE
Oak Ridge National Laboratory
managed for the DEPARTMENT OF ENERGY under
U.S. GOVERNMENT contract DE-AC05-00OR22725
UT-BATTELLE, LLC, © Oak Ridge, Tennessee

PROJECT NAME:
SPALLATION NEUTRON SOURCE
CENTRAL LAB AND OFFICE BUILDING
FLOOR PLAN
LEVEL 2, SECTOR 63 - ALTERNATE #1D

1	48	49	50	PLANT	BLDG	FL	SH.	OF	TYPE	CLASS
3	A	X	X	8	8600		1	1	P	U

51	52	53	WBS		REV
NC	NA		1.8.3.14	A2.02.63.A1	0

RPE			
DSN	C. FINFROCK	12/20/01	
DRW	M. SICILIA	12/20/01	
CHK	E. DENSON	12/20/01	
DEPT			
PE		12/27/01	
PJ		12/26/01	
REQ			
UTB		12/26/01	

ROBERT L. BARNES REGISTERED ARCHITECT NO. 102104 STATE OF TENNESSEE
12/12/01

REV.	DATE

DRAWING APPROVALS

REV	CHANGE "FIRE"	CHANGE CONTROL SYSTEM	CHANGE REQUEST NUMBER	DESCRIPTION	DATE	PE	DATE	PJ	DATE	REQ	DATE	UTB	DATE	RPE	RPE NO	DATE
0				CERTIFIED FOR CONSTRUCTION – 12/20/01	CF	ED			12/27/01		12/26/01		12/26/01	RLB	102104	12/20/01

REVISION OR ISSUE PURPOSE — REVISION APPROVALS

RW	AW	BWJ	PD	BWJ	BWJ	--	BWJ	--	ED
ST	CV	EC	EE	EM	IE	M	PD	SE	AR

SQUAD CHECK

NO REPRESENTATION OR WARRANTY, EXPRESSED OR IMPLIED, IS MADE AS TO THE ACCURACY, COMPLETENESS OR USEFULNESS OF THE INFORMATION OR STATEMENTS CONTAINED IN THESE DRAWINGS, OR THAT THE USE OR DISCLOSURE OF ANY INFORMATION, APPARATUS, METHOD, OR PROCESS DISCLOSED IN THESE DRAWINGS MAY NOT INFRINGE PRIVATE RIGHTS OF OTHERS. NO LIABILITY IS ASSUMED WITH RESPECT TO THE USE OF, OR FOR DAMAGES RESULTING FROM THE USE OF ANY INFORMATION, APPARATUS, METHOD, OR PROCESS DISCLOSED IN THESE DRAWINGS. DRAWINGS MADE AVAILABLE FOR INFORMATION TO BIDDER ARE NOT TO BE USED FOR OTHER PURPOSES AND ARE TO BE RETURNED UPON REQUEST OF THE FORWARDING CONTRACTOR.

NUMBER OF SECTION OR DETAIL
DRAWING ON WHICH SECTION OR DETAIL IS SHOWN OR TAKEN
SECTION AND DETAIL KEY

THIS DOCUMENT CONTROLLED BY
CHANGE CONTROL SYSTEM 4
ENGINEERING PROCEDURE SNS-ENG-G001

Date: 12/17/2001 Time: 16:44:15
User: MSICILIA
CN=C_AEL2PRADEV/OU=Y/OU=Y/O=_DEF/AD=_DEF/AD=_R1/ST/AD=02-03-41.DWG

AutoCAD