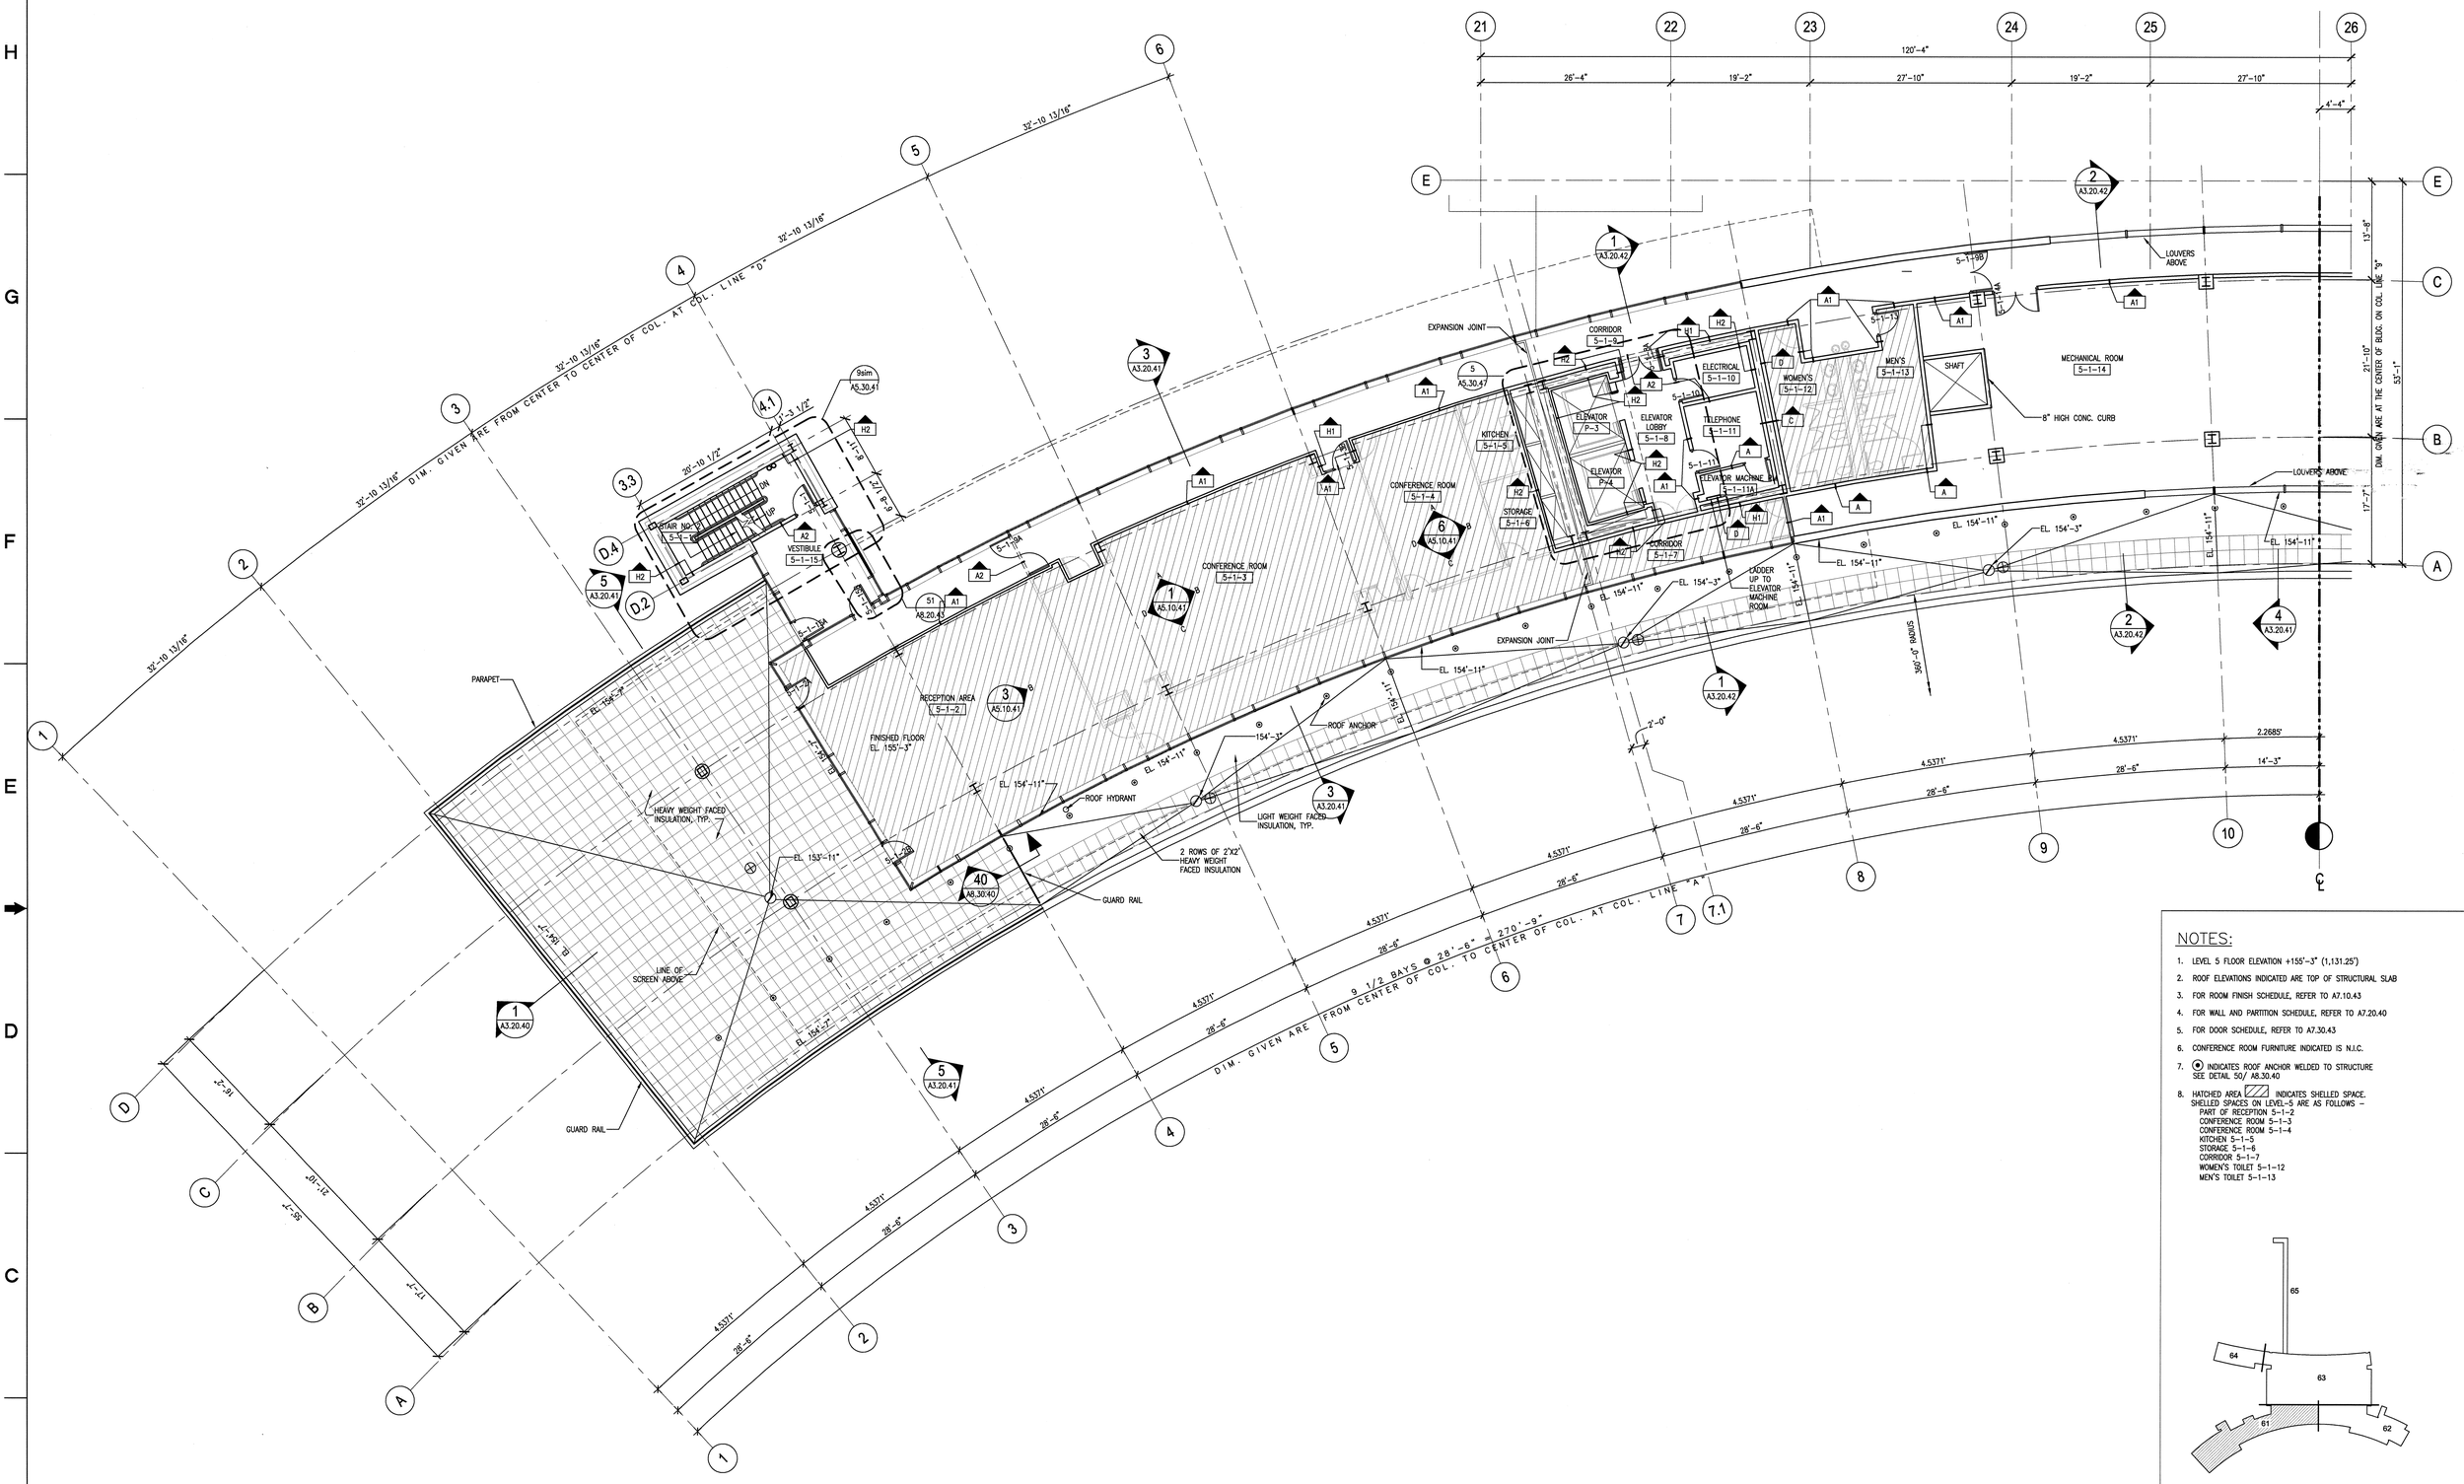

NOTES:

1. LEVEL 5 FLOOR ELEVATION +155'-3" (1,131.25')
2. ROOF ELEVATIONS INDICATED ARE TOP OF STRUCTURAL SLAB
3. FOR ROOM FINISH SCHEDULE, REFER TO A7.10.43
4. FOR WALL AND PARTITION SCHEDULE, REFER TO A7.20.40
5. FOR DOOR SCHEDULE, REFER TO A7.30.43
6. CONFERENCE ROOM FURNITURE INDICATED IS N.I.C.
7. ⊙ INDICATES ROOF ANCHOR WELDED TO STRUCTURE SEE DETAIL 50/ A8.30.40
8. HATCHED AREA ▨ INDICATES SHELLED SPACE. SHELLED SPACES ON LEVEL-5 ARE AS FOLLOWS –
   PART OF RECEPTION 5-1-2
   CONFERENCE ROOM 5-1-3
   CONFERENCE ROOM 5-1-4
   KITCHEN 5-1-5
   STORAGE 5-1-6
   CORRIDOR 5-1-7
   WOMEN'S TOILET 5-1-12
   MEN'S TOILET 5-1-13

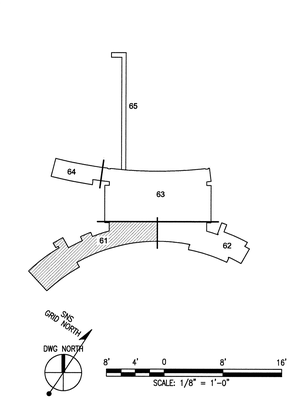

108031400-A8E-8600-A033

Knight Jacobs
KnightJacobs Joint Venture
701 Scarboro Road, MS 8253
Oak Ridge, TN 37830
865-241-9433
fax 865-241-3400

KNIGHT
Knight Advanced Technology
549 West Randolph Street
Chicago, IL 60661

UT-BATTLE

Oak Ridge National Laboratory
managed for the DEPARTMENT OF ENERGY under
U.S. GOVERNMENT contract DE-AC05-00OR22725
UT-BATTELLE, LLC, © Oak Ridge, Tennessee

PROJECT NAME:

SPALLATION NEUTRON SOURCE

CENTRAL LAB AND OFFICE BUILDING FLOOR PLAN LEVEL 5, SECTOR 61

1	48	49	50	PLANT	BLDG	FL	SH.	OF	TYPE	CLASS
3	A	X	X	8	8600		1	1	P	U

51	52	53	WBS	REV
NC	NA		1.8.3.14	1

A2.05.61

DSN	H. BAUMAN	5/15/01
DRW	I-W WANG	5/15/01
CHK	E. DENSON	5/15/01
DEPT		
PE	C.L. GARREN	9/6/01
PJ	J. STELLERN	8/21/01
REQ		
UTB	J.R. LAWSON	9/25/01

RPE: ROBERT L. GARNER, REGISTERED ENGINEER, NO. 102104, STATE OF TENNESSEE — 12/12/01

DRAWING APPROVALS

REV.	DATE	DESCRIPTION	DSN	CHK	DEPT	PE	DATE	PJ	DATE	REQ	DATE	UTB	DATE	RPE	RPE NO	DATE	ST	CV	EC	EE	EM	IE	M	PD	SE	AR
1		CERTIFIED FOR CONSTRUCTION – 12/20/01	CF	ED			12/20/01		12/20/01				12/20/01	RLB	102104	12/20/01	RW	AW	BWJ	PD	BWJ	BWJ	--	BWJ	--	ED
0	--	CERTIFIED FOR CONSTRUCTION – MAY 15, 2001	CF	ED		CLG	9/6/01	GS	8/21/01			JRL	9/25/01	RLB	102104	5/15/01	SC	AW	WRS	RL	WRS	BWJ	--	WRS	--	WAS

REVISION OR ISSUE PURPOSE — REVISION APPROVALS — SQUAD CHECK

NO REPRESENTATION OR WARRANTY, EXPRESSED OR IMPLIED, IS MADE AS TO THE ACCURACY, COMPLETENESS OR USEFULNESS OF THE INFORMATION OR STATEMENTS CONTAINED IN THESE DRAWINGS, OR THAT THE USE OR DISCLOSURE OF ANY INFORMATION, APPARATUS, METHOD, OR PROCESS DISCLOSED IN THESE DRAWINGS MAY NOT INFRINGE PRIVATE RIGHTS OF OTHERS. NO LIABILITY IS ASSUMED WITH RESPECT TO THE USE OF, OR FOR DAMAGES RESULTING FROM THE USE OF ANY INFORMATION, APPARATUS, METHOD, OR PROCESS DISCLOSED IN THESE DRAWINGS. DRAWINGS MADE AVAILABLE FOR INFORMATION TO BIDDER ARE NOT TO BE USED FOR OTHER PURPOSES AND ARE TO BE RETURNED UPON REQUEST OF THE FORWARDING CONTRACTOR.

NUMBER OF SECTION OR DETAIL — DRAWING ON WHICH SECTION OR DETAIL IS SHOWN OR TAKEN

SECTION AND DETAIL KEY

THIS DOCUMENT CONTROLLED BY

CHANGE CONTROL SYSTEM 4

ENGINEERING PROCEDURE SNS-ENG-0001

Date: 12/17/2001 Time: 19:39:08
Username: DGOLAND
J:_WQ2\PROJECTS\108031700_DGOLAND\A8E_SB\C61-PLF\C61-05-01.DWG

AutoCAD