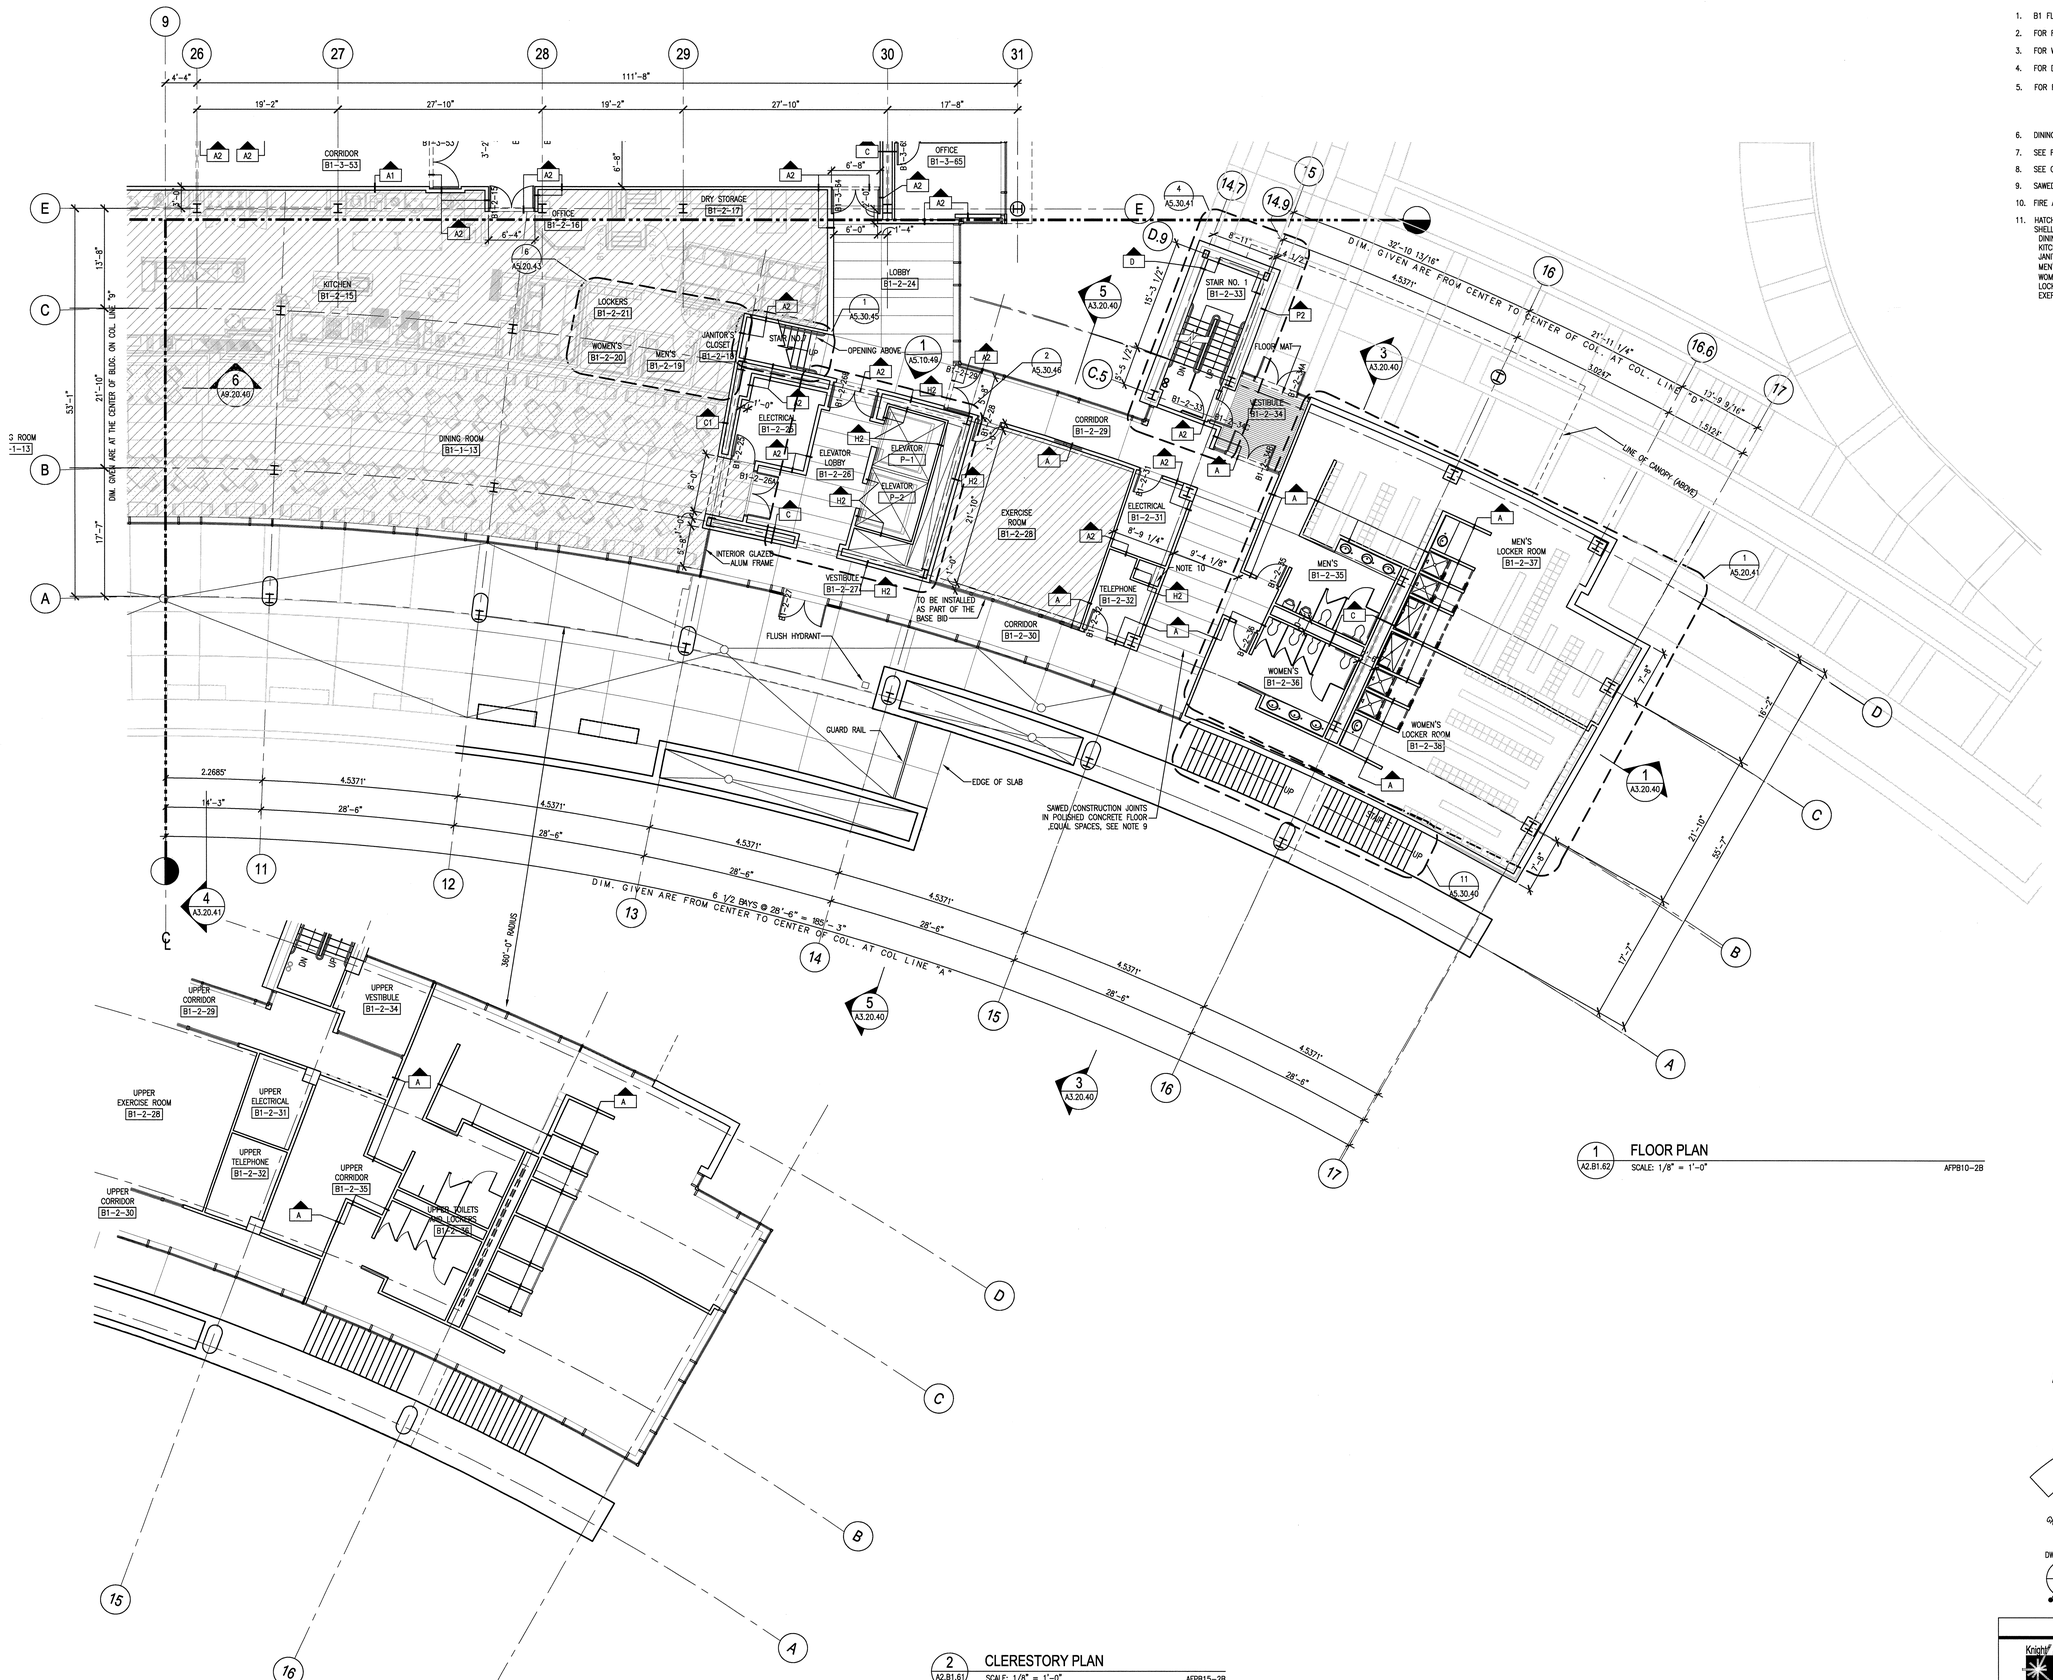

1 A2.B1.62 FLOOR PLAN
SCALE: 1/8" = 1'-0"
AFPB10-2B

2 A2.B1.61 CLERESTORY PLAN
SCALE: 1/8" = 1'-0"
AFPB15-2B

NOTES:

1. B1 FLOOR ELEVATION +80'-7" (1056.583')
2. FOR ROOM FINISH SCHEDULE, REFER TO A7.10.40
3. FOR WALL AND PARTITION SCHEDULE, REFER TO A7.20.40
4. FOR DOOR SCHEDULE, REFER TO A7.30.40
5. FOR ROOM NUMBER, X-X-X — ROOM NUMBER, SECTOR NUMBER, FLOOR NUMBER
6. DINING ROOM FURNITURE IS N.I.C.
7. SEE FOOD SERVICE DRAWINGS FOR KITCHEN EQUIPMENT
8. SEE CIVIL DRAWINGS FOR LANDSCAPE WORK AND EXTERIOR PAVING
9. SAWED CONSTRUCTION JOINTS IN POLISHED CONCRETE FLOOR ARE 1/8" WIDE AND 1/2" DEEP
10. FIRE ALARM CONTROL PANEL
11. HATCHED AREA (//) INDICATES SHELLED SPACE.
    SHELLED SPACES ON LEVEL-B1 ARE AS FOLLOWS –
    DINING ROOM B1-1-13
    KITCHEN B1-2-13
    JANITORS CLOSET B1-2-18
    MEN'S BATHROOM B1-2-19
    WOMEN'S BATHROOM B1-2-20
    LOCKERS B1-2-21
    EXERCISE ROOM B1-2-28

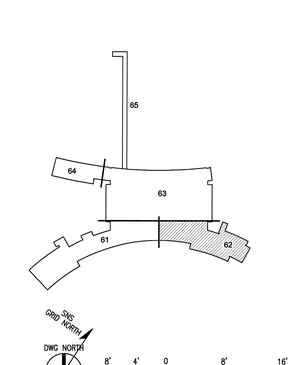

NO REPRESENTATION OR WARRANTY, EXPRESSED OR IMPLIED, IS MADE AS TO THE ACCURACY, COMPLETENESS OR USEFULNESS OF THE INFORMATION OR STATEMENTS CONTAINED IN THESE DRAWINGS, OR THAT THE USE OR DISCLOSURE OF ANY INFORMATION, APPARATUS, METHOD, OR PROCESS DISCLOSED IN THESE DRAWINGS MAY NOT INFRINGE PRIVATE RIGHTS OF OTHERS. NO LIABILITY IS ASSUMED WITH RESPECT TO THE USE OF, OR FOR DAMAGES RESULTING FROM THE USE OF ANY INFORMATION, APPARATUS, METHOD, OR PROCESS DISCLOSED IN THESE DRAWINGS. DRAWINGS MADE AVAILABLE FOR INFORMATION TO BIDDER ARE NOT TO BE USED FOR OTHER PURPOSES AND ARE TO BE RETURNED UPON REQUEST OF THE FORWARDING CONTRACTOR.

NUMBER OF SECTION OR DETAIL — DRAWING ON WHICH SECTION OR DETAIL IS SHOWN OR TAKEN

SECTION AND DETAIL KEY

THIS DOCUMENT CONTROLLED BY

CHANGE CONTROL SYSTEM 4

ENGINEERING PROCEDURE SNS-ENG-G001

REV	CHANGE TYPE	CHANGE CONTROL SYSTEM	CHANGE REQUEST NUMBER	DESCRIPTION	DSN	CHK	DEPT
1				CERTIFIED FOR CONSTRUCTION – 12/20/01	CF	ED	
0	–	–	–	CERTIFIED FOR CONSTRUCTION – MAY 15, 2001	CF	ED	

REVISION OR ISSUE PURPOSE

DATE	PE	DATE	PJ	DATE	REQ	DATE	UTB	DATE	RPE	RPE NO	DATE
	CLG	9/6/01	KS	8/21/01			JRL	9/25/01	RLB	102104	5/15/01
				12/20/01				12/26/01	RLB	102104	12/20/01

REVISION APPROVALS

ST	CV	EC	EE	EM	IE	M	PD	SE	AR
SC	AW	WRS	RL	WRS	BWJ	---	WRS	---	WAS
RW	AW	BWJ	PD	BWJ	BWJ	---	BWJ	---	ED

SQUAD CHECK

RPE — ROBERT L. BARNES, REGISTERED ARCHITECT, NO. 102104, STATE OF TENNESSEE — 12/20/01

REV.	DATE			
		DSN	H. BAUMAN	5/15/01
		DRW	M. SICILIA	5/15/01
		CHK	E. DENSON	5/15/01
		DEPT		
		PE	C.L. GARREN	9/6/01
		PJ	J. STELLERN	8/21/01
		REQ		
		UTB	J.R. LAWSON	9/25/01

DRAWING APPROVALS

108031400-A8E-8600-A038

Knight Jacobs — KnightJacobs Joint Venture, 701 Scarboro Road, MS 8253, Oak Ridge, TN 37830, 865-241-9433, fax 865-241-3400

KNIGHT — Knight Advanced Technology — 549 West Randolph Street, Chicago, IL 60661

UT-BATTELLE — Oak Ridge National Laboratory, managed for the DEPARTMENT OF ENERGY under U.S. GOVERNMENT contract DE-AC05-00OR22725, UT-BATTELLE, LLC, © Oak Ridge, Tennessee

PROJECT NAME:

SPALLATION NEUTRON SOURCE
CENTRAL LAB AND OFFICE BUILDING
FLOOR PLAN
LEVEL B1, SECTOR 62

1	4B	4S	5O	PLANT	BLDG	FL	SH.	OF	TYPE	CLASS
3	A	X	X	8	8600		1	1	P	U

51	52	53	WBS		REV
NC	NA		1.8.3.14	A2.B1.62	1

Date: 12/17/2001 Time: 18:20:45
Username: DSUMMER
Drawing: J:\SNS\PROJECTS\1000K\08_CAMS\MAIN_BB*M3_PLSP\A2-B1-62.DWG